



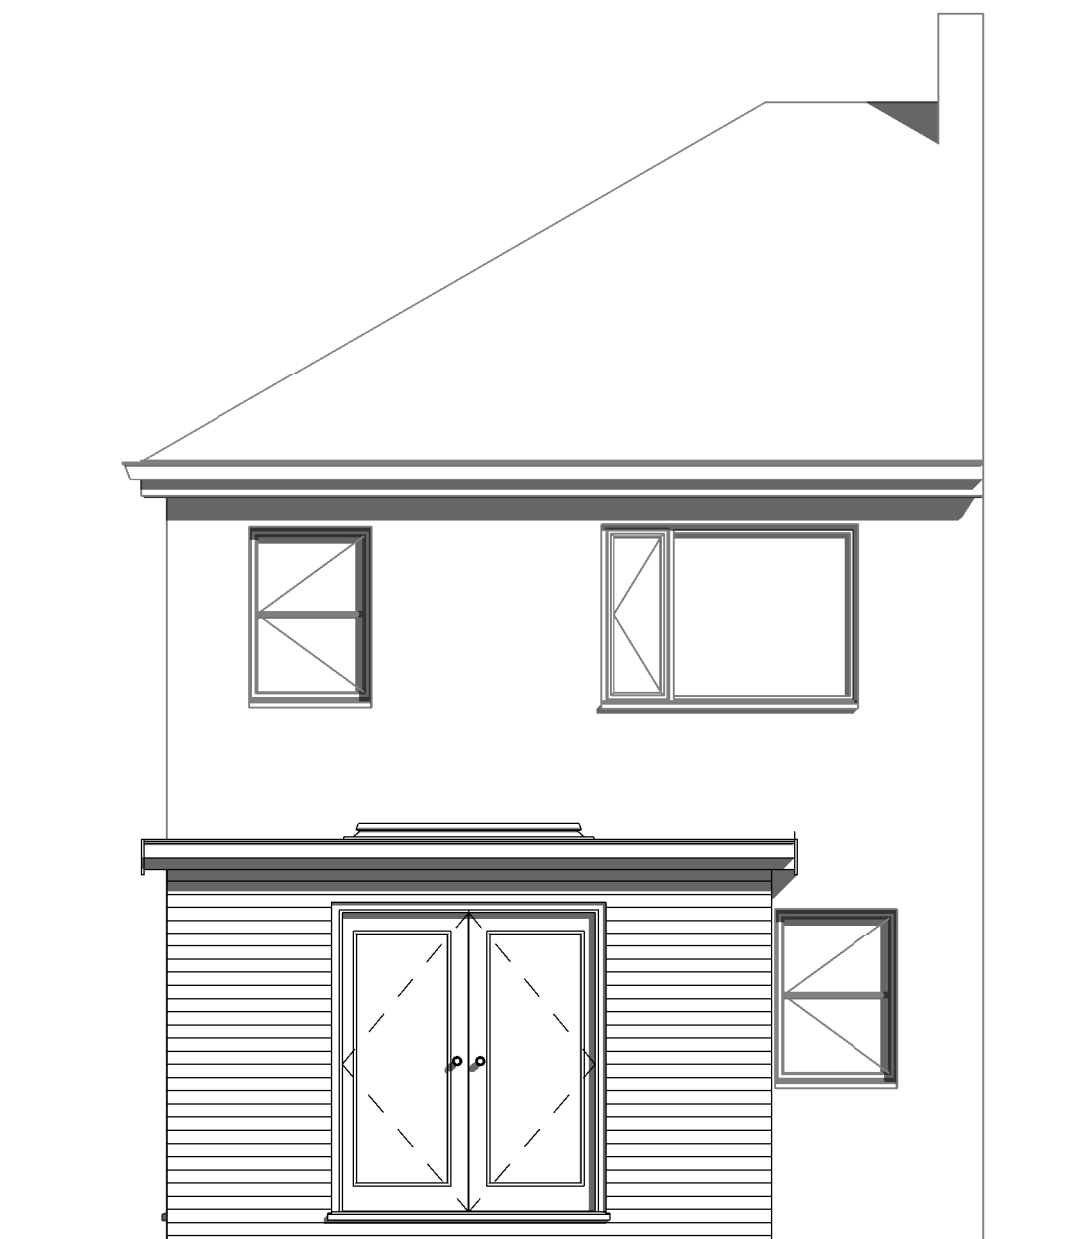

5 Rear Proposed
1 : 50

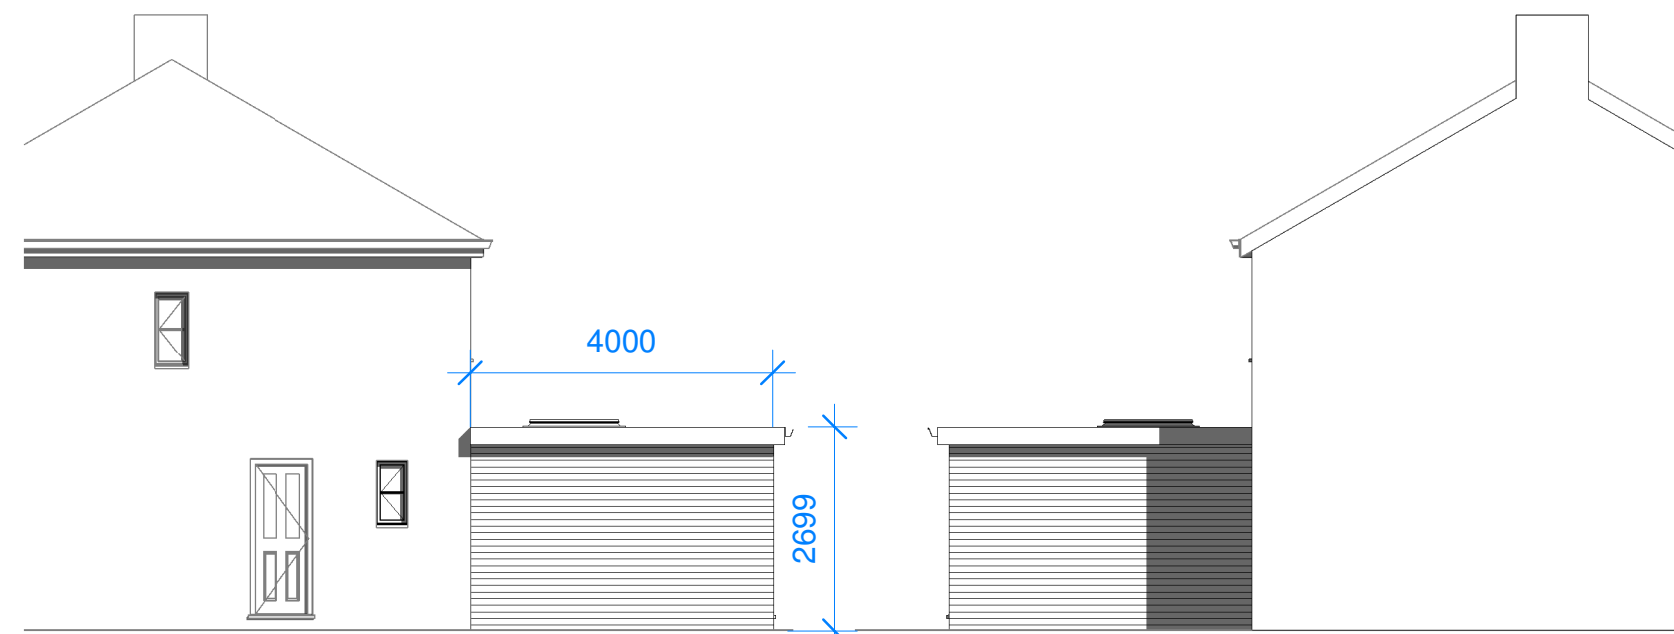


7 Side Proposed
1 : 100


12 Party Proposed
1 : 100




11 Front Proposed
1 : 100

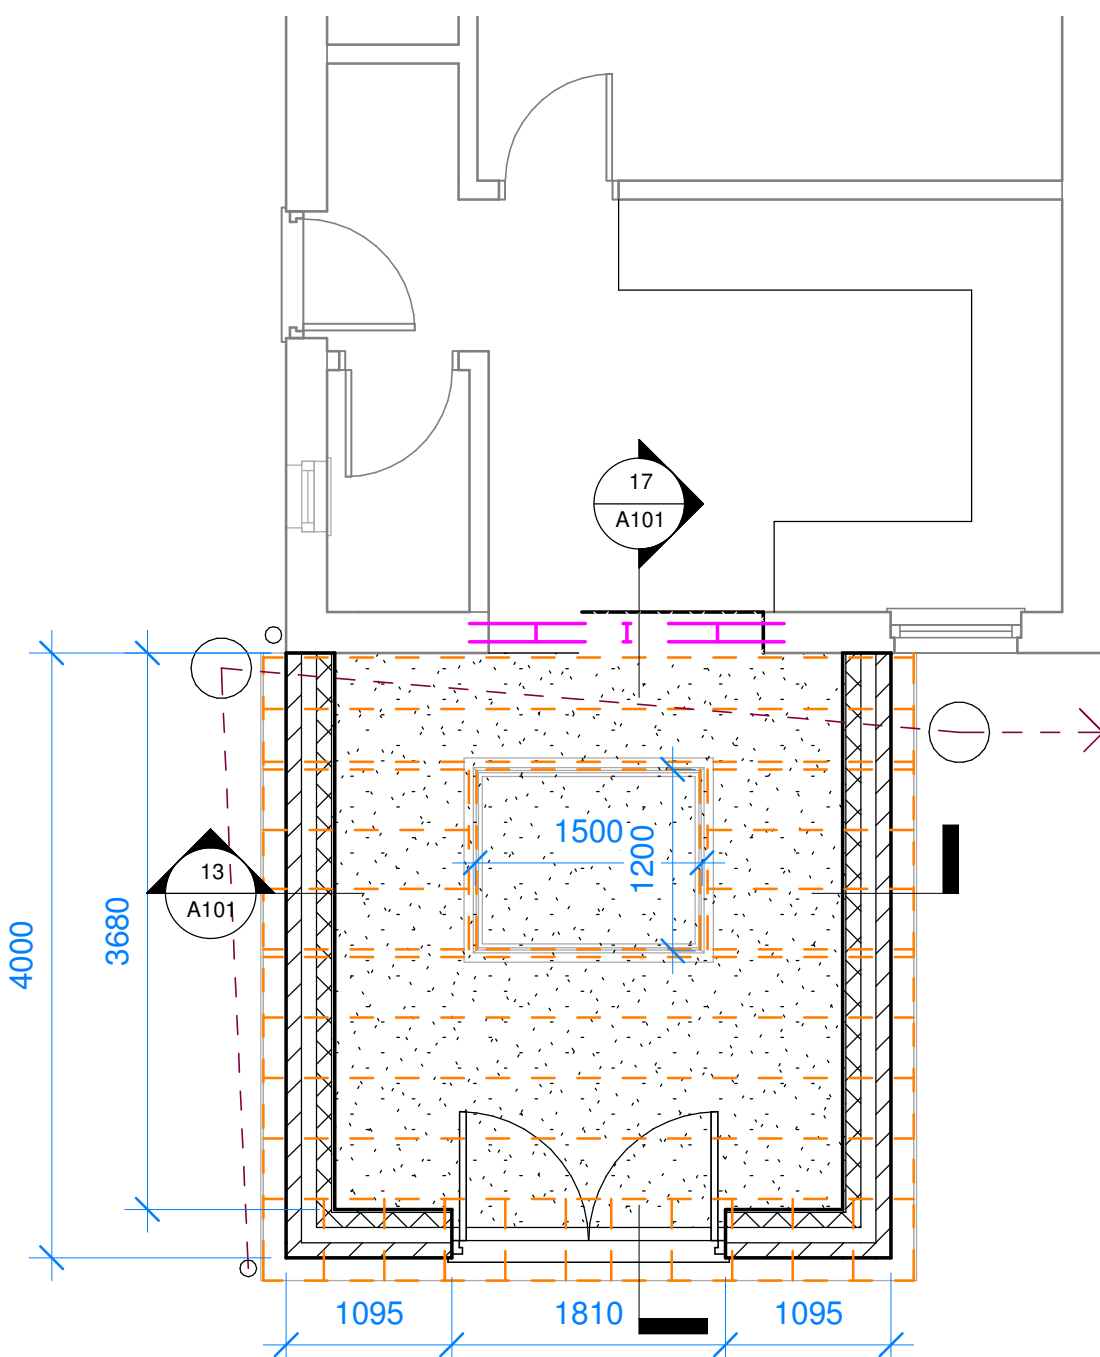


4 GFL Proposed
1 : 50

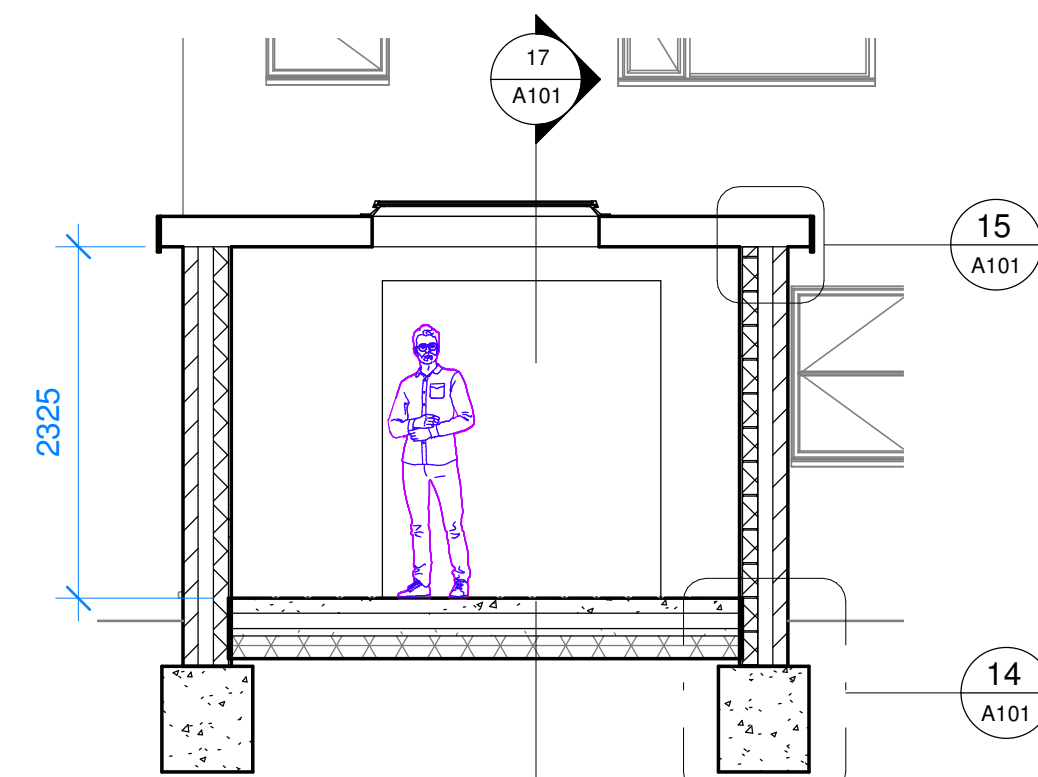


13 Section 1
1 : 50

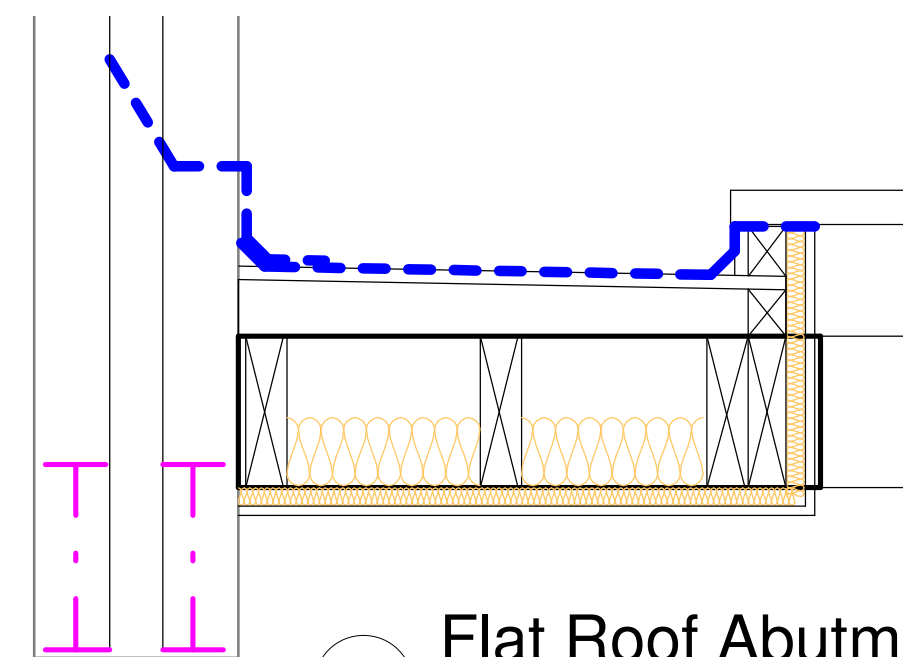


16 Flat Roof Abutment
1 : 10

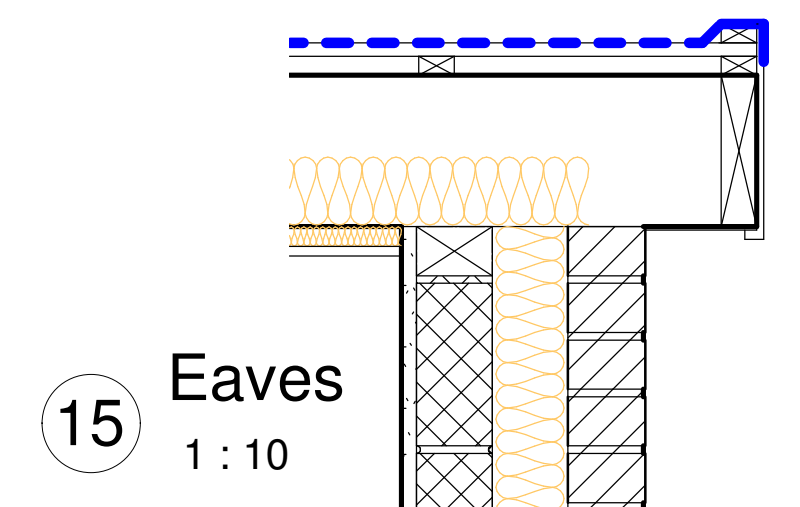

15 Eaves
1 : 10

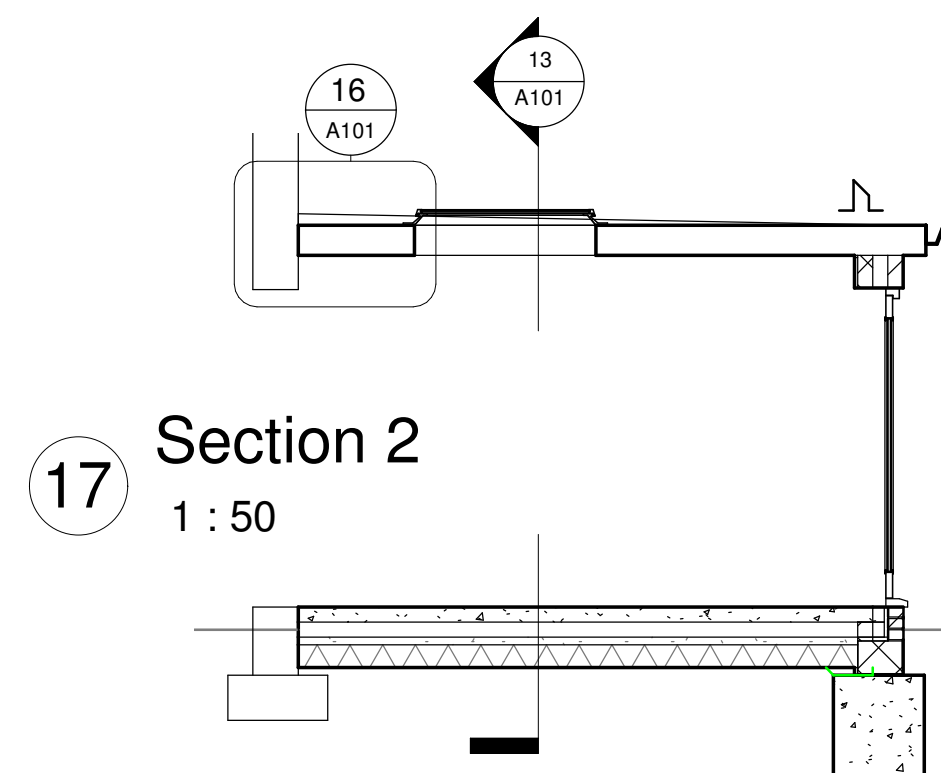


17 Section 2
1 : 50

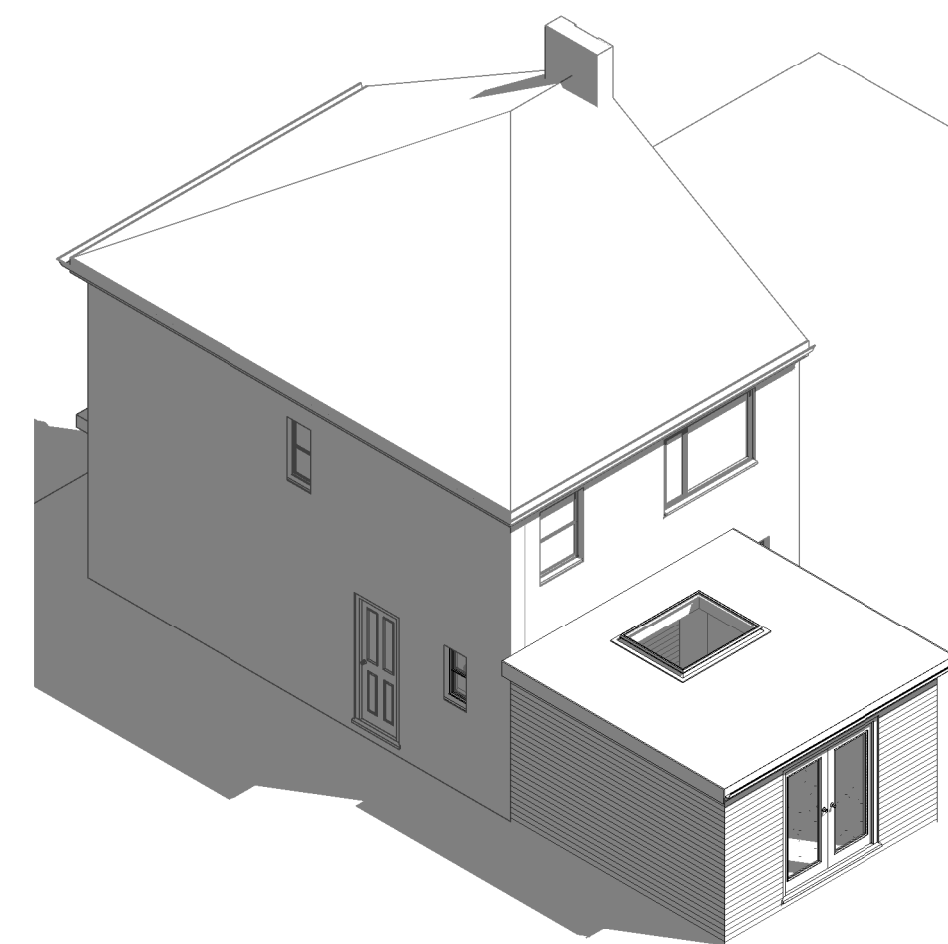


6 3d proposed



18 Location
1 : 1250

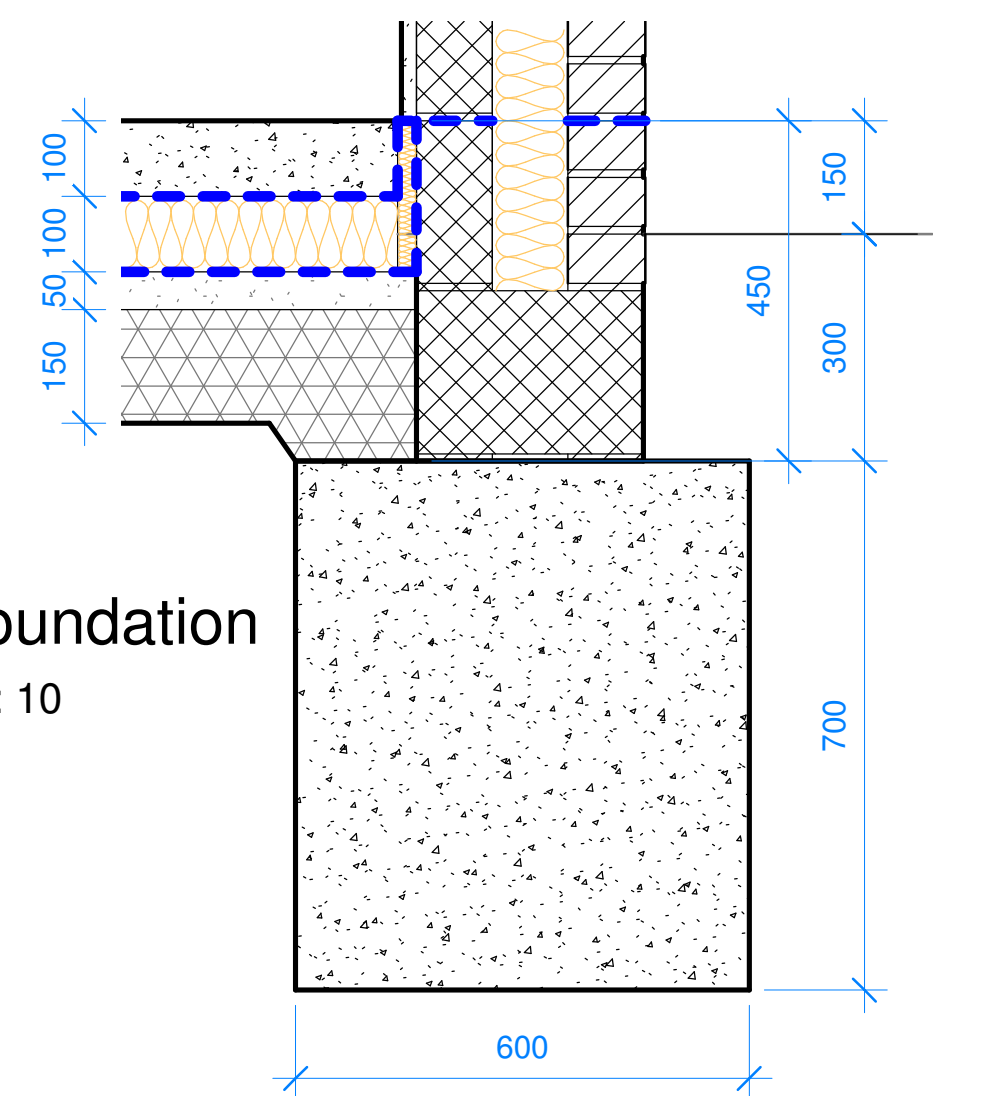


14 Foundation
1 : 10

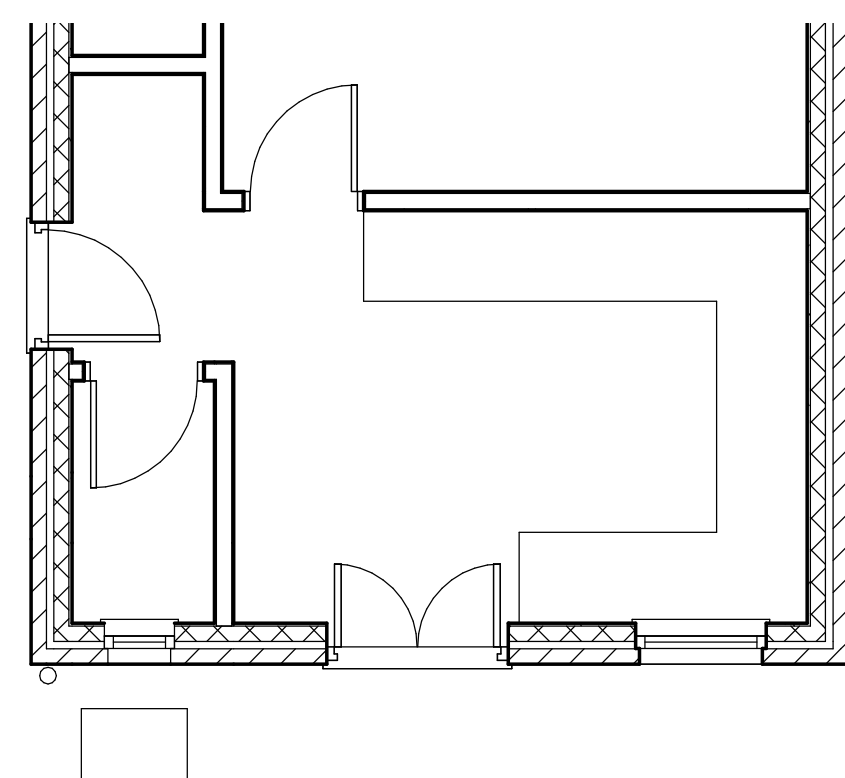

1 GFL Existing
1 : 50




3 Rear Existing
1 : 100

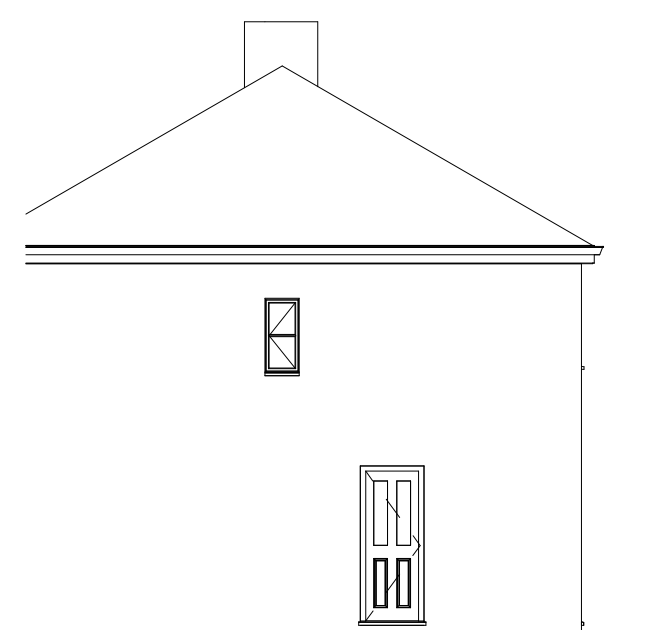


8 Side Existing
1 : 100



9 Front Existing
1 : 100

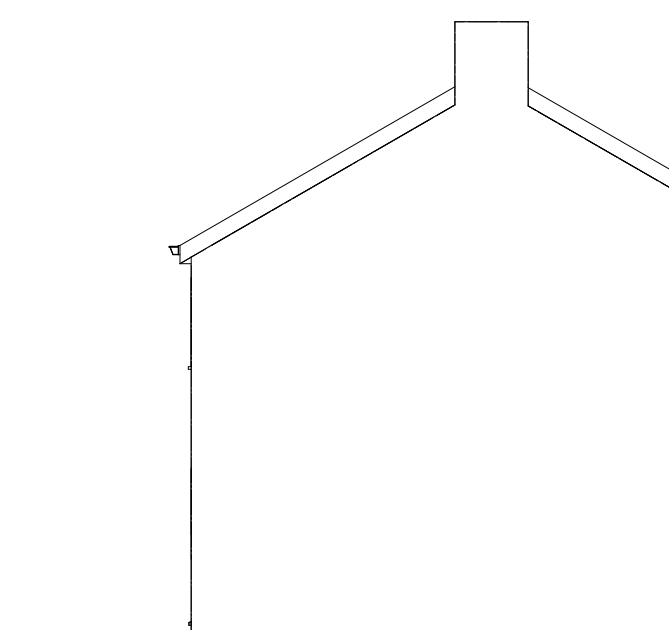

10 Party Existing
1 : 100

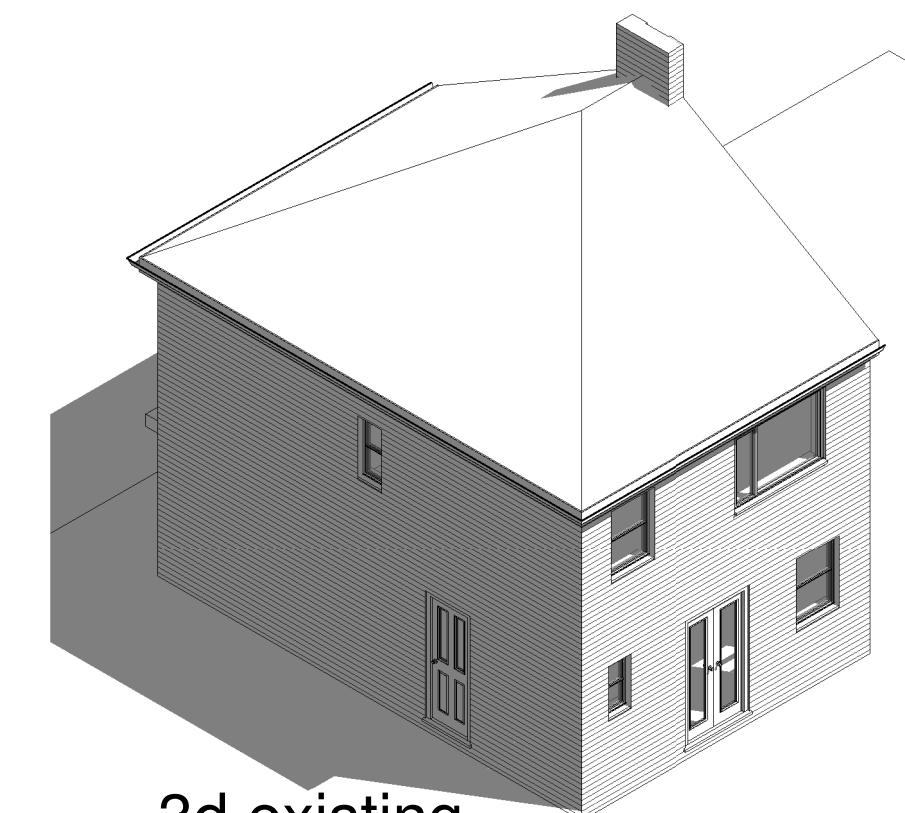

2 3d existing

PROJECT Single Storey Rear Extension (Prior Approval : Larger Home Extension)		
TITLE Existing and Proposed Plan Elevations and 3d views		
CLIENT Baggott - 68 Brown Lees Road Brown Lees Staffordshire ST8 6PH		
DRAWN BY Author	CHECKED BY Checker	DATE 10-10-2021
SCALE (@ A1) As indicated	PROJECT NUMBER MJC-BAGG-21	
DRAWING NUMBER A101	REV	