


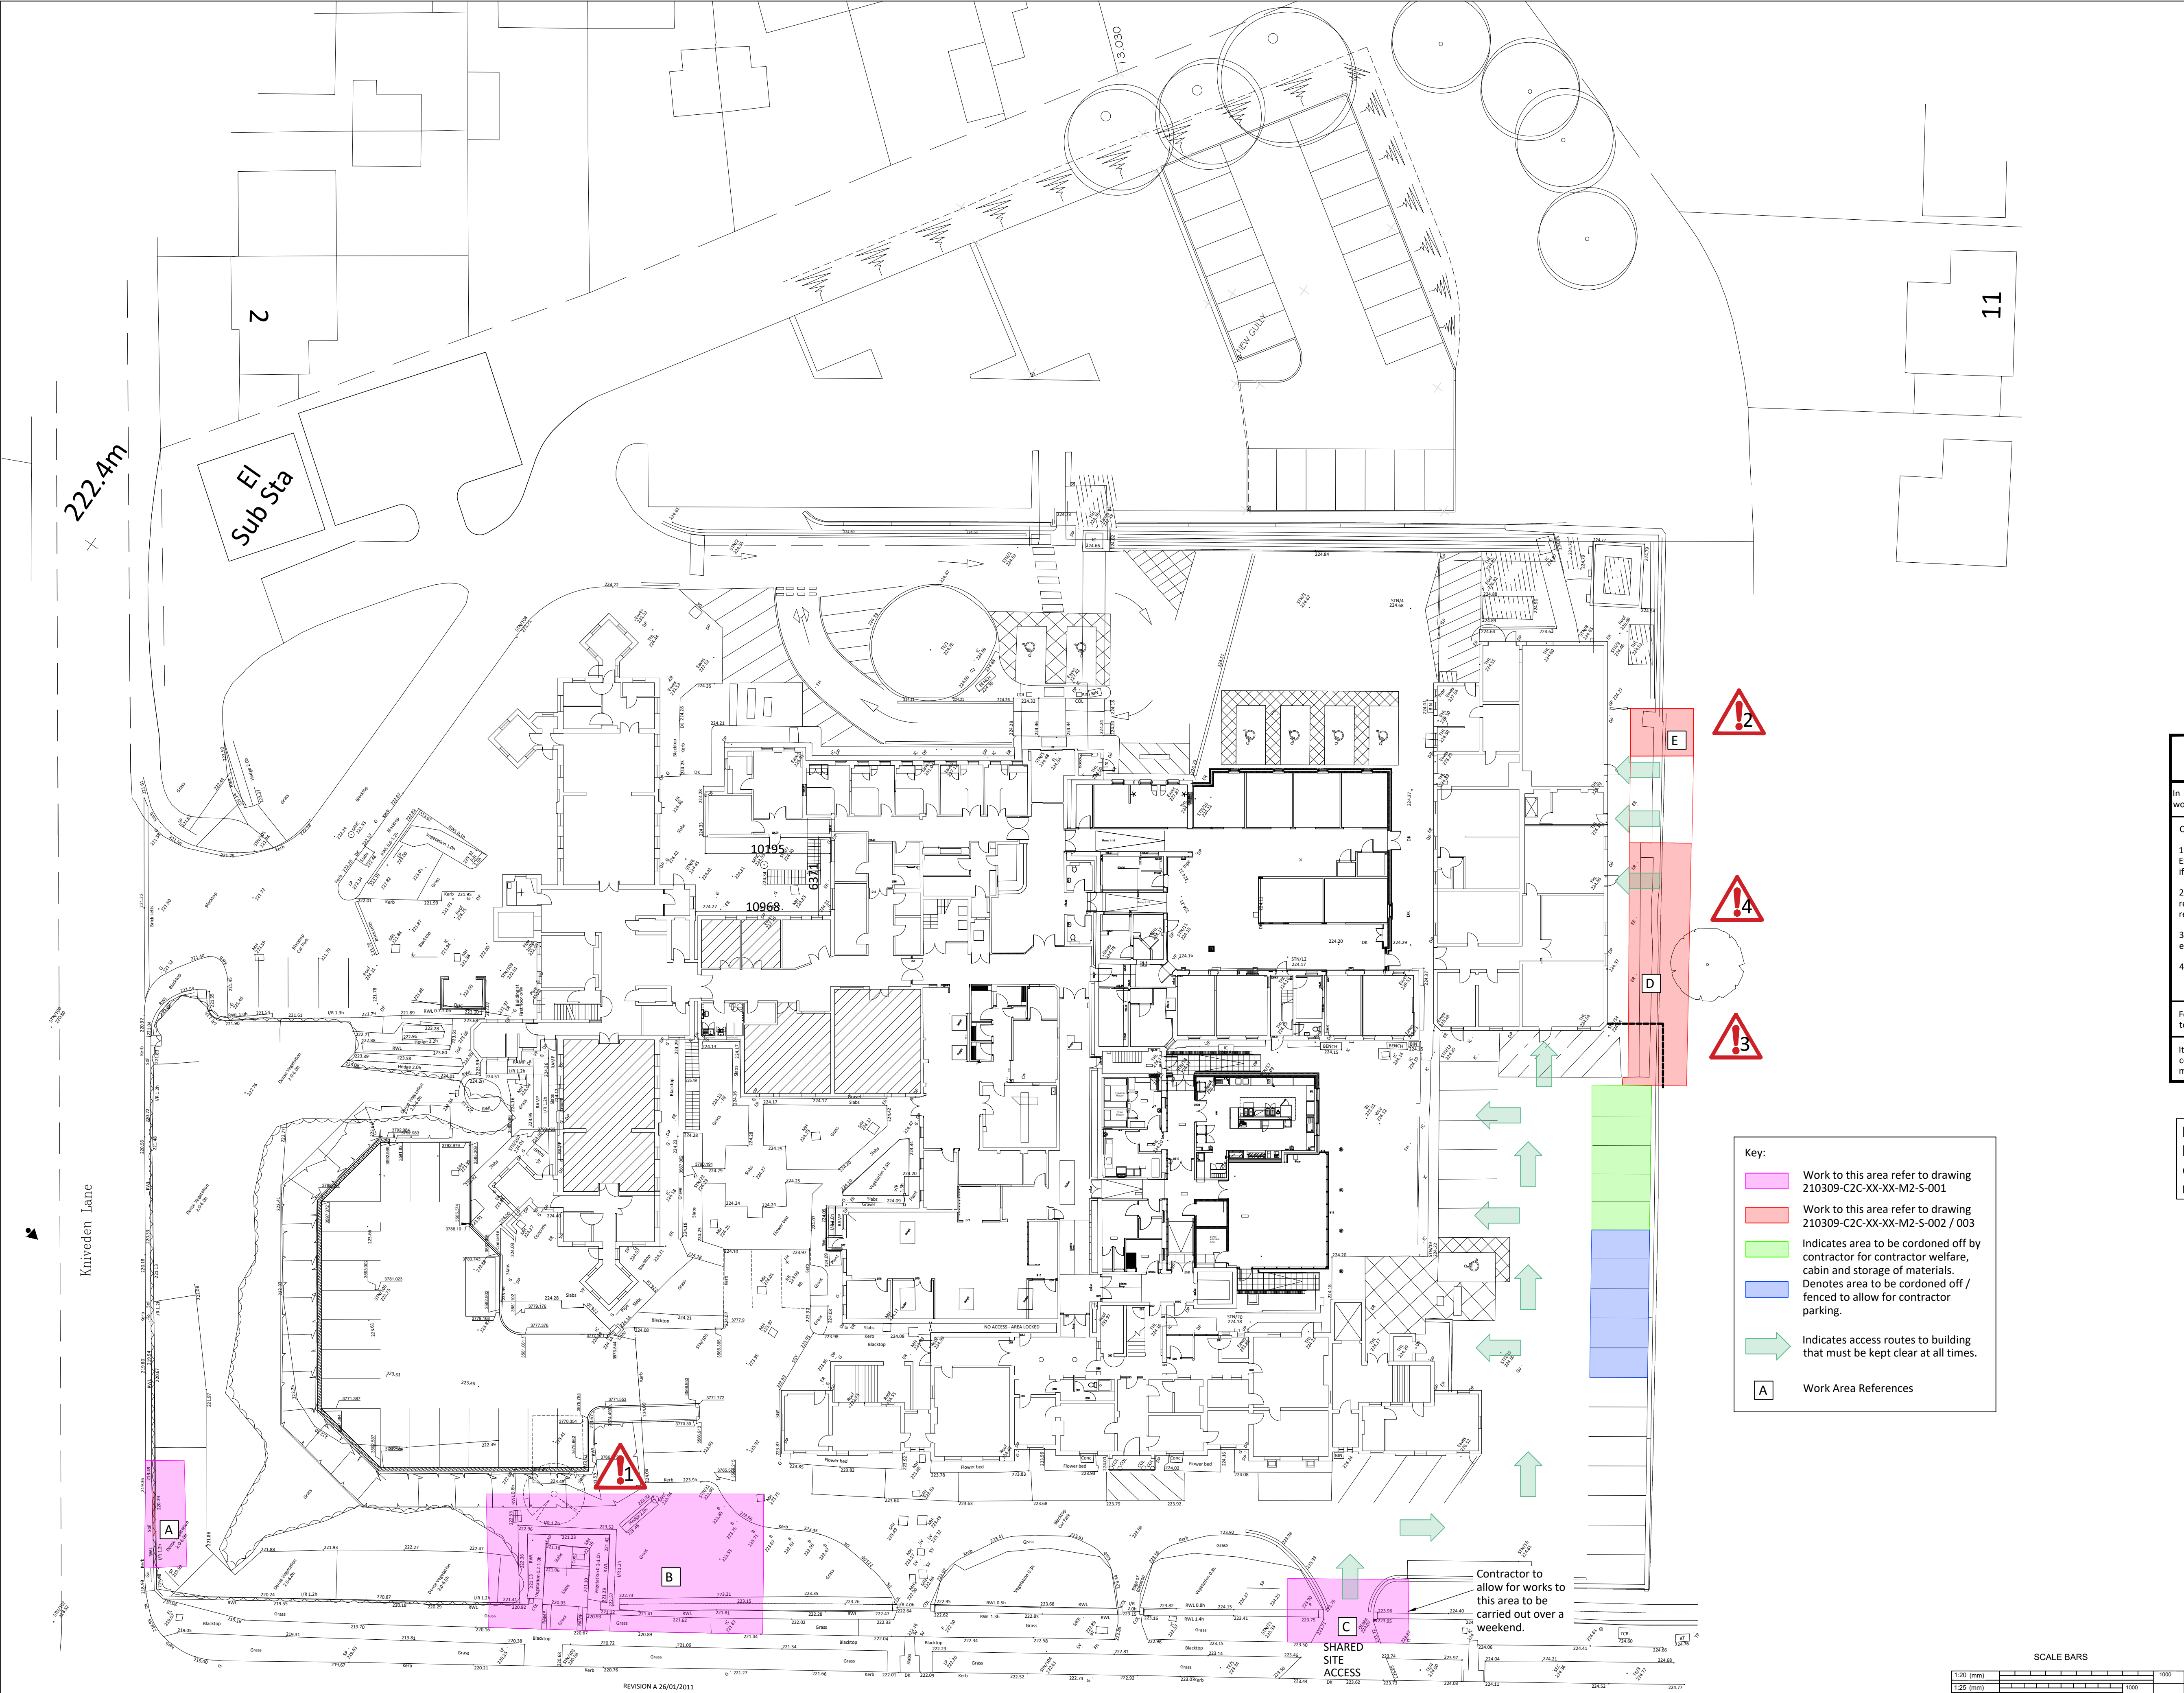

- General Notes
1. This drawing is to be read in conjunction with all other project drawings and specifications.
 2. All dimensions are in millimetre's unless otherwise stated.
 3. Should there be any conflict between the details indicated on this drawing and those indicated on other drawings the Project Engineer shall be informed PRIOR to construction on site.
 4. Until technical approval has been obtained from the relevant Authority, it should be understood that all drawings issued are Preliminary and NOT for construction. Should the Contractor commence site work prior to such approval being given, it is entirely at his own risk

SAFETY, HEALTH AND ENVIRONMENTAL INFORMATION BOX

In addition to the normal hazards/risks associated with the types of work detailed on this drawing, note the following risks and information.

CONSTRUCTION RISKS

- 1: Care to be taken when working above line of existing drain. Excavation depth to be limited to the designed depth, notify Engineer if additional depth is required.
- 2: Care to ensure existing wall remains stable during all stages of remedial works including the removal of temporary support following rebuilding of buttress.
- 3: Ensure LV cable to lap posts is isolated and protected prior to excavations behind the wall.
- 4: Tree canopy be lifted to provided safe working access.

For information relating to Use, Cleaning and Maintenance risks refer to Health and Safety File.

It is assumed that all works on this drawing will be carried out by a competent Contractor working, where appropriate, to an approved method statement.

Refer to Wood Goldstraw Yorath
Pre-tender CDM, health and safety Site
constraints and footpath closure
requirement for details.

T03	Scale Bar Added	SG	SJC	09/11/21
T02	Client detail updated no change to content	SG	SJC	05/10/21
T01	Tender Issue	SG	SJC	28/09/21
P02	Layout updated	SG	SJC	08/09/21

REV	AMENDMENT	BY	CHK	DATE

PROJECT EXECUTION CLASS:
All materials supplied in relations to those specified on this drawing are to be CE marked in accordance with the European Union Declaration of conformity.

DRAWING STATUS
TENDER

C2C CONSULTING ENGINEERS LTD
CIVIL / STRUCTURAL / DESIGN

The Old Church Offices
Shelton New Road
Harshill, Stoke on Trent
ST4 4DP
Email: mail@c2cconsulting.co.uk Telephone: 01782 980330

CLIENT
Midlands Partnership NHS Foundation Trust

PROJECT
Leek Moorlands Hospital

DRAWING TITLE
Site Layout & Constraints Plan

SHEET SIZE	SCALE	DATE	DRAWN	CHECKED	STATUS
A1	1:250	30/04/21	SG		S3
PROJECT No.	DRAWING No.				REV
210309	C2C - XX - XX - M2 - S	004			T03