




The Copyright of this drawing belongs to MP&D, Planning & Design Ltd. and shall not be used or reproduced in any form without its express permission.

For construction purposes, work to figured dimensions only. All dimensions to be checked with MP&D, and on site prior to the execution of any work.

For the avoidance of doubt all dimensions are measured to wall structure and not the finishes unless otherwise stated.

Where any discrepancy is found to exist within or between drawings and/or documents it should be reported to the architect immediately.

MP&D, Planning & Design Ltd. shall not be liable for any use of drawings and documents for any purpose other than for which they were prepared by or on behalf of MP&D, Planning & Design Ltd.

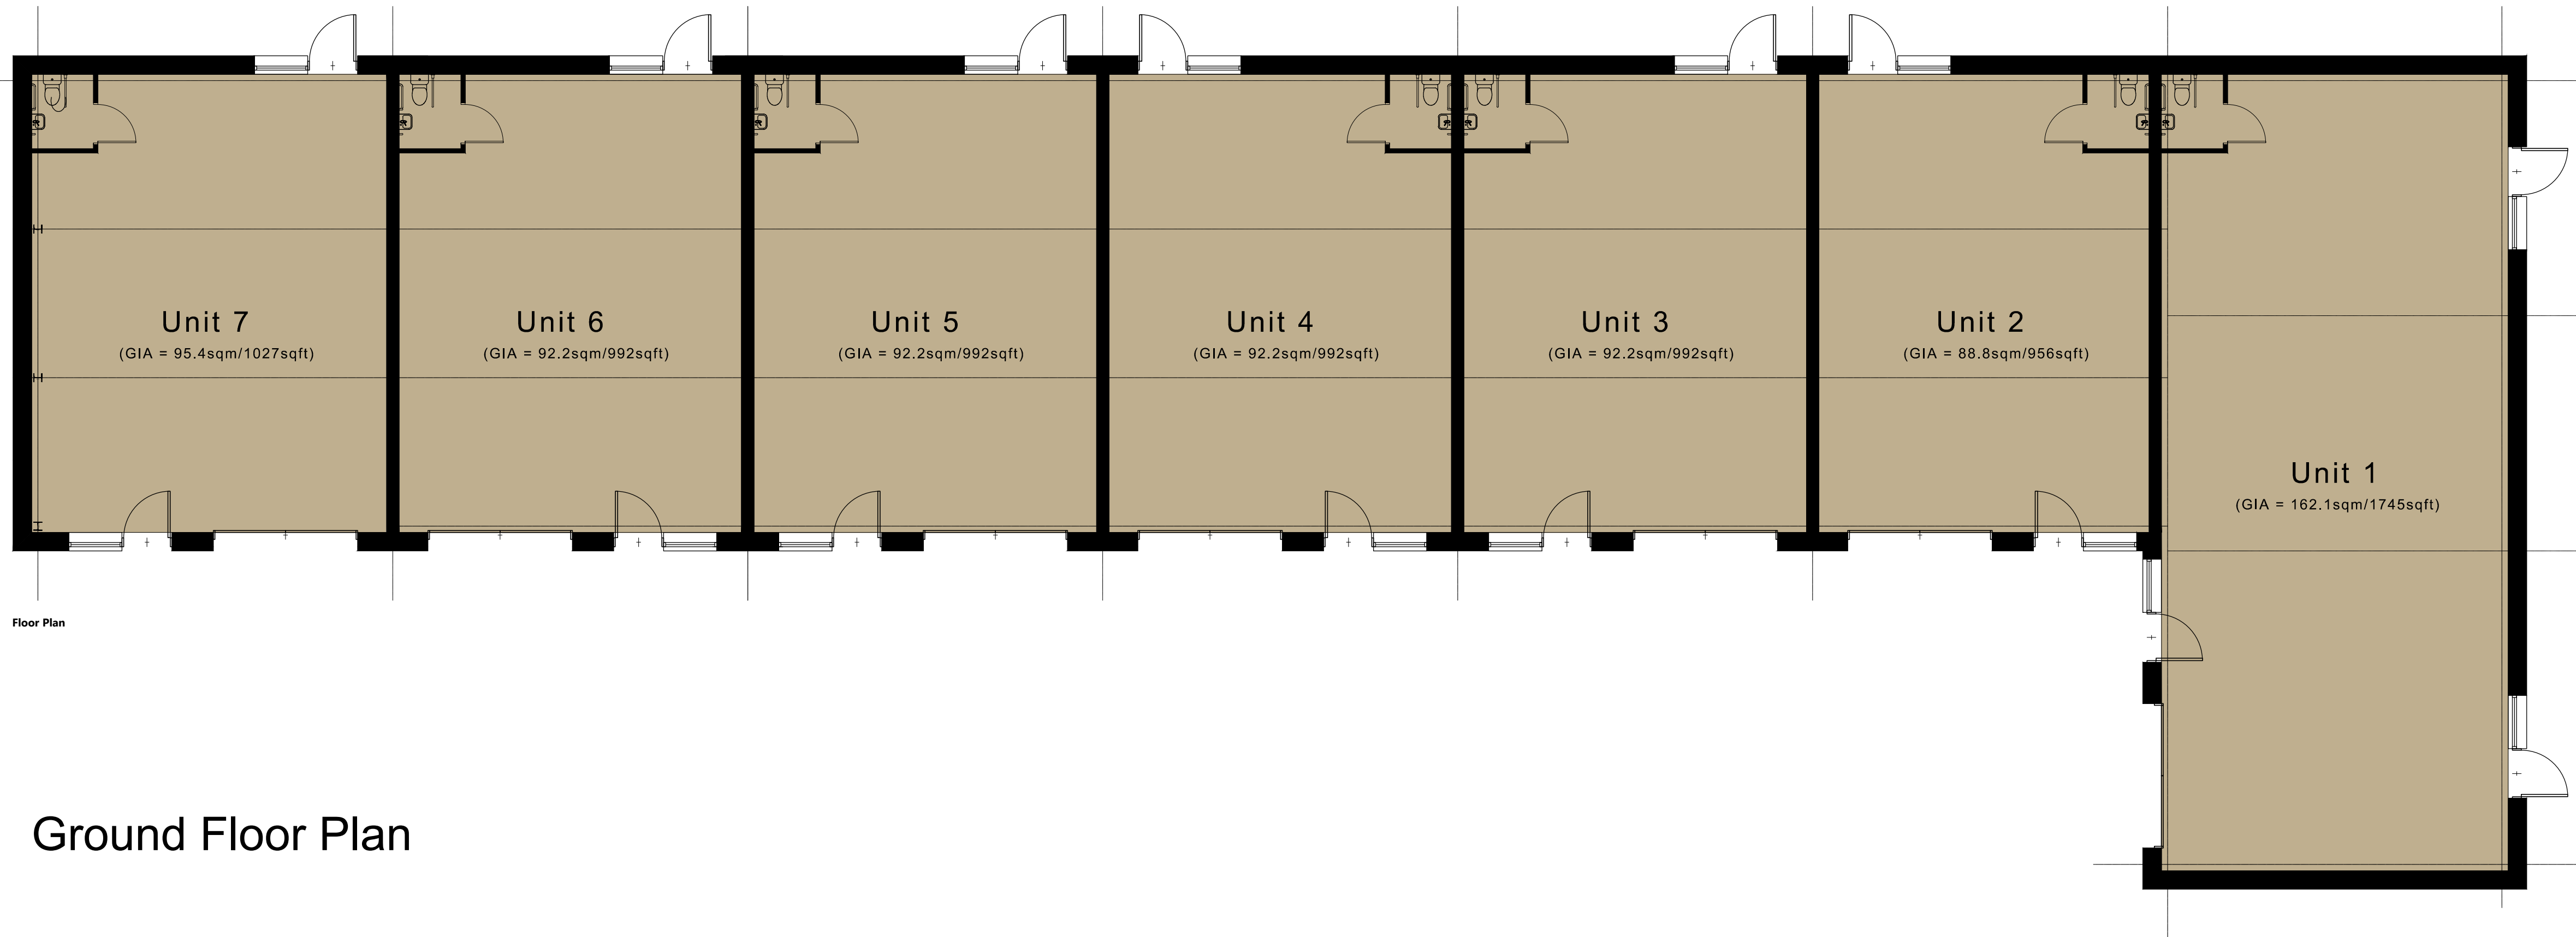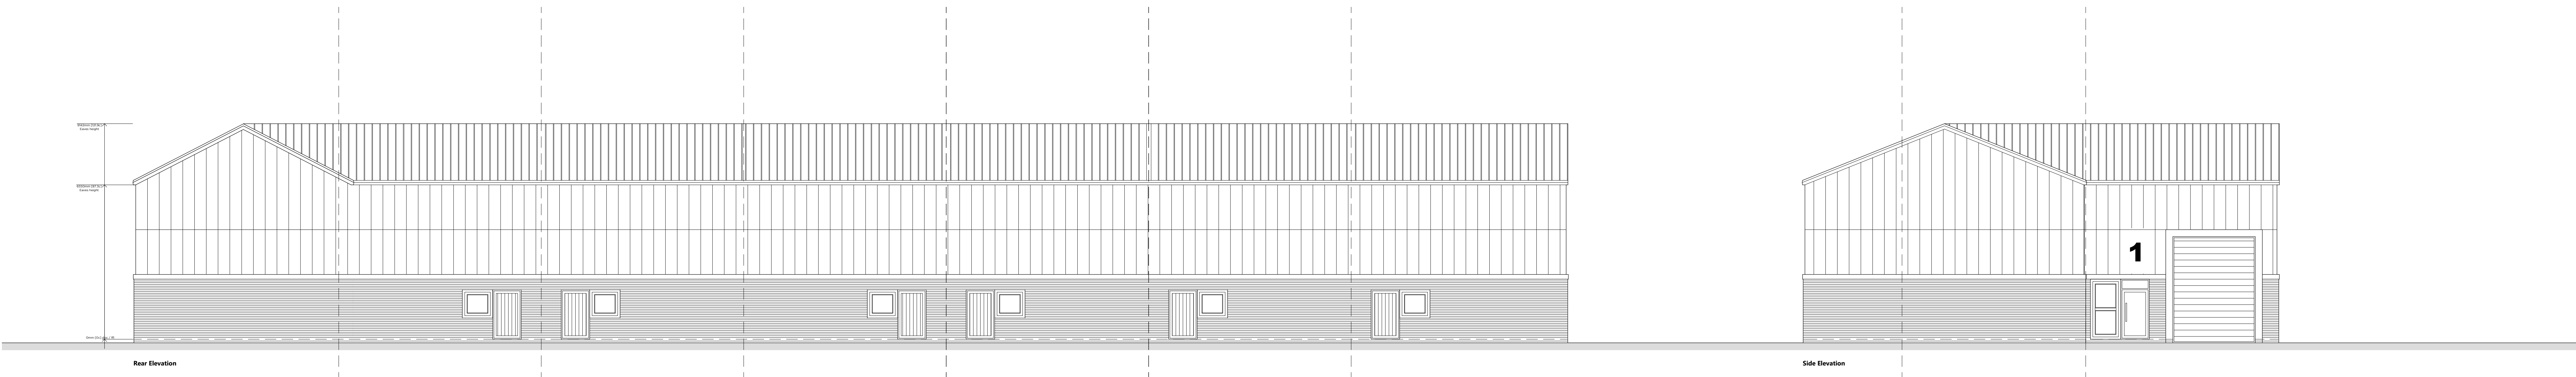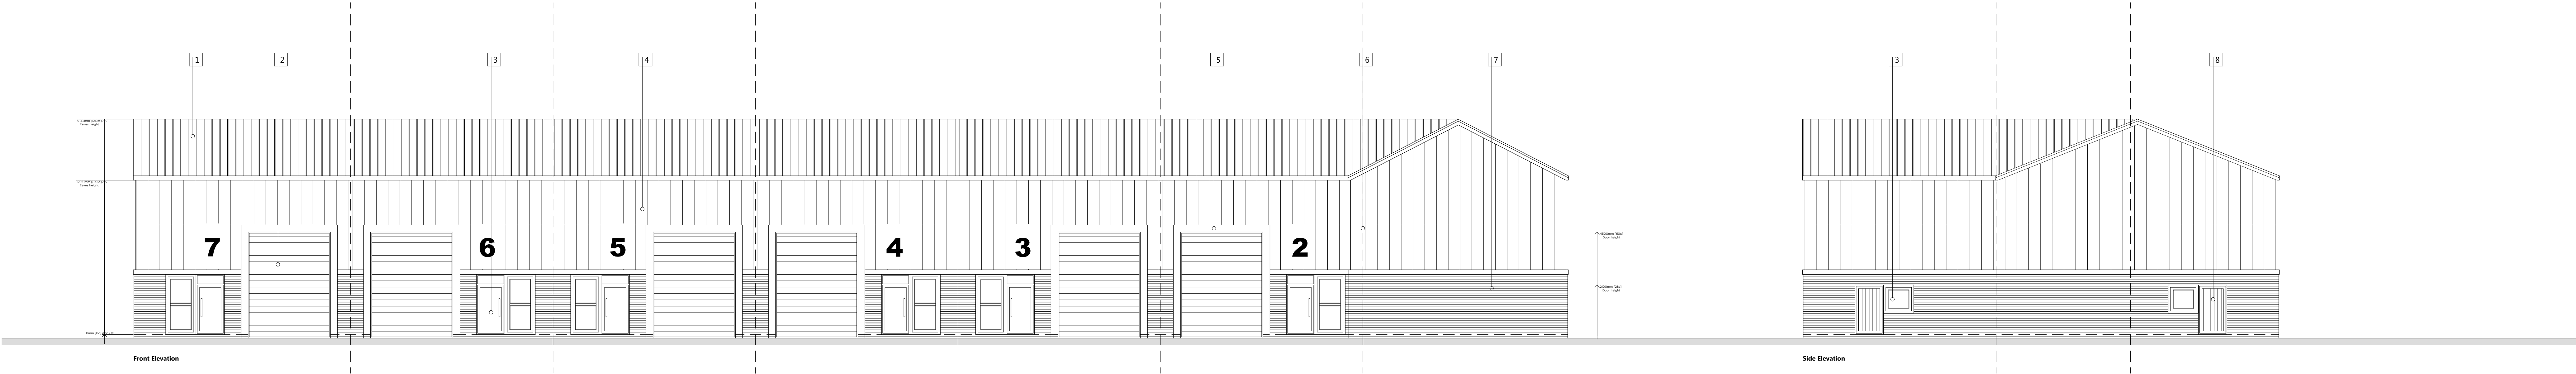

Ground Floor Plan

- MATERIALS**
1. Metal profile pitched roof - HPS 200 (RAL 9003)
 2. 3.6m x 4.5m roller shutter door - HPS 200 (RAL 9016)
 3. PVC aluminium windows / doors - HPS 200 (RAL 9016)
 4. Vertical cladding - HPS 200 (RAL 9016)
 5. Banding - HPS 200 (RAL 7038)
 6. Steel portal frame
 7. Red multi facing brick to LA approval
 8. PVC insulated security doors



Proposed Commerical Development,
Plans & Elevations

Project
Proposed Residential Development
Sunnyhills Road,
Leek

Job No.	Day No.	Drawn	Rev.
21039	08	SLR	—
Scale	Date	Stage	
1:100 @ A0	August 2021	FOR PLANNING	

mpsl planning & design ltd
16 west coast enterprise park,
clarence avenue, tufford park,
northampton NN1 7DQ

T: 0183 772 3999
E: info@mpslplanning.co.uk
www.mpslplanning.co.uk



1:100
2m 0 2m 4m 6m 8m 10m