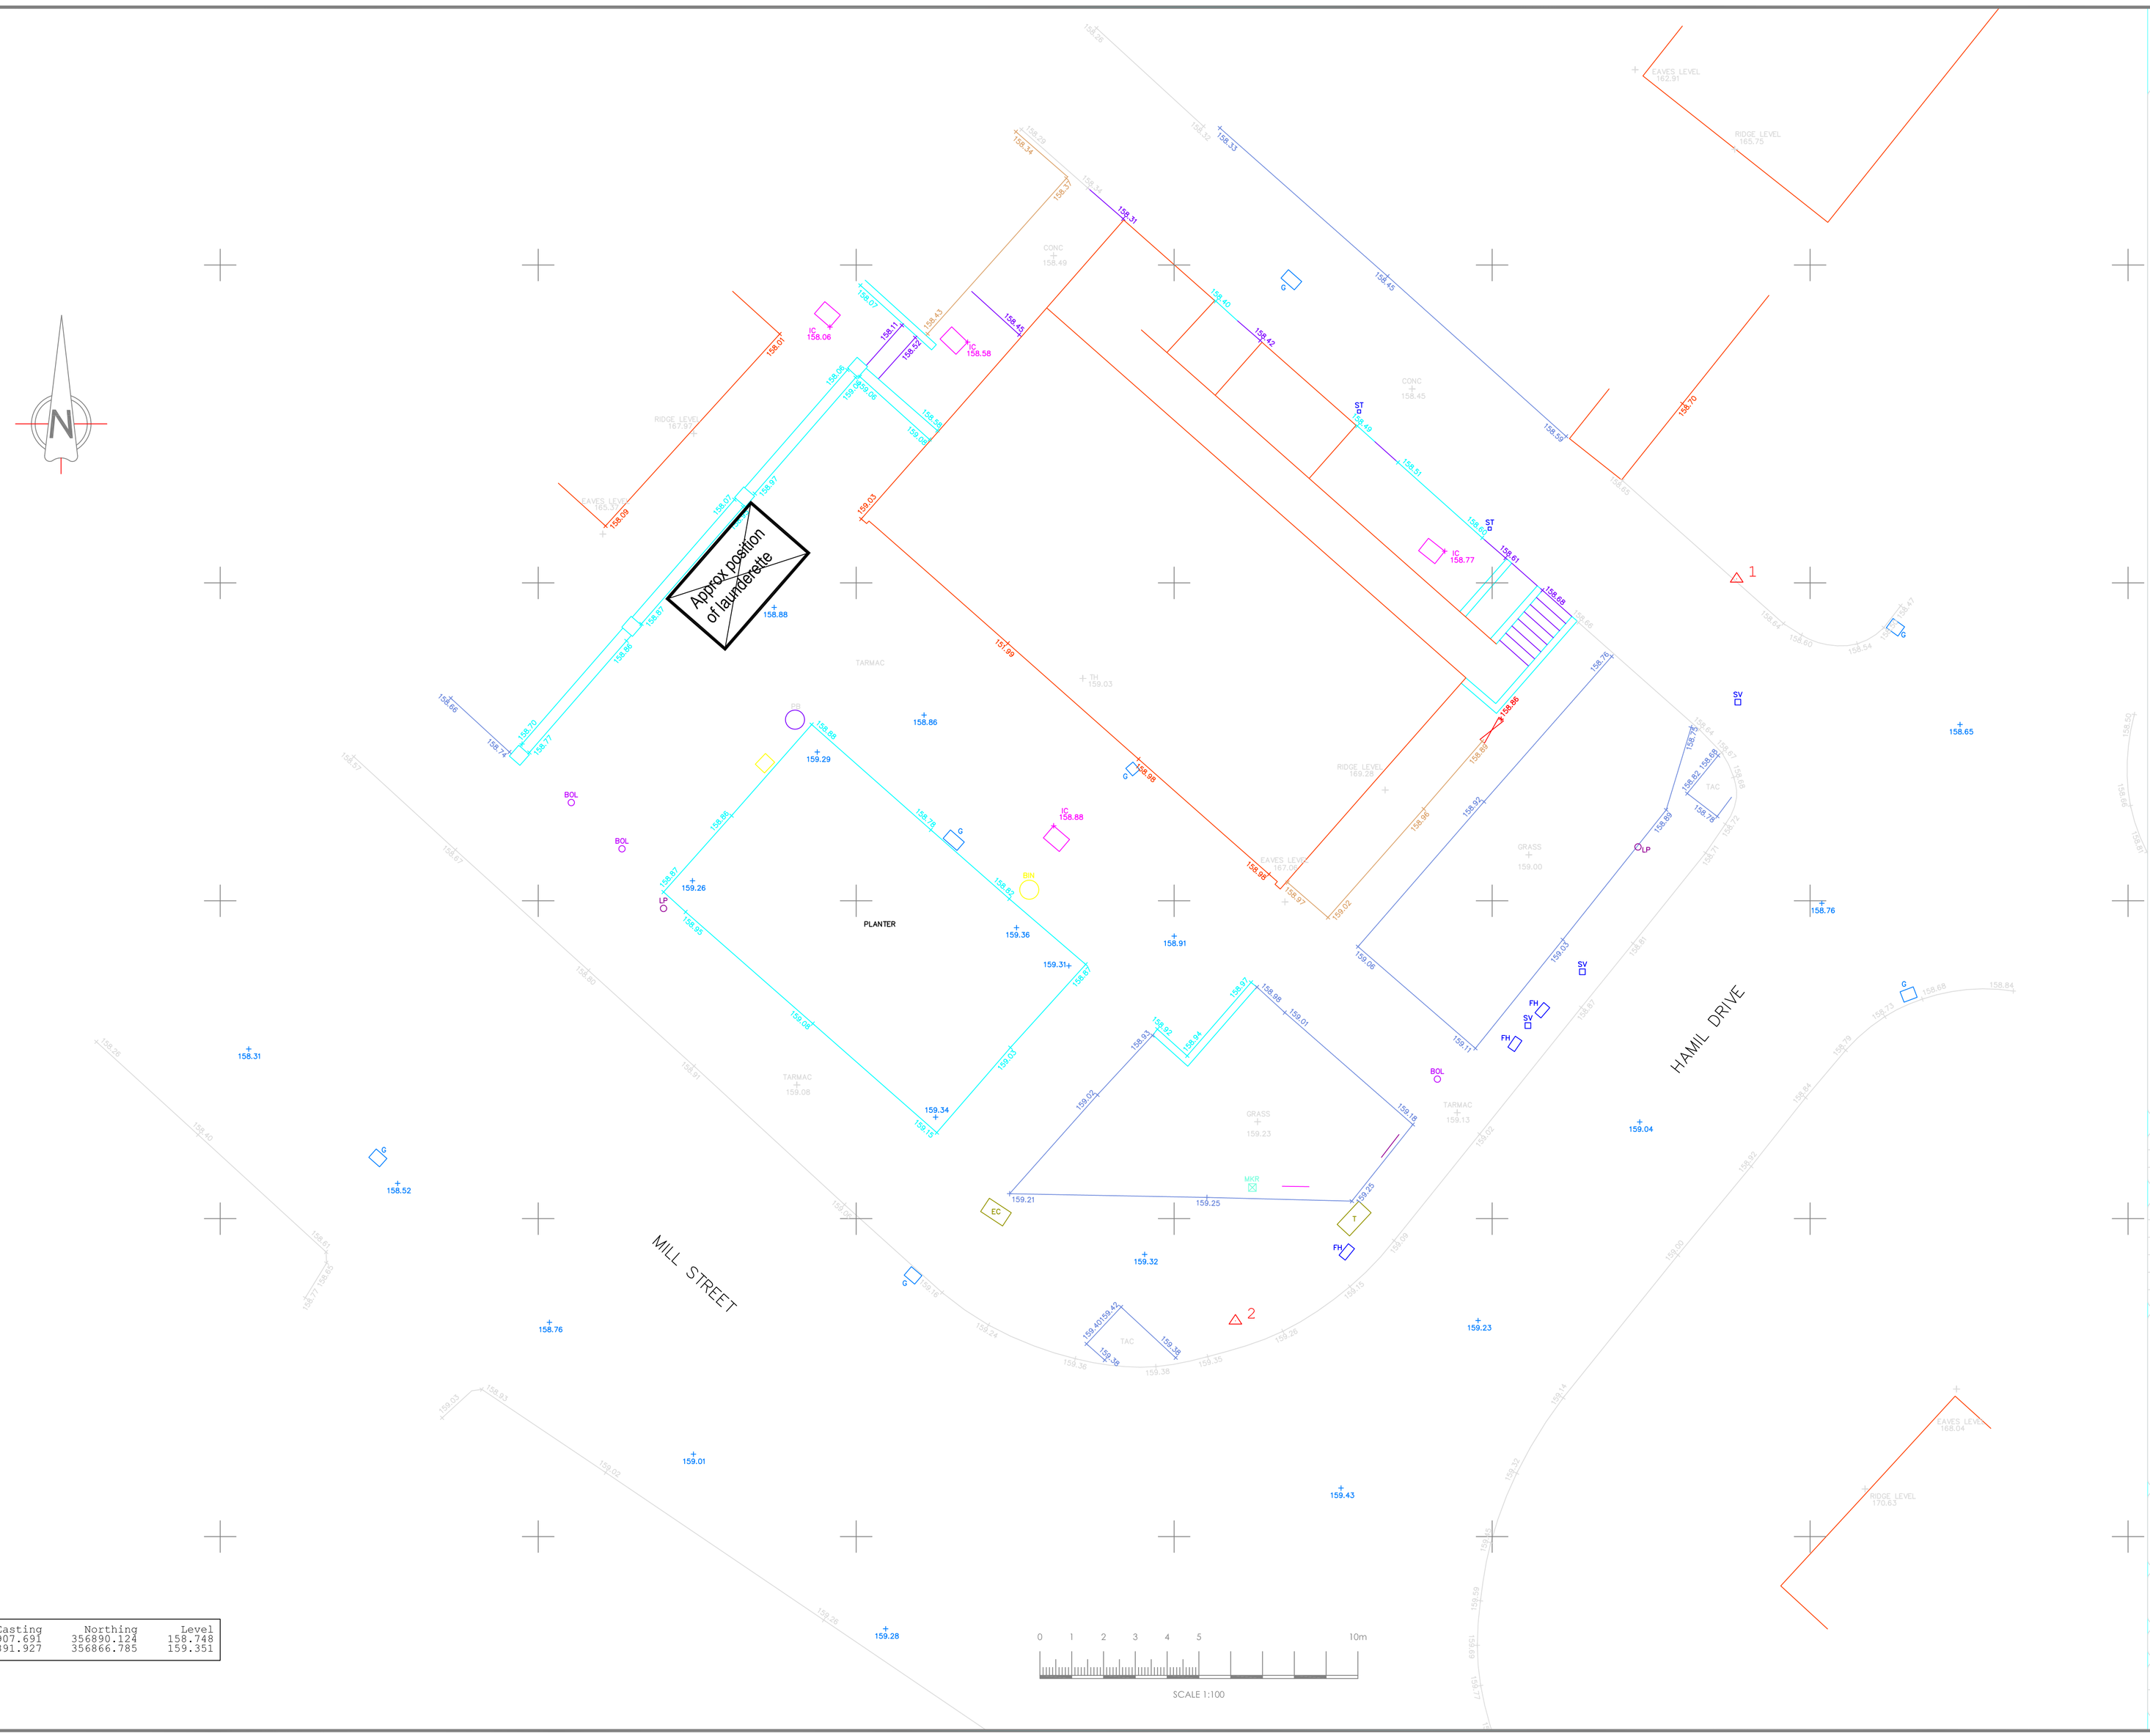


Station	Easting	Northing	Level
1	397907.691	356890.124	158.748
2	397891.927	356866.785	159.351

0 1 2 3 4 5 10m

SCALE 1:100

Abbreviations/Symbols (Measured Building Surveys):

C:	Window Cill Height
H:	Window Head Height
BH:	Beam Height
DH:	Door Height
COL:	Column
SVP:	Soil Vent Pipe
FL:	Floor Level
TH:	Threshold Level
2.34	Floor to Ceiling Height
	Vaulted Ceiling

Line types

- Hedge Lines
- Drainage Runs
- Overhead Electricity Cables
- Overhead Telephone Cables

Symbols

- Tree/Bush
- Glass House
- Control Station
- Osbm
- Borehole
- Trial Hole

Abbreviations (Topographic Survey):

AH:	Arch Height
AV:	Air Valve
BB:	Belisha Beacon
BOX:	Electricity Box, Cables Box, Etc.
BOL:	Bollard
BT/IC:	British Telecom Inspection Chamber
BS:	Bus Stop
BS/LP:	Bus Stop / Lamp Post
CATV:	CATV Inspection Chamber
CCTV:	Closed Circuit Television
CL:	Cellar Light
C.PIT:	Catch Pit
ER:	Earth Rod
EC:	Electricity Inspection Chamber
EP:	Electricity Pole
FH:	Fire Hydrant
FP:	Flag Pole
GV:	Gas Valve
Gr:	Grille
IC:	Inspection Chamber
KO:	Kerb Outlet
LP:	Lamp Post
LB:	Letter Box
LC:	Lighting Column
MKR:	Marker
MH:	Manhole
MP:	Mooring Point
MS:	Millis Stone
NYNEX:	Nynex Inspection Chamber
O/H:	Over Hang
P:	Post
PO/IC:	Post Office Inspection Chamber
R/S:	Road Sign
RE:	Rodding Eye
RTW:	Retaining Wall
S/P:	Sign Post
SNP:	Street Name Plate
ST:	Stop Tap
SV:	Stop Valve
T:	Telecom Inspection Chamber
TCB:	Telephone Call Box
TH:	Threshold Level
TL:	Traffic Light
TP:	Telegraph Pole
TROUGH:	Trough
WO:	Water Outlet
WM:	Water Meter

Fence Descriptions:

B/W:	Barbed Wire
C/B:	Close Boarded
C/BARRIER:	Crash Barrier
C/L:	Chain Link
C/P:	Chestnut Paling
C/I:	Corrugated Iron
I/R:	Iron Railing
MISC:	Miscellaneous
P/R:	Post & Rail
P/W:	Post & Wire
P/C:	Post & Chain
S/PAL:	Steel Palisade
W/M:	Wire Mesh

Survey Notes:

Coordinates and Levels related to Ordnance Survey Datum - GPS OSGB36

Revision	Date	Description

CPLS
Chris Partington Land Surveyors
44a Green Lane
Sale
Cheshire
M33 5PP
t: 0161 976 1194
www.cpls.co.uk e:survey@cpls.co.uk

Client

Groundwork

Project

Mill Street, Leek
Site Survey

Scale 1:100	Surveyed By J C	Date 25.01.19
Drawing No. 2501193JC-01	Checked By CPLS	Date 28.01.19
	Drawn By J C	Date 28.01.19