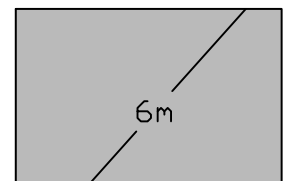
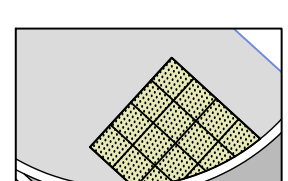
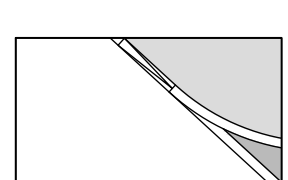


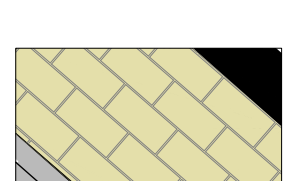
Key

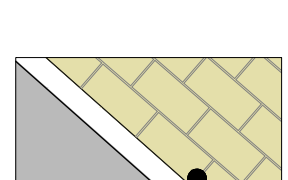
- 

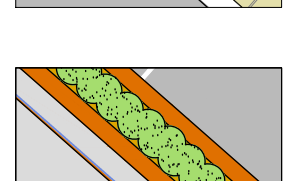
Proposed Bitumen Macadam Vehicle Surfacing to adoptable standard.
- 

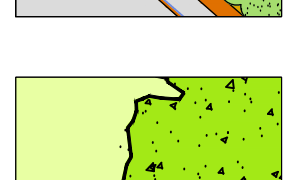
Proposed Bitumen Macadam Footway Surfacing to adoptable standard.
- 

Proposed Tactile Paving for uncontrolled crossing to adoptable standard.
- 

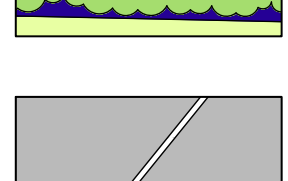
Proposed Road Kerbs to adoptable standard.
- 

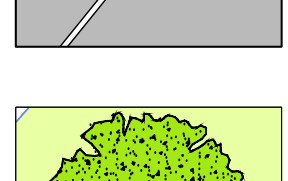
Proposed Block Paving Marshalls Tegula, 240x160x60mm Traditional
- 

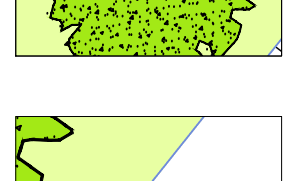
Proposed Bollards in paving. Broxap BX47 Semi Domed Sheffield Stainless Steel.
- 

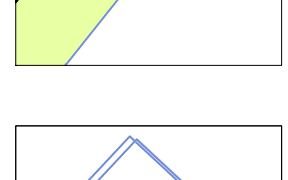
Existing brick planter reduced in size.
- 

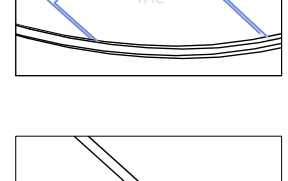
Areas of Grass
- 

Area of shrub planting
- 

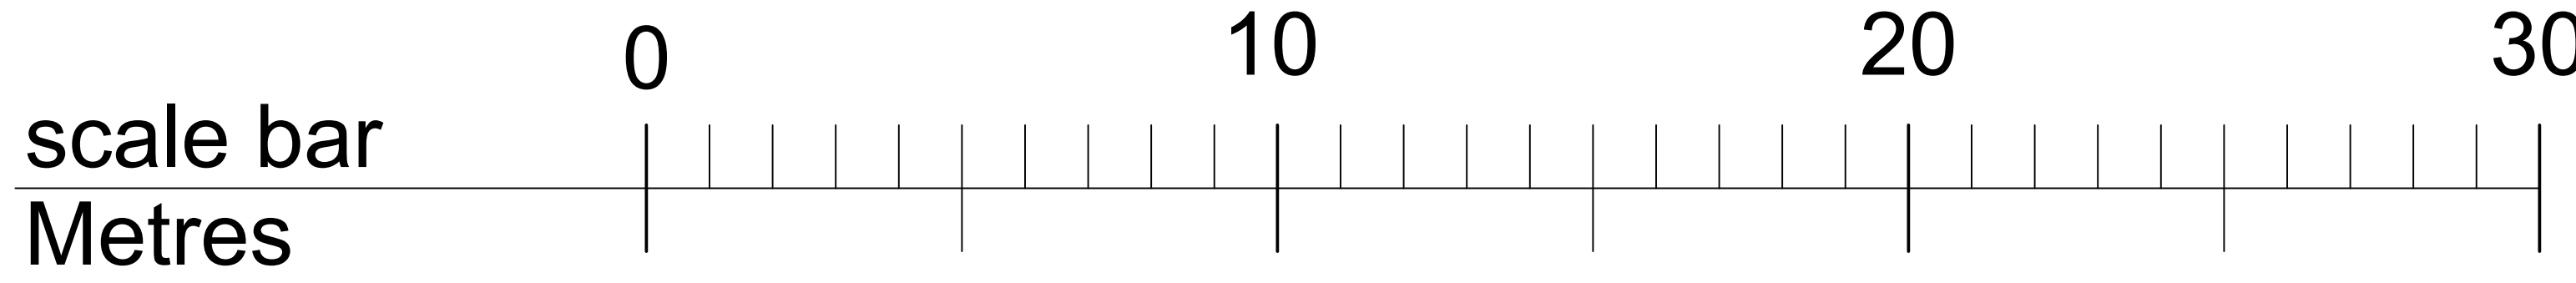
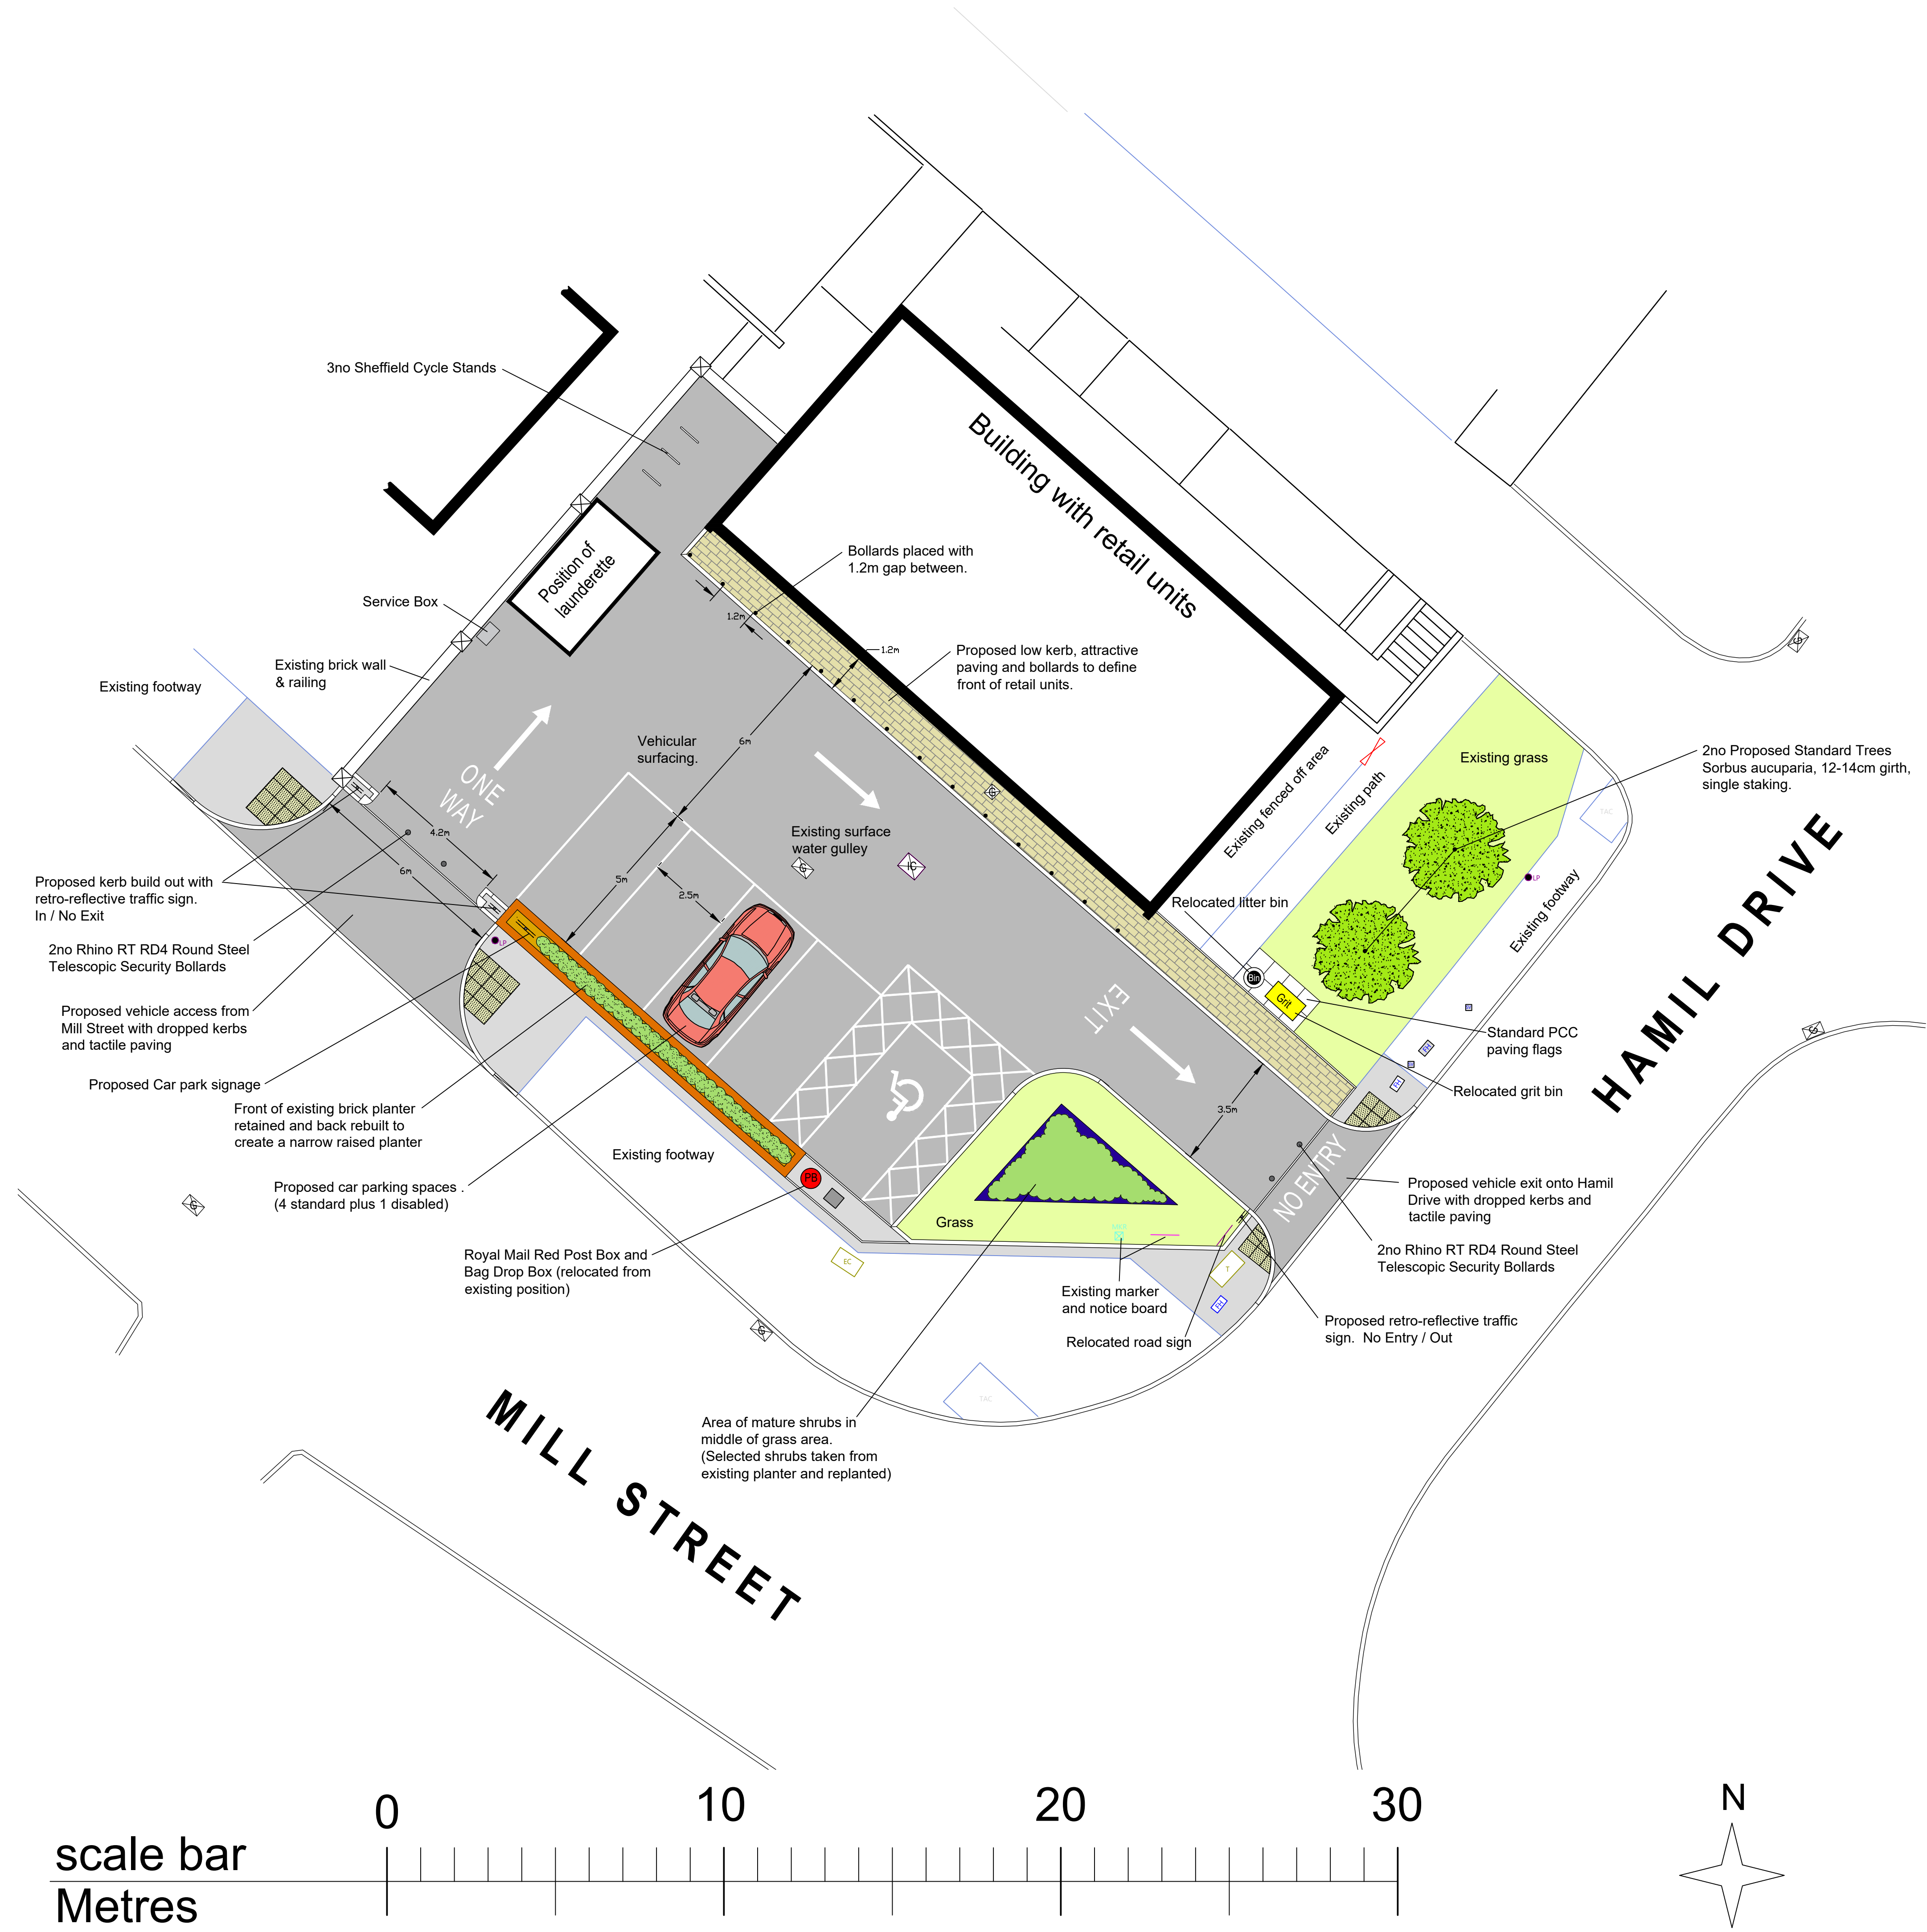
Proposed PCC edging
- 

Proposed Tree
- 

Existing Lamp Post
- 

Existing Tactile paving
- 

Existing Drainage Gullies



© 2021 GROUNDWORK MSSTT  
No part of this document may be reproduced by any means without prior written permission.  
Groundwork Greater Manchester is a company limited by guarantee and registered in England.  
Company Registration No. 6543150  
Charity Registration No. 1124508  
Registered Practice of the Landscape Institute



Notes:

Rev A: Cycle stands added, Specification detail for bollards, block paving and trees added.  
Rev B : scale bar added.

|               |                                             |               |              |
|---------------|---------------------------------------------|---------------|--------------|
| Project:      | YHG 156-168 Mill Street Parking Development |               |              |
| Title:        | Car Parking Proposal                        |               |              |
| Date ::       | September 2021                              | Drawn by ::   | RC           |
| Scale ::      | 1:100 @ A1                                  | Checked by :: |              |
| Issue ::      |                                             | Office ::     | Ecology Park |
| Revision # :: | B                                           | Dwg status :: | Planning     |
| Drawing # ::  | GM 2378 04 Rev B                            |               |              |

GROUNDWORK GREATER MANCHESTER

Trafford Ecology Park  
Lake Road  
Trafford Park  
Manchester M17 1TU  
Tel: 0161 220 1000

