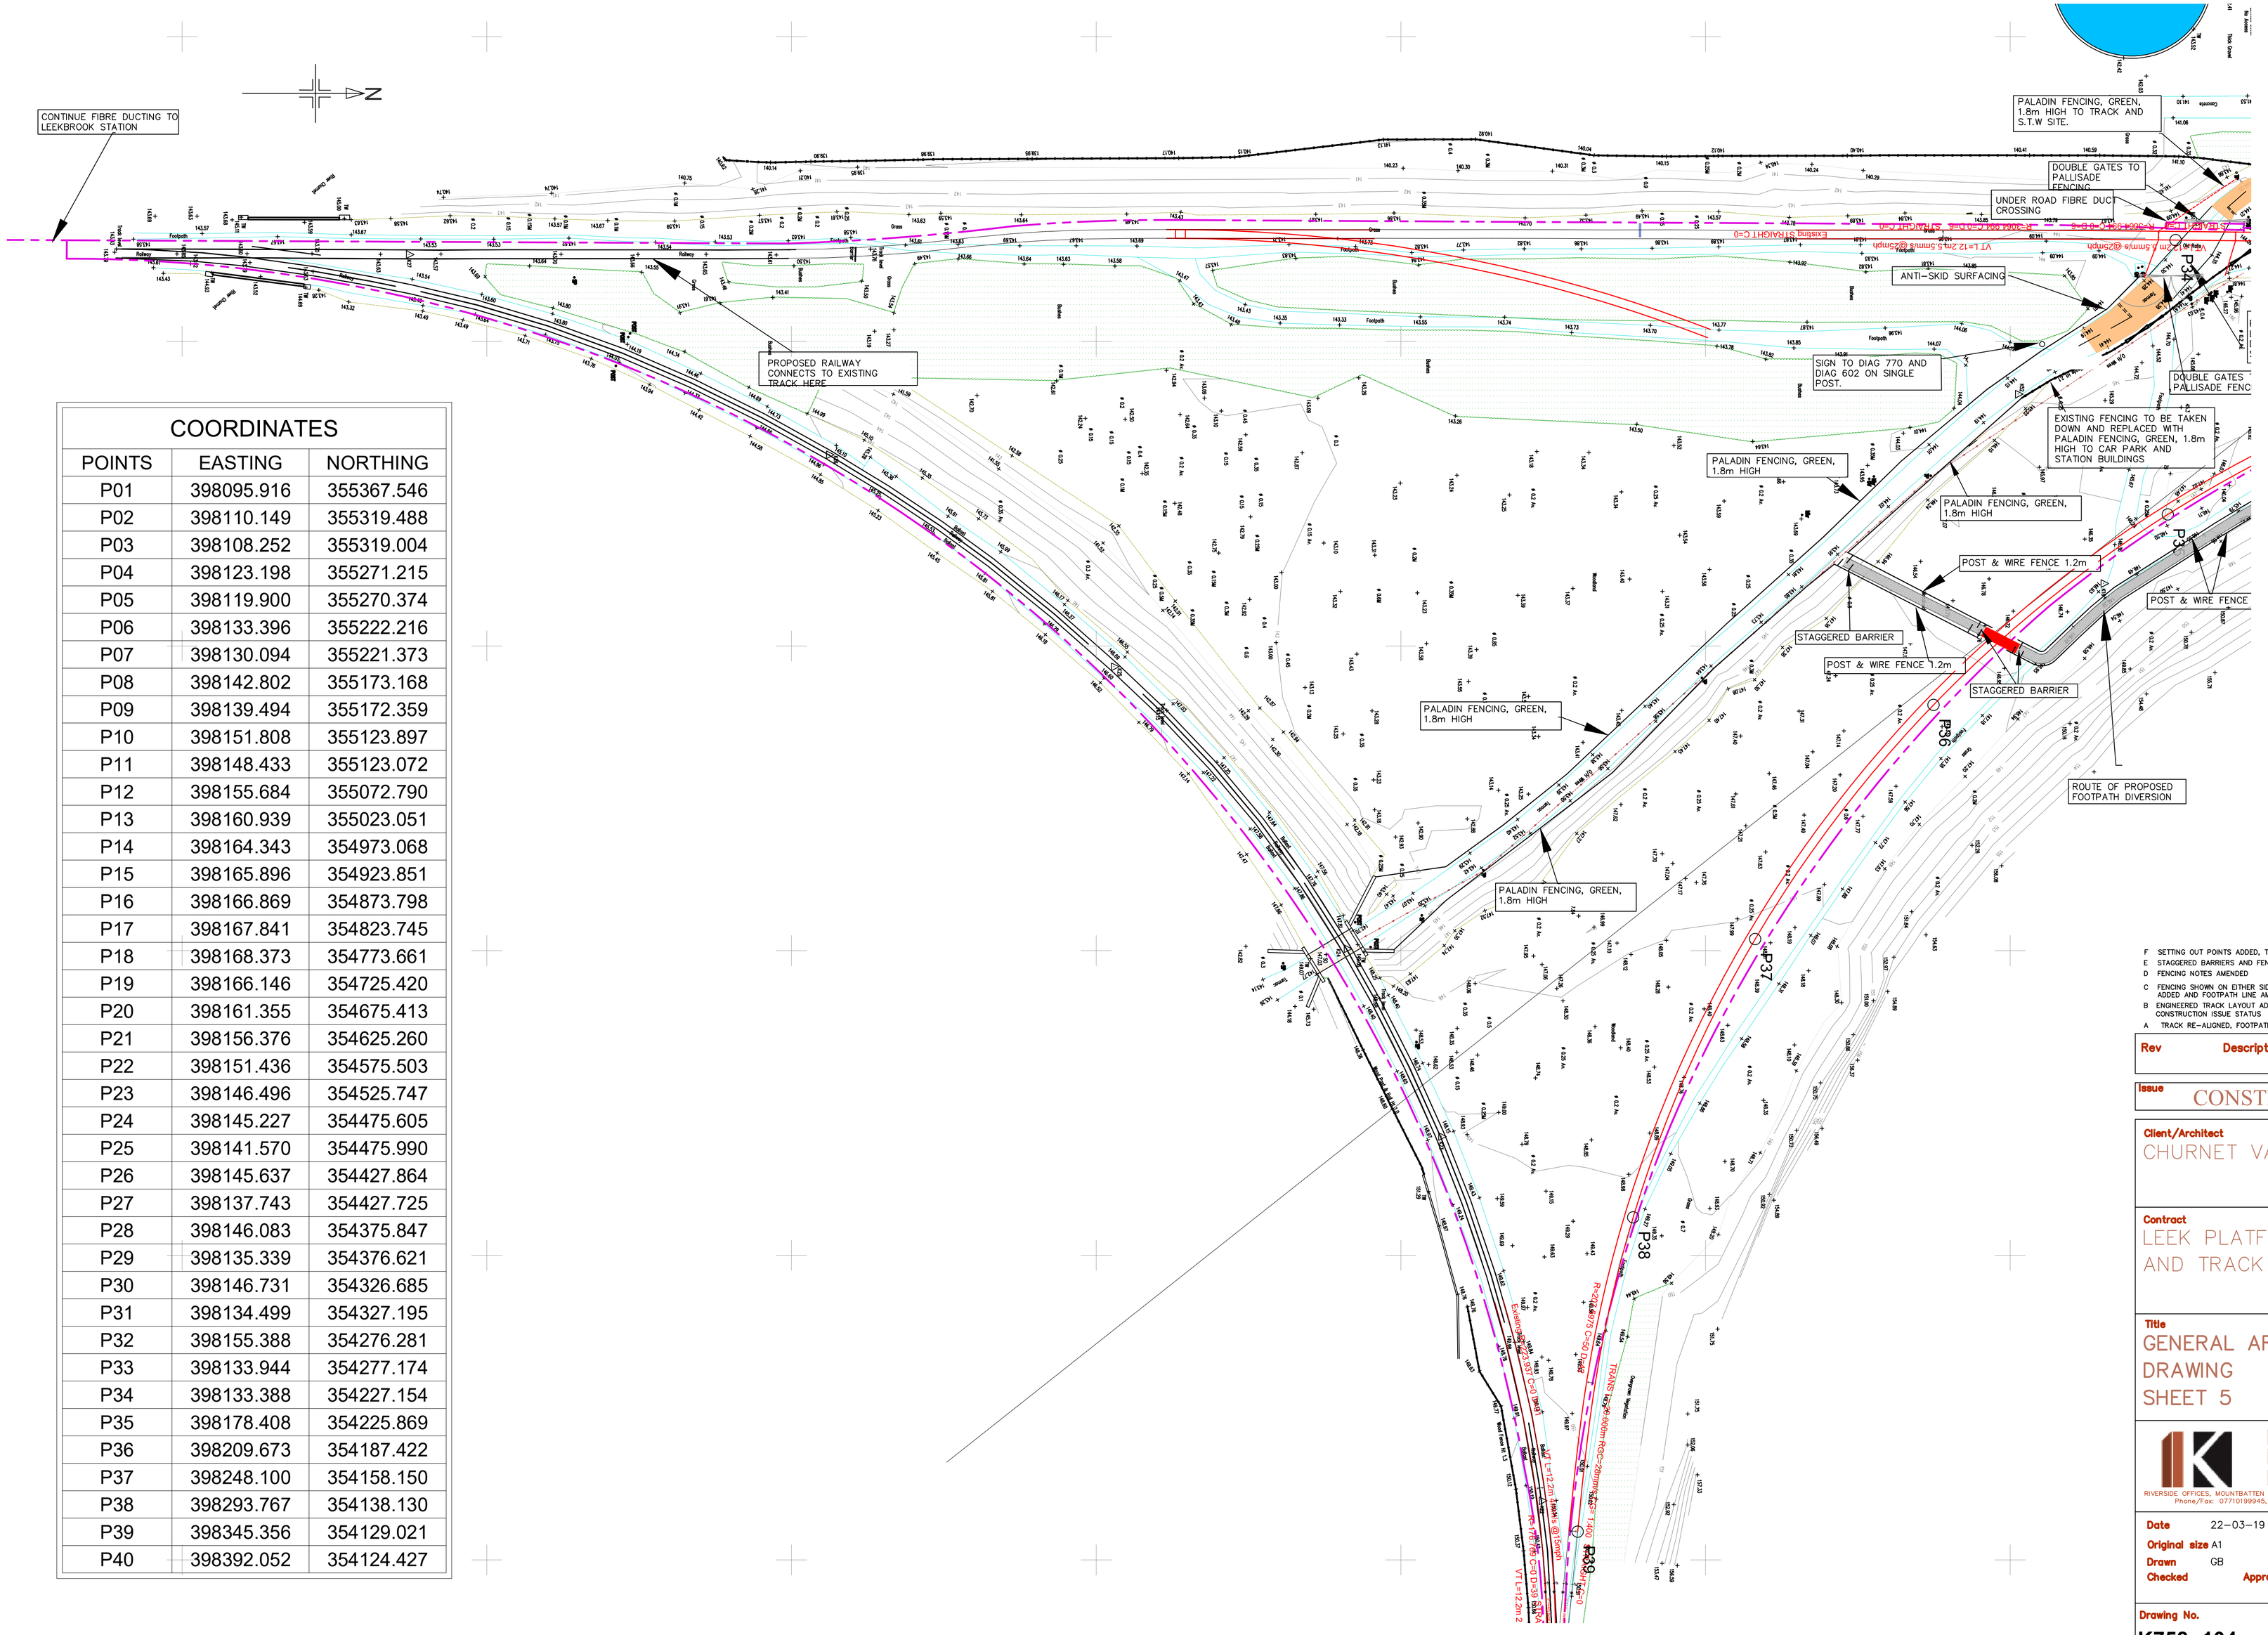


COORDINATES		
POINTS	EASTING	NORTHING
P01	398095.916	355367.546
P02	398110.149	355319.488
P03	398108.252	355319.004
P04	398123.198	355271.215
P05	398119.900	355270.374
P06	398133.396	355222.216
P07	398130.094	355221.373
P08	398142.802	355173.168
P09	398139.494	355172.359
P10	398151.808	355123.897
P11	398148.433	355123.072
P12	398155.684	355072.790
P13	398160.939	355023.051
P14	398164.343	354973.068
P15	398165.896	354923.851
P16	398166.869	354873.798
P17	398167.841	354823.745
P18	398168.373	354773.661
P19	398166.146	354725.420
P20	398161.355	354675.413
P21	398156.376	354625.260
P22	398151.436	354575.503
P23	398146.496	354525.747
P24	398145.227	354475.605
P25	398141.570	354475.990
P26	398145.637	354427.864
P27	398137.743	354427.725
P28	398146.083	354375.847
P29	398135.339	354376.621
P30	398146.731	354326.685
P31	398134.499	354327.195
P32	398155.388	354276.281
P33	398133.944	354277.174
P34	398133.388	354227.154
P35	398178.408	354225.869
P36	398209.673	354187.422
P37	398248.100	354158.150
P38	398293.767	354138.130
P39	398345.356	354129.021
P40	398392.052	354124.427

Rev	Description	Chk'd/App'd	Date
F	SETTING OUT POINTS ADDED, TABLE ON SHEET 5	DW	05-10-21
E	STAGGERED BARRIERS AND FENCING AMENDED	DW	29-09-21
D	FENCING NOTES AMENDED	DW	23-09-21
C	FENCING SHOWN ON EITHER SIDE OF FOOTPATH, NOTES ADDED AND FOOTPATH LINE AMENDED	DW	23-09-21
B	ENGINEERED TRACK LAYOUT ADDED+NEW STATION AND CONSTRUCTION ISSUE STATUS	CAR PARK GB	29-07-21
A	TRACK RE-ALIGNED, FOOTPATH RE-ROUTED	GB	27-06-19

Issue: CONSTRUCTION

Client/Architect: CHURNET VALLEY RAILWAY

Contract: LEEK PLATFORM AND TRACK EXTENSION

Title: GENERAL ARRANGEMENT DRAWING SHEET 5

KEYTECH DEVELOPMENT DESIGN LTD
RIVERSIDE OFFICES, MOUNTBATTEN WAY, CONGLETON,CHESHIRE CW12 1DY
Phone/Fax: 07710199945, e-mail: gary@keytechdesign.co.uk

Date: 22-03-19 Scale: 1/500
Original size: A1
Drawn: GB
Checked: Approved

Drawing No.: K758- 104
Revision.: F