


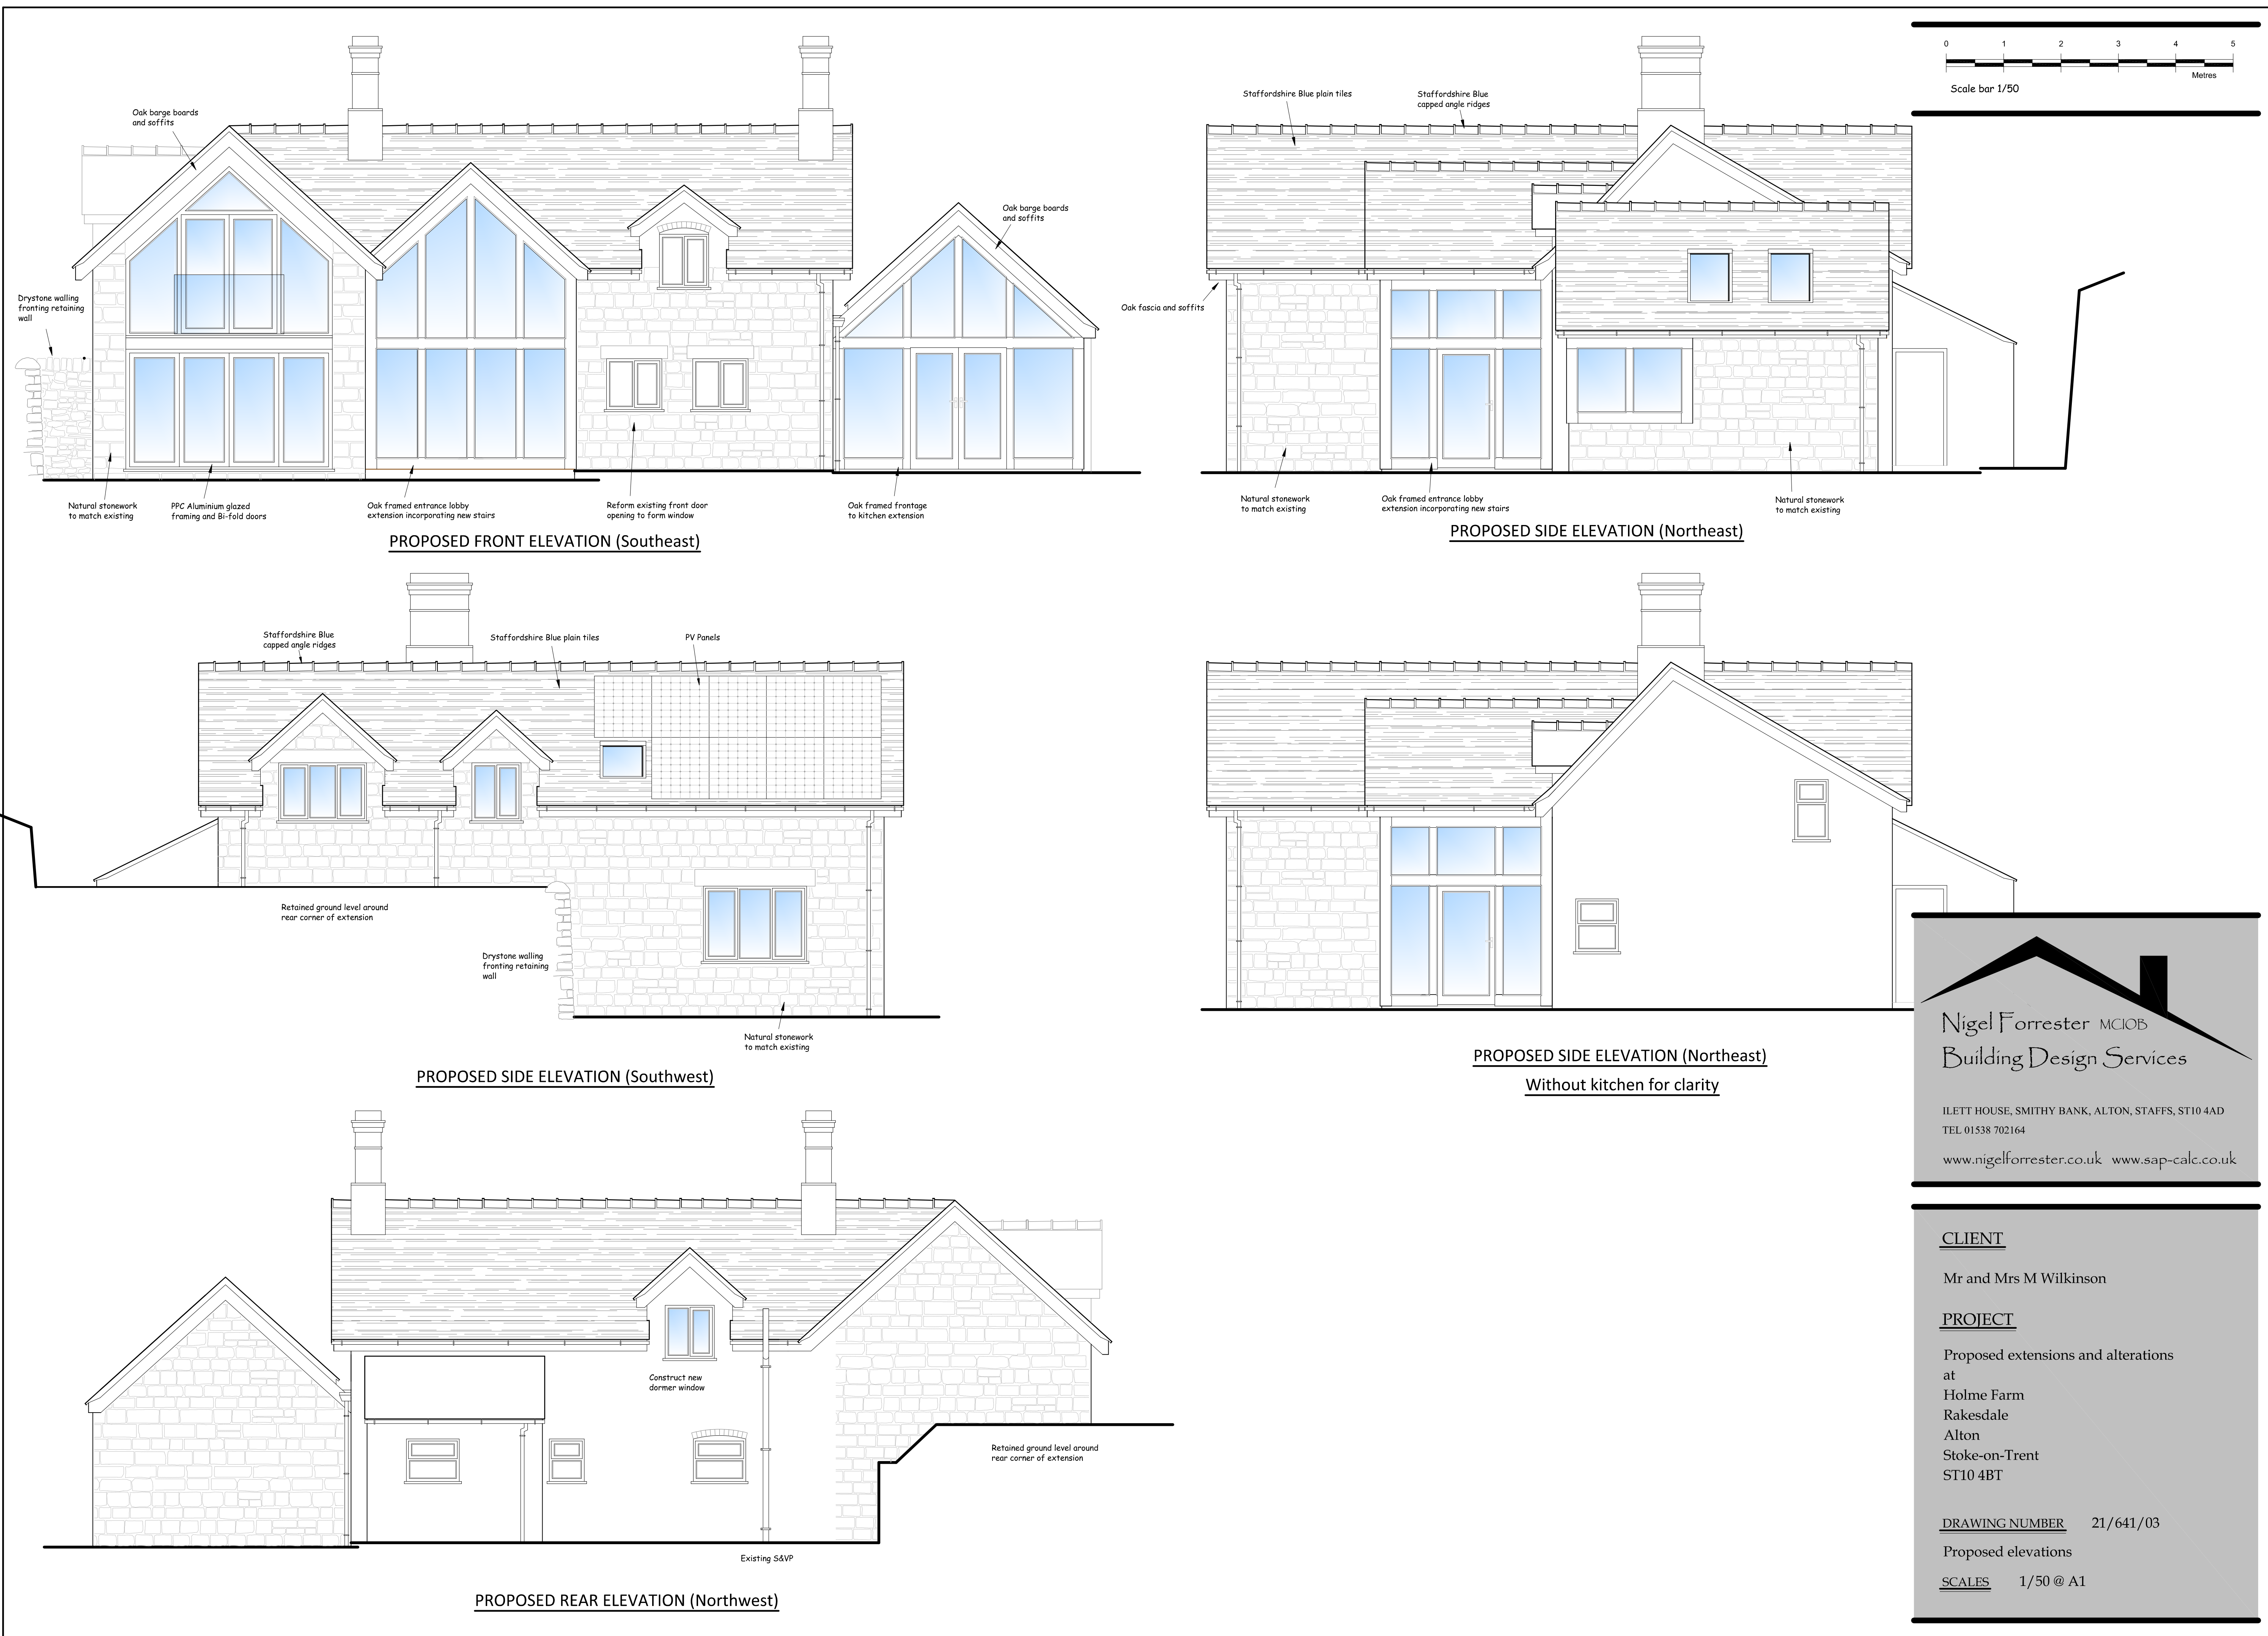

**Nigel Forrester** MCIOS  
*Building Design Services*

ILETT HOUSE, SMITHY BANK, ALTON, STAFFS, ST10 4AD  
TEL 01538 702164  
[www.nigelforrester.co.uk](http://www.nigelforrester.co.uk) [www.sap-calc.co.uk](http://www.sap-calc.co.uk)

CLIENT

Mr and Mrs M Wilkinson

PROJECT

Proposed extensions and alterations  
at  
Holme Farm  
Rakesdale  
Alton  
Stoke-on-Trent  
ST10 4BT

DRAWING NUMBER    21/641/03

Proposed elevations

SCALES            1/50 @ A1