


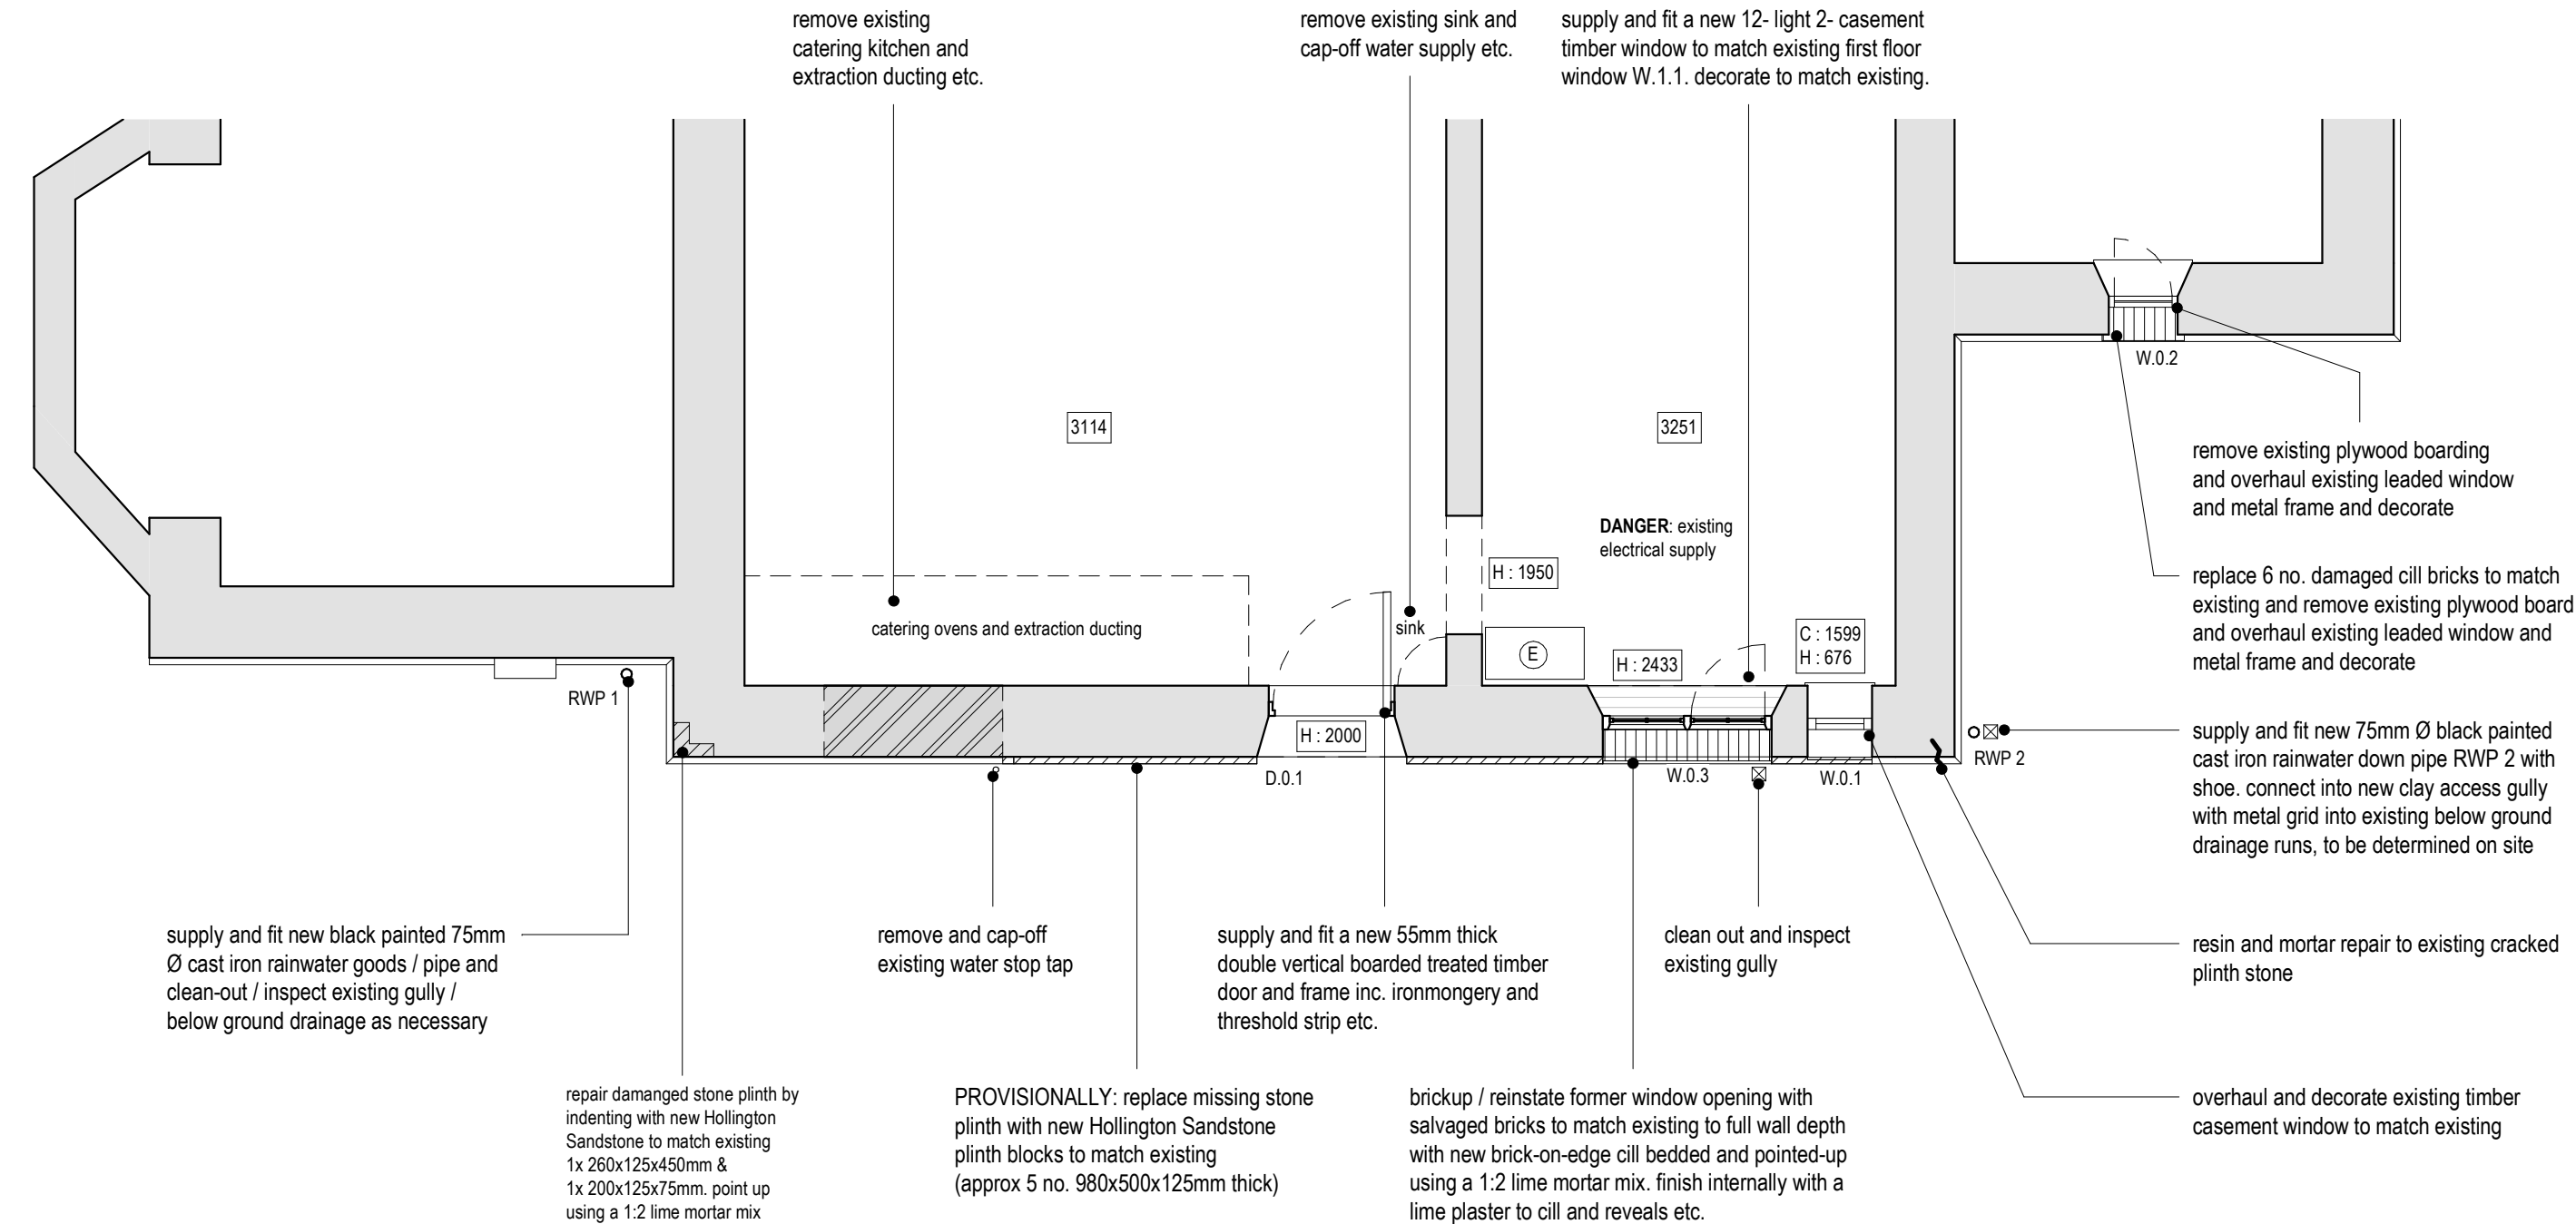

Ground Floor (Part Plan)

