


Section 1
1 : 200

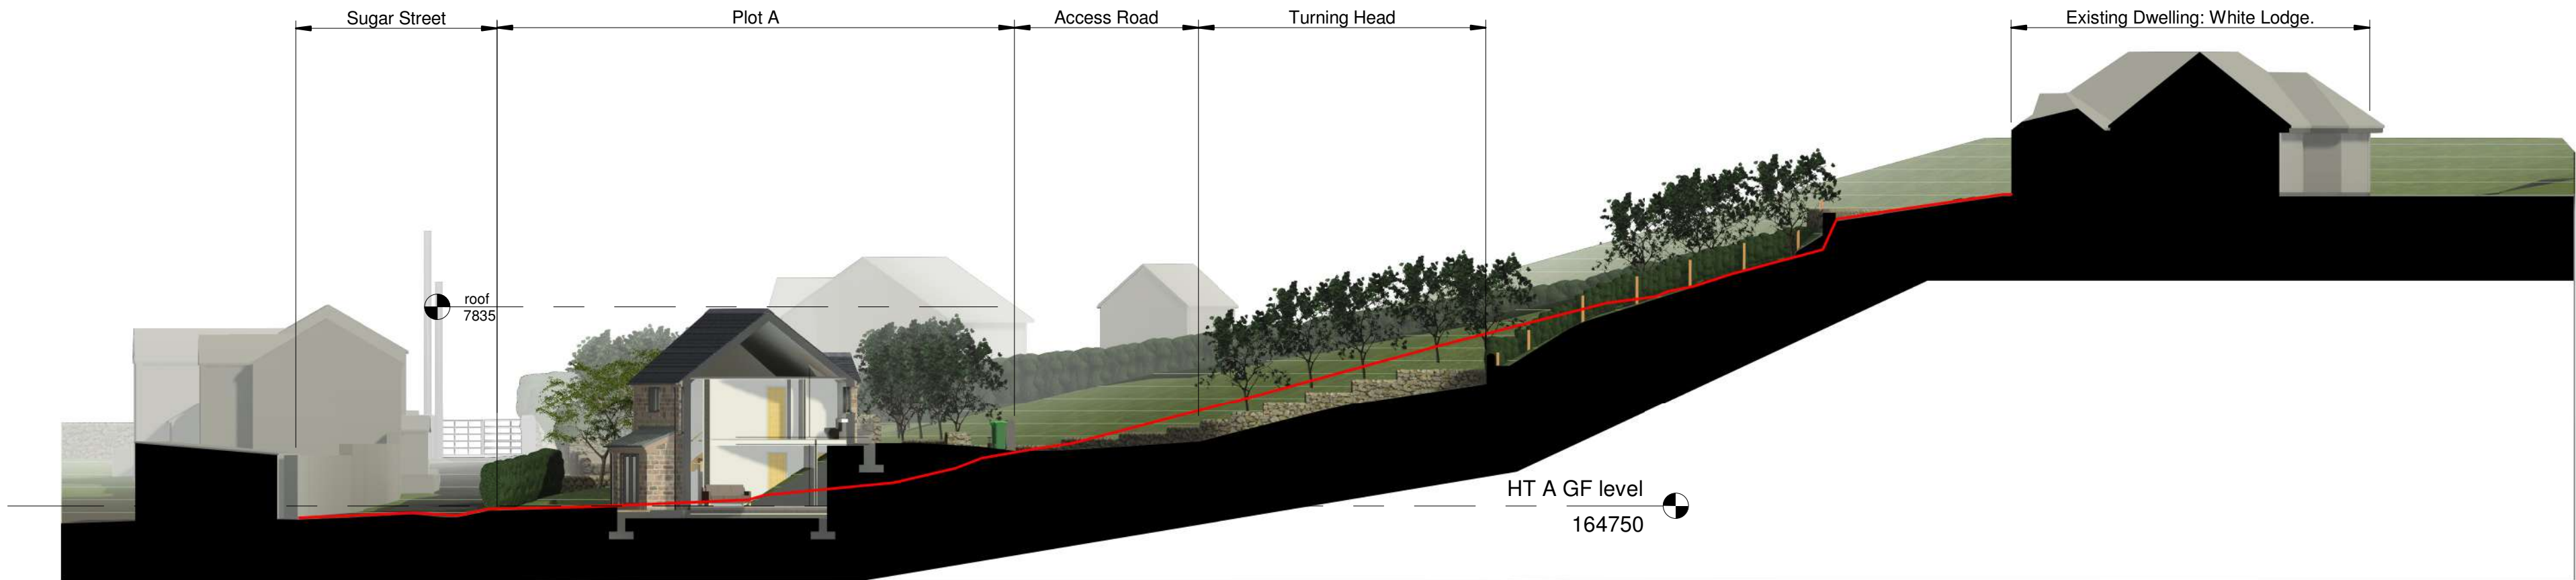

Section 2
1 : 200



Section 3
1 : 200

architects | historic building advisors | project managers | landscape & urban designers