



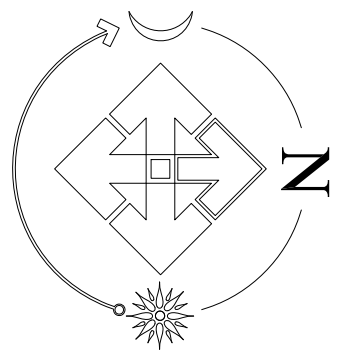




Bus stop

E

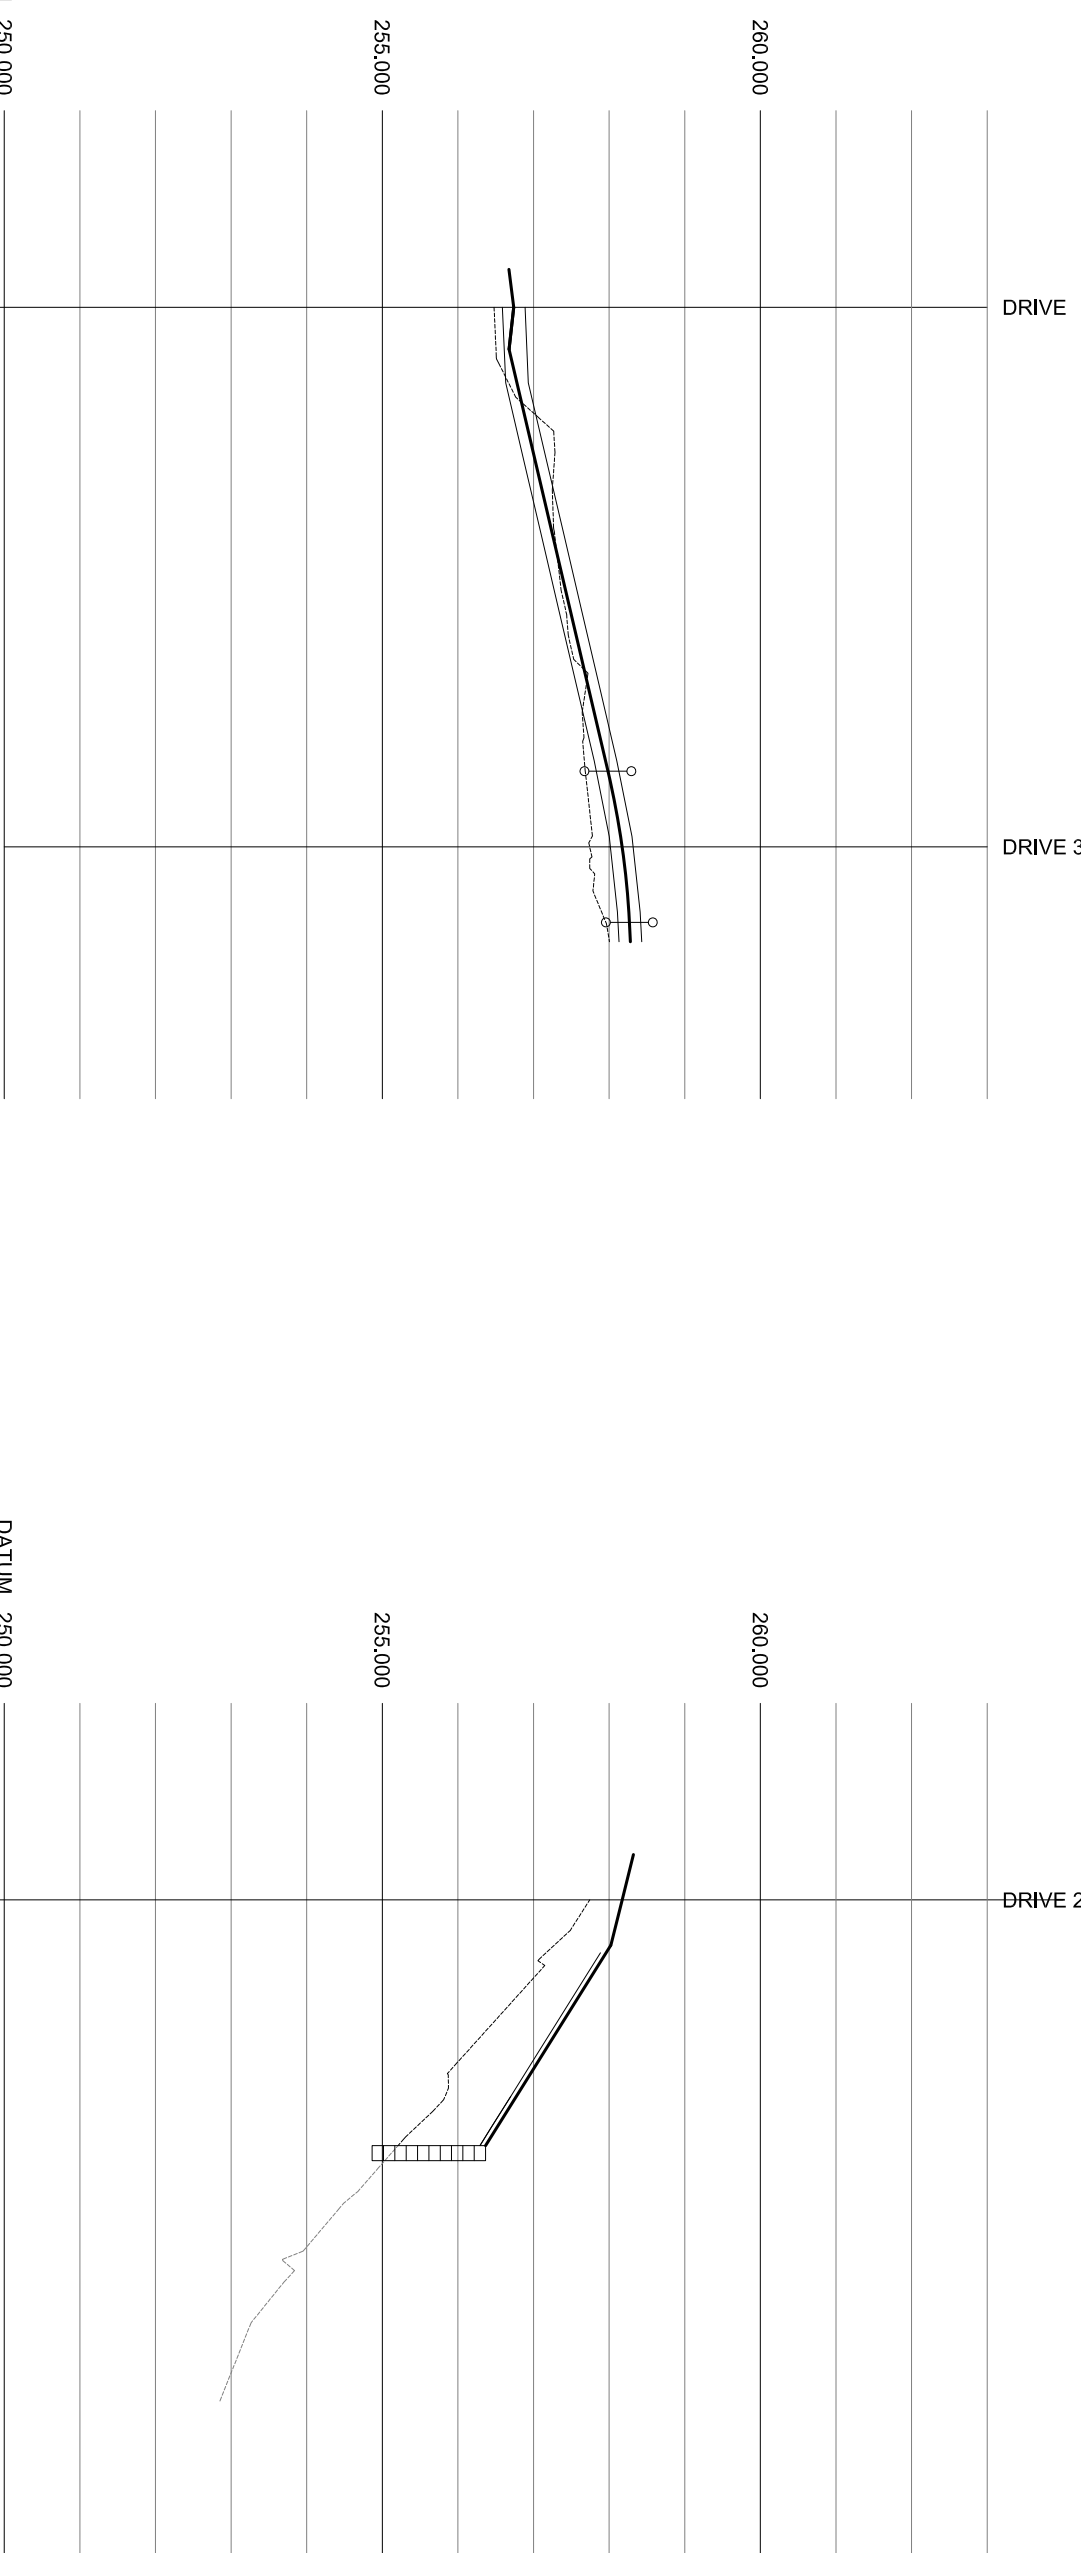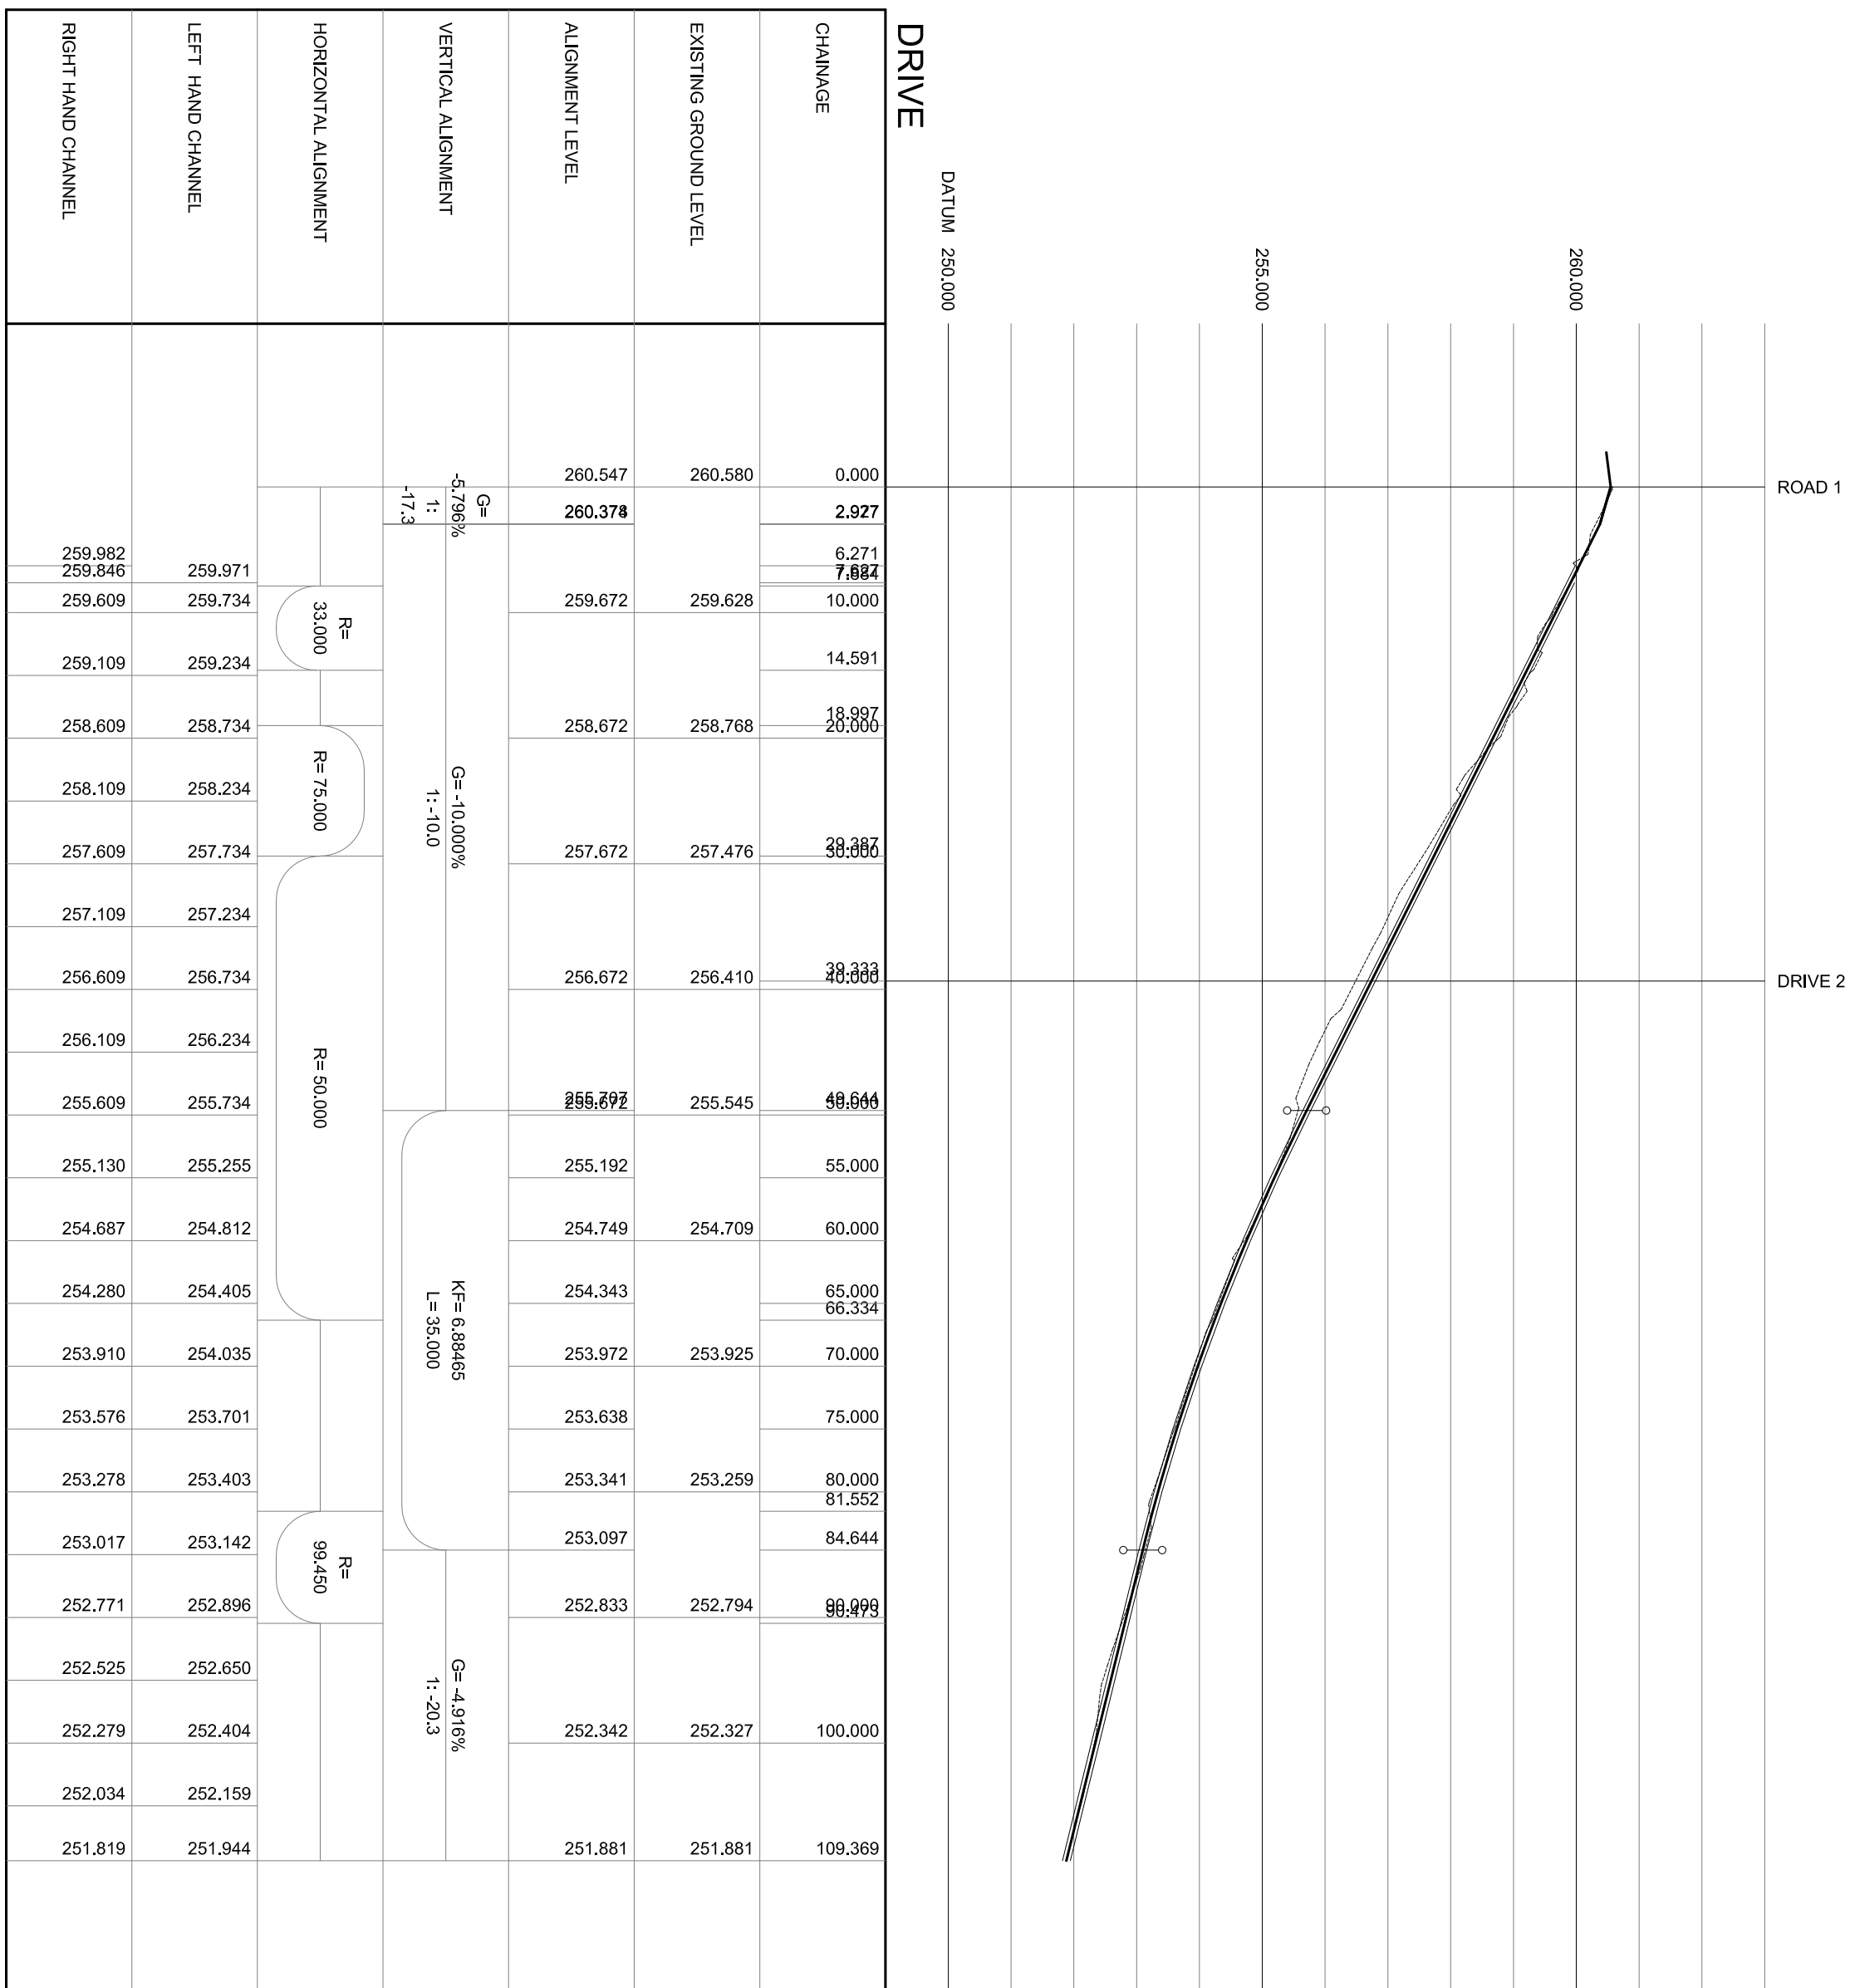



EXTERNAL WORKS KEY
x E-17.28 Existing ground level
x 17.28 Proposed level
47.300 Existing below including standard
2 courses below bottom dpc
Retaining wall
Gravel board
Slope (250mm level, 150mm rise)
Bank (max slope 1:2)


COUNTRYSIDE
PRELIMINARY

LAND AT 452
ASH BANK
WERRINGTON
STARFORSHIRE
ENGINEERING APPRAISAL 21-081 / 502-3 A
HMP ACCESS
SEPT 2021
1:200 @ A0