



Scale bar 1:1000

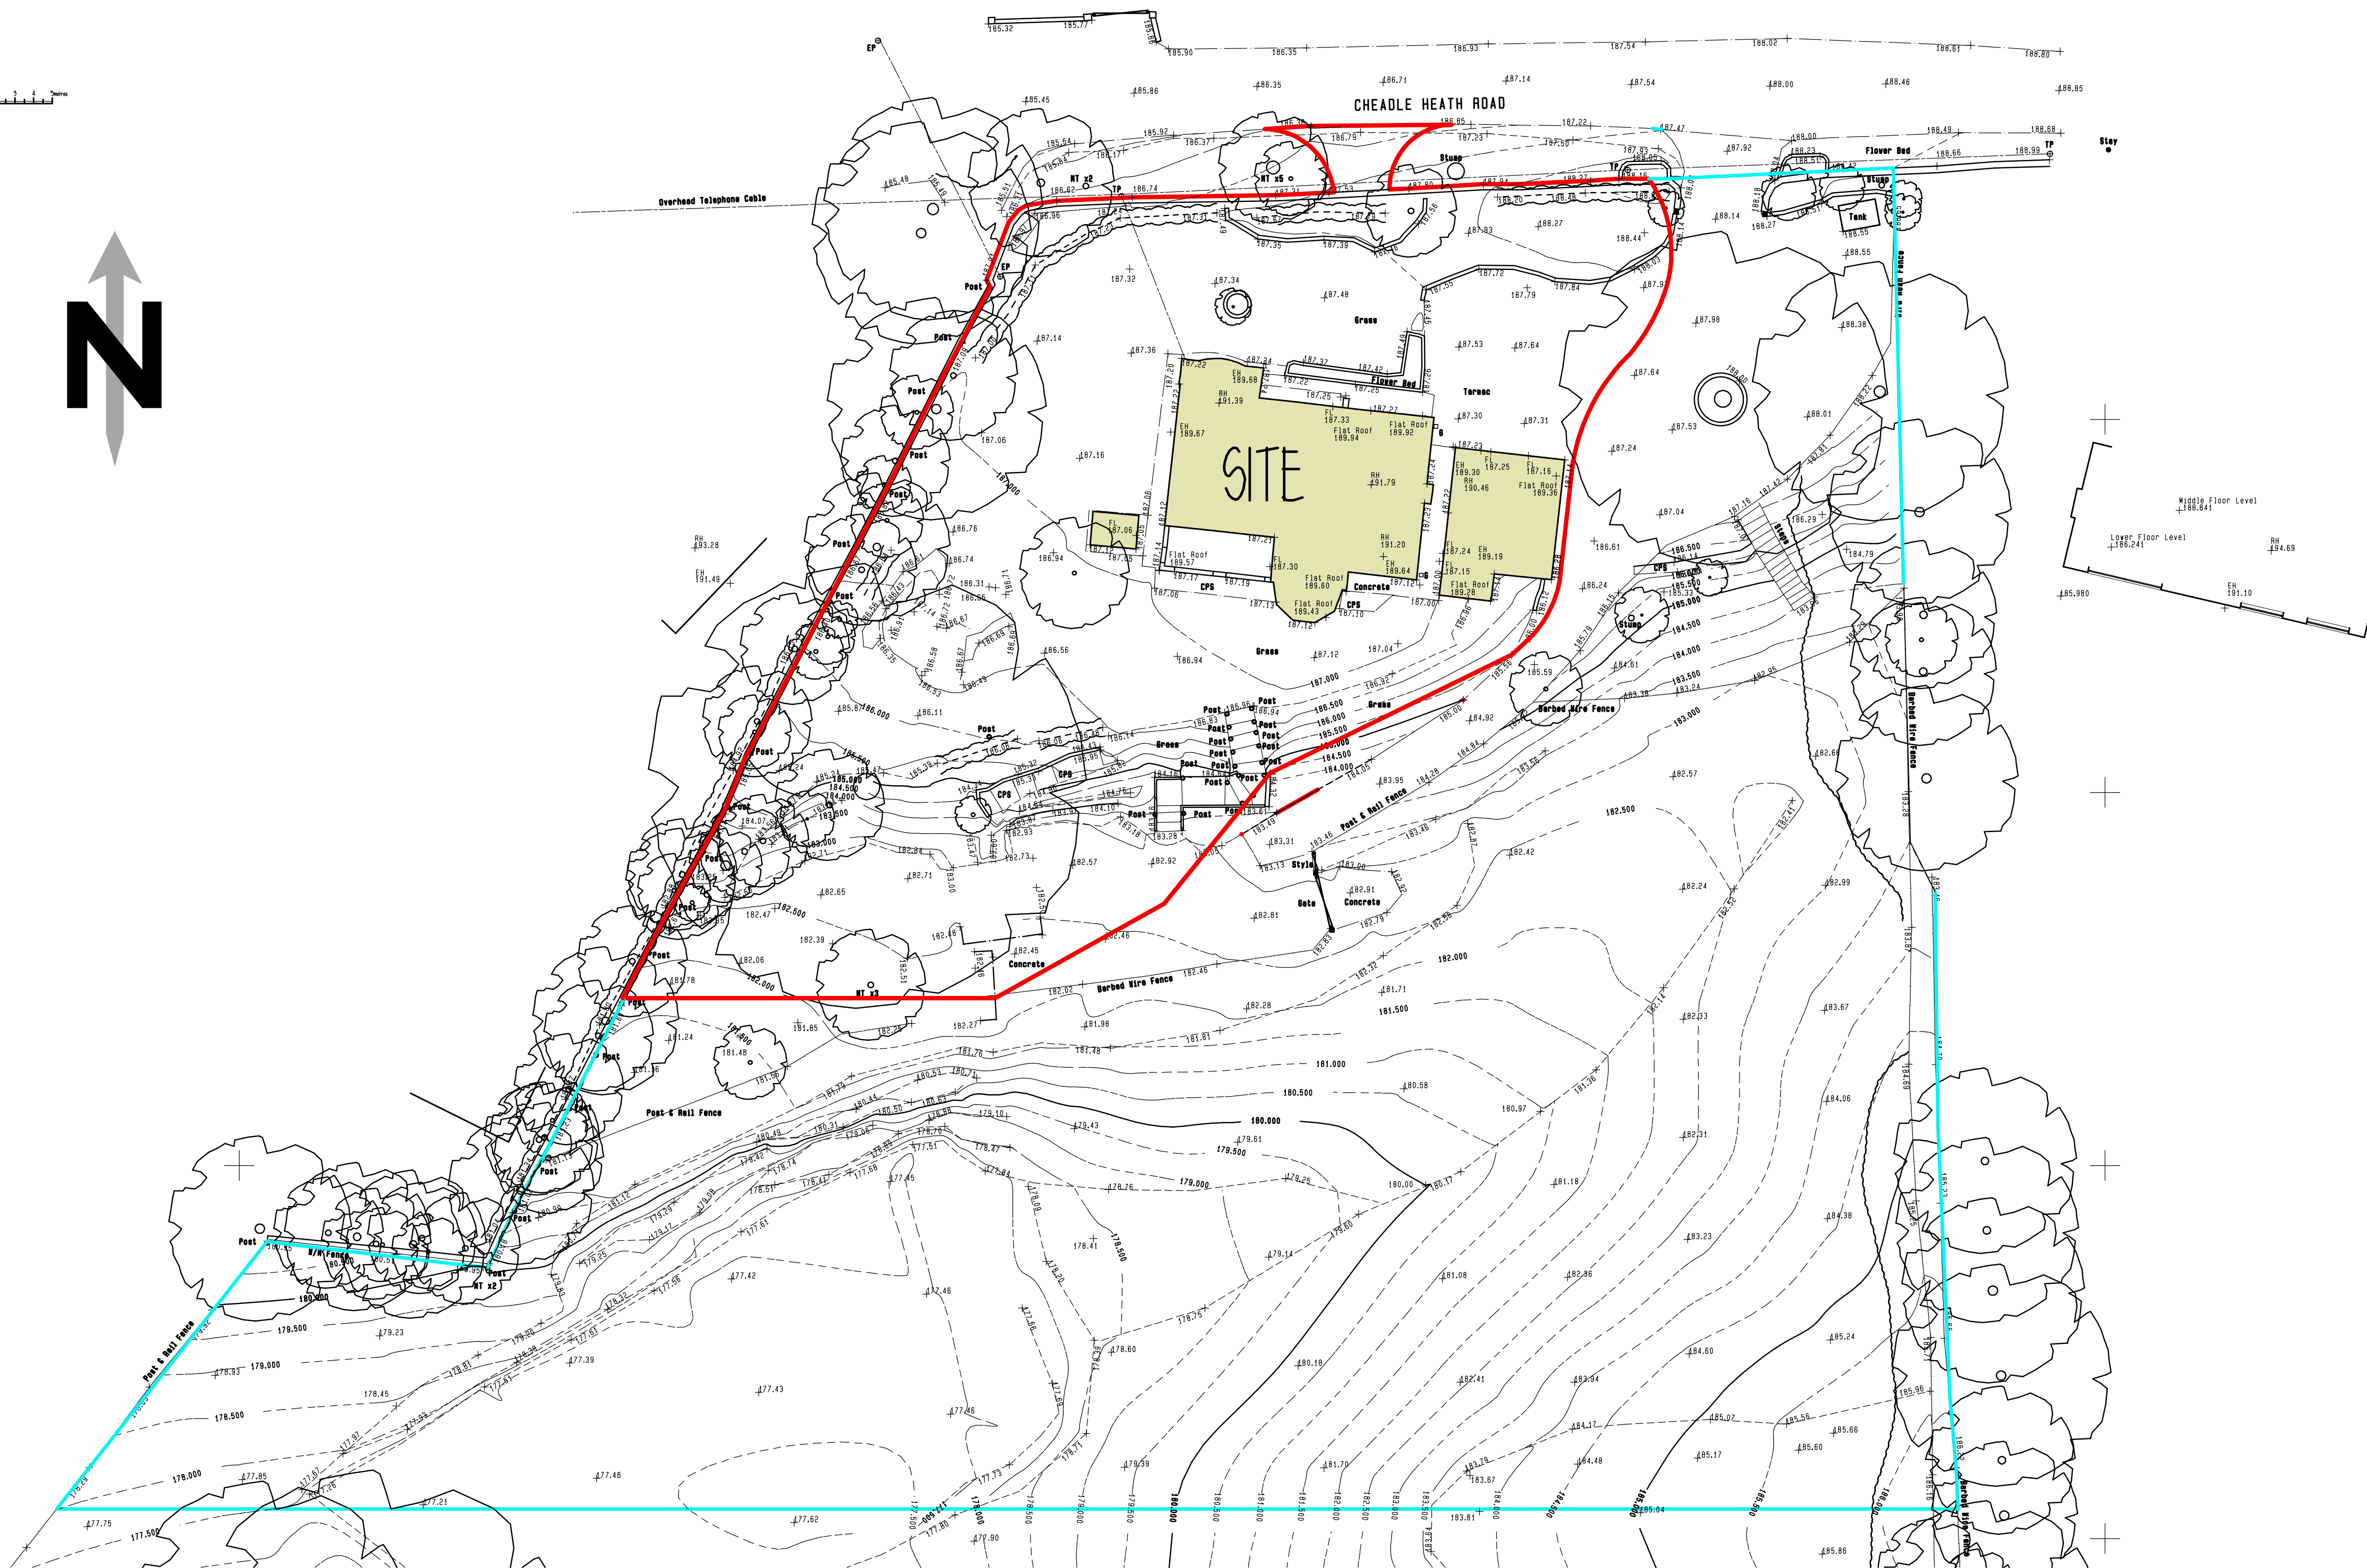

TOPOGRAPHICAL SURVEY OF EXISTING SITE

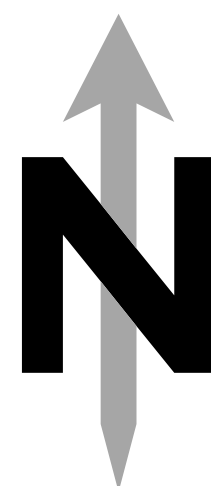

Clients are advised to clarify dimensions with the author prior to setting out and not to scale from the drawing. This drawing is copyright and should not be reproduced without the written consent of RLM ASSOCIATES.

RLM ASSOCIATES

JOB GORSEYDALE HSE, CHEDDLETON HEATH.	
CLIENT Mr. & Mrs. CARDING.	
DRAWING TOPOGRAPHICAL SURVEY DETAILS.	
DATE November 2021.	SCALE 1:200.
DRWG. No. RLM942/27	REVISION

