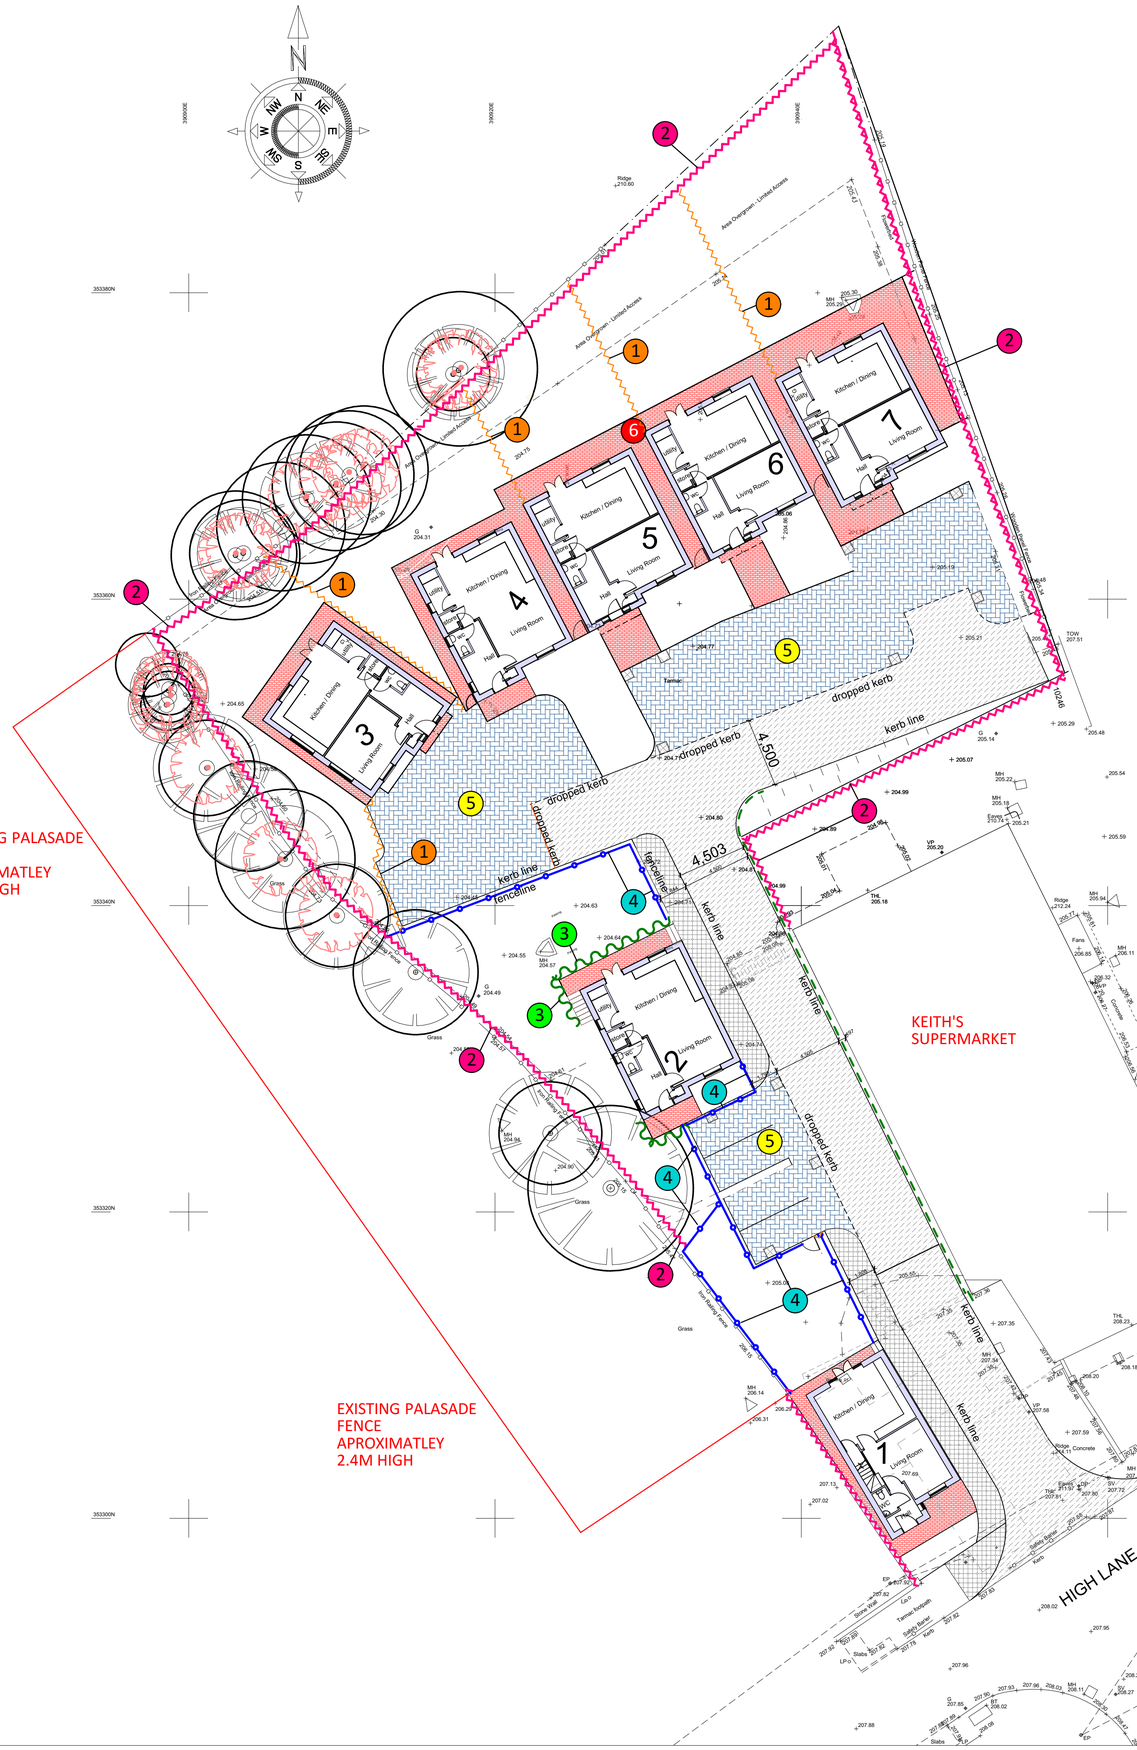
N
NW
NE
W
E
SW
SE
S
m
353340N
353320N
353300N
390040E
390020E
EXISTING PALASADE FENCE APROXIMATLEY 2.4M HIGH
EXISTING PALASADE FENCE APROXIMATLEY 2.4M HIGH
KEITH'S SUPERMARKET
HIGH LANE - B5051
High Ln
Area Overgrown - Limited Access
Ridge 210.60
Ridge 212.24
Ridge 213.92
Ridge 211.33
Ridge 214.20
Kitchen / Dining
Living Room
Hall
Bath
Shower
WC
Cupboard
1
2
3
4
5
6
7
dropped kerb
kerb line
fenceline
Tarmac
Grass
Slabs
Stone Wall
Brick Wall
Tarmac-Kerbpath
Gulley Below
Concrete
Sett
Drainage
Eaves
Fans
MH
SV
VP
TOW
TOW 207.51
TOW 209.19
THL 205.18
THL 208.23
4.503
4.500
4.497
4.497
4.500
4.503
4.500
4.497
4.500
4.503
4.500
4.497
4.500
4.503
4.500