



Copyright © This drawing is vested in the architect and it must not be copied or reproduced without consent. Figured dimensions only are to be taken from this drawing. All contractors must visit the site and be responsible for taking and checking all dimensions relative to their work. If we find a contractor's bid one to be advised of any variation between drawings and site conditions.

CLIENTS ARE ADVISED TO CLARIFY DIMENSIONS WITH THE ARCHITECT PRIOR TO SETTING OUT AND NOT TO SCALE FROM THE DRAWING


Please note :
The garage will utilise pile and beam type foundations to ensure minimal disturbance within the rooting zone.

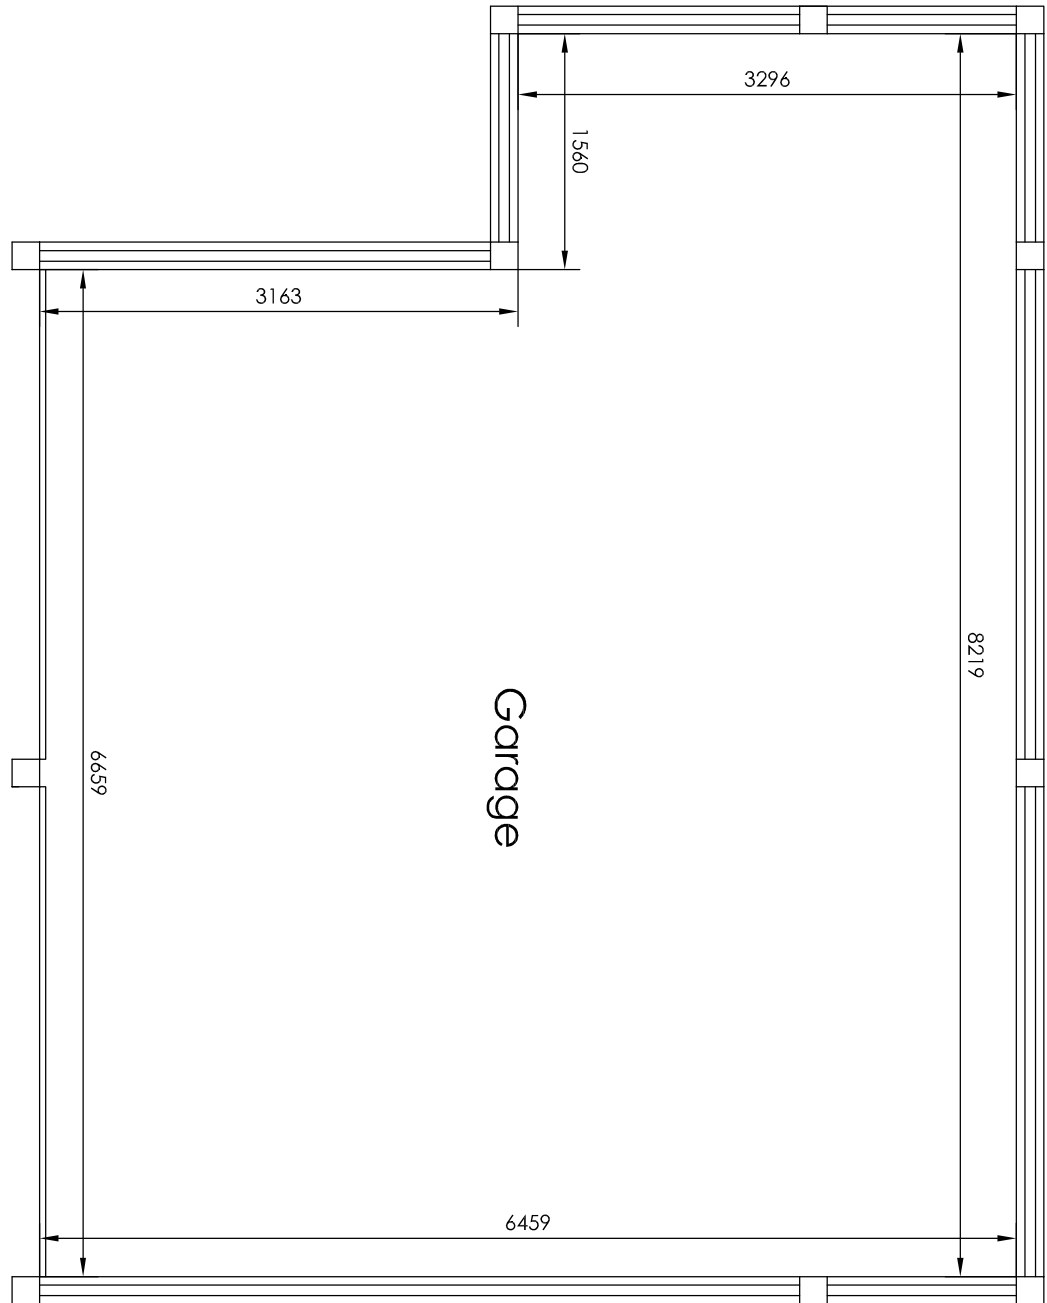


Garage Floor Plan 1:50

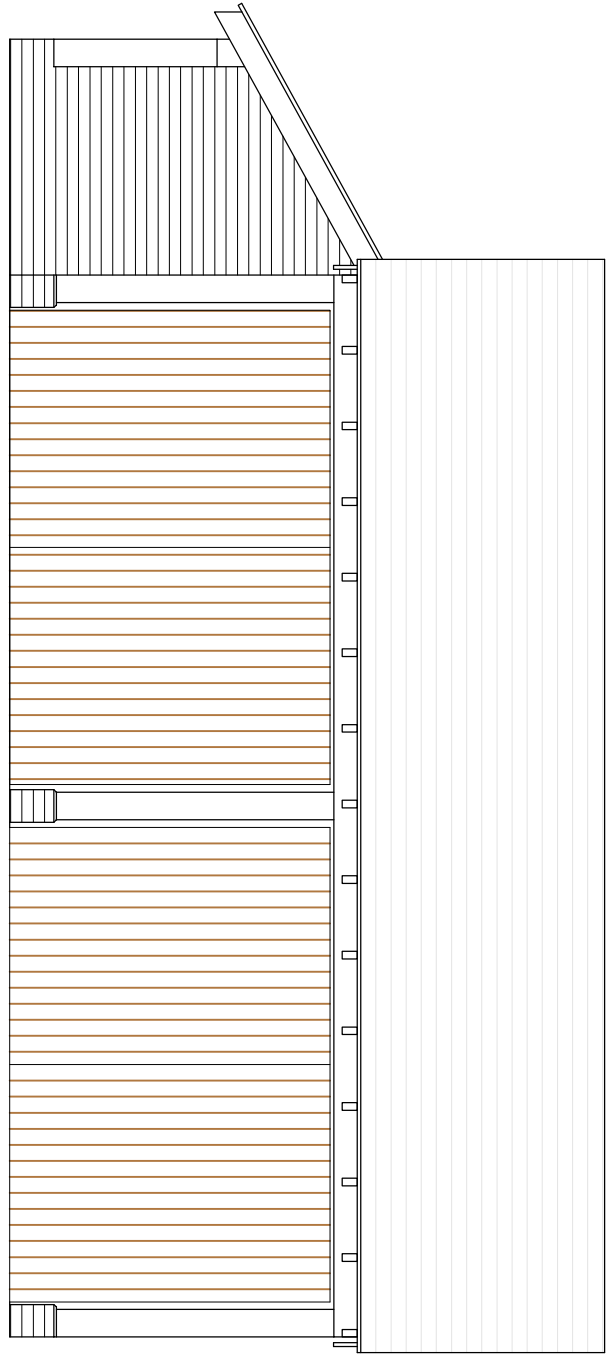


Garage Front Elevation 1:50

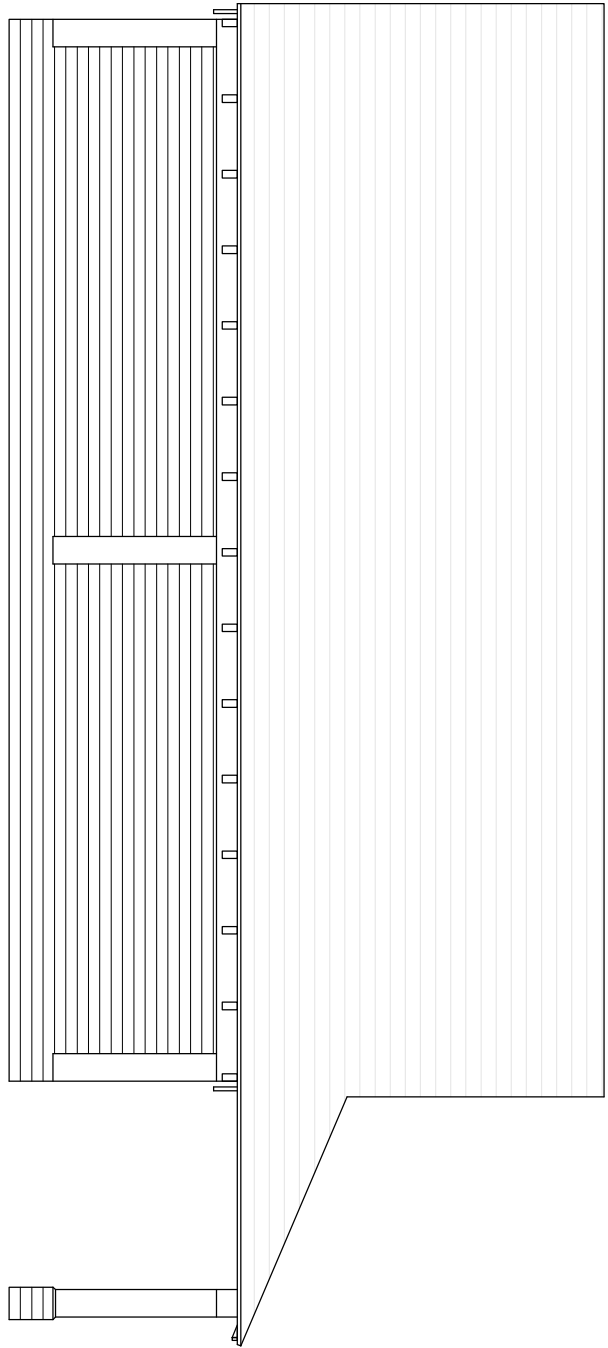


Garage Front Elevation 1:50

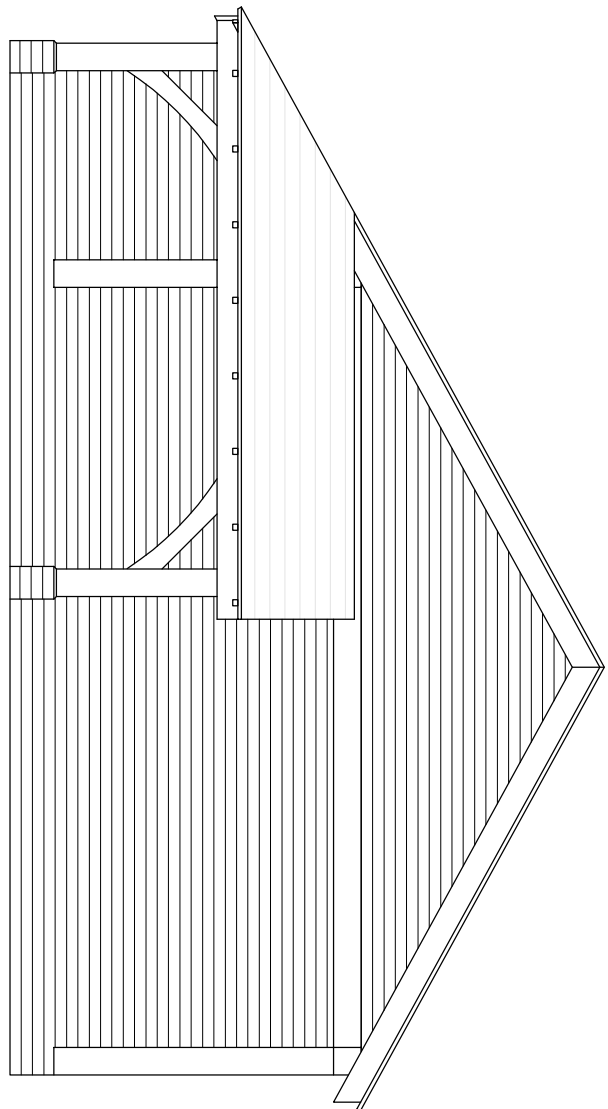

Garage Front Elevation 1:50

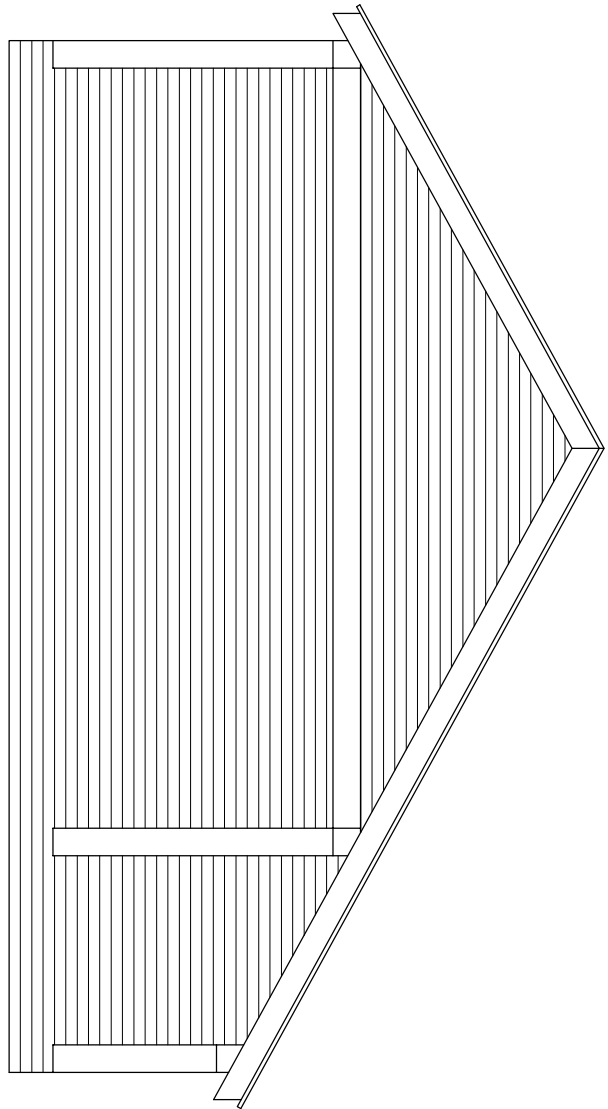

Garage Front Elevation 1:50

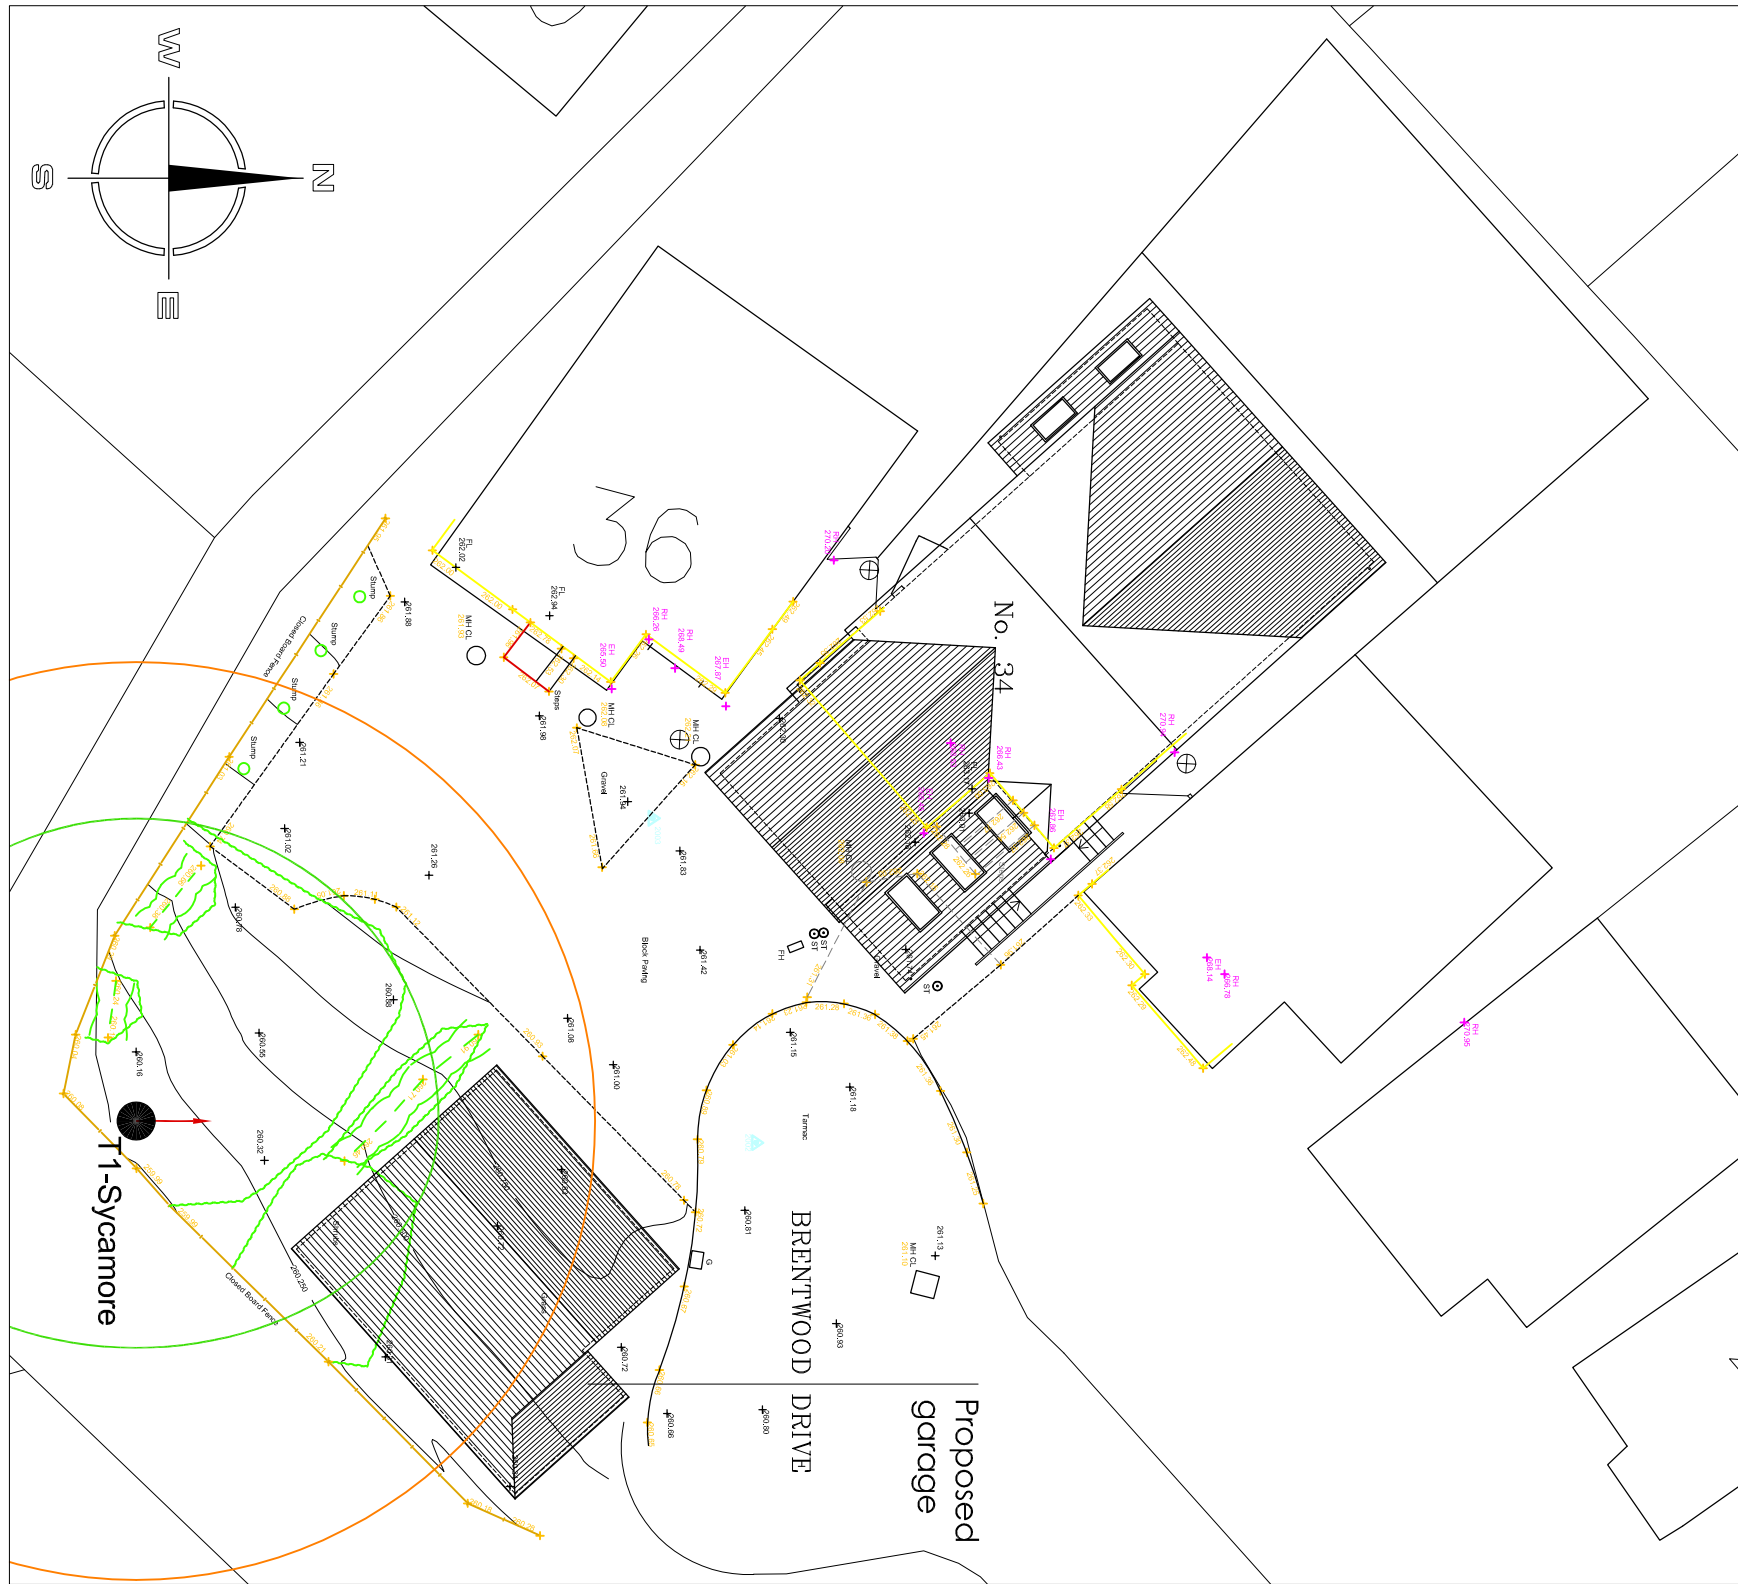

Site Plan 1:200

Rev.	Drawn	Comments	Date
A	BVC	Amendment to rec. extension.	23/11/2021
B	BVC	Single storey side extension added to dwelling.	16/12/2021
C	BVC	Note added re: foundation.	13/12/2022

Copyright © This drawing is vested in the architect and it must not be copied or reproduced without consent. Figured dimensions only are to be taken from this drawing. All contractors must visit the site and be responsible for taking and checking all dimensions relative to their work. If we find a contractor's bid one to be advised of any variation between drawings and site conditions.

CLIENTS ARE ADVISED TO CLARIFY DIMENSIONS WITH THE ARCHITECT PRIOR TO SETTING OUT AND NOT TO SCALE FROM THE DRAWING

Hewitt & Carr Architects
A: Daisybank House | 17-19 Leek Road | Cheedale | ST10 1JE
T: 01538 756888
E: enquiries@hccarchitects.co.uk
W: www.hccarchitects.co.uk

Client
Mr & Mrs A Hewitt

Project	Title
Proposed extensions and double garage at 34 Brentwood Drive, Werrington, Stoke-on-Trent	Proposed Garage Plans and Elevations

Status	Planning
Date	October 2021
Scale	3/4" As Stated
Project No.	Dwelling No.
01018	PL10J08
Rev	C