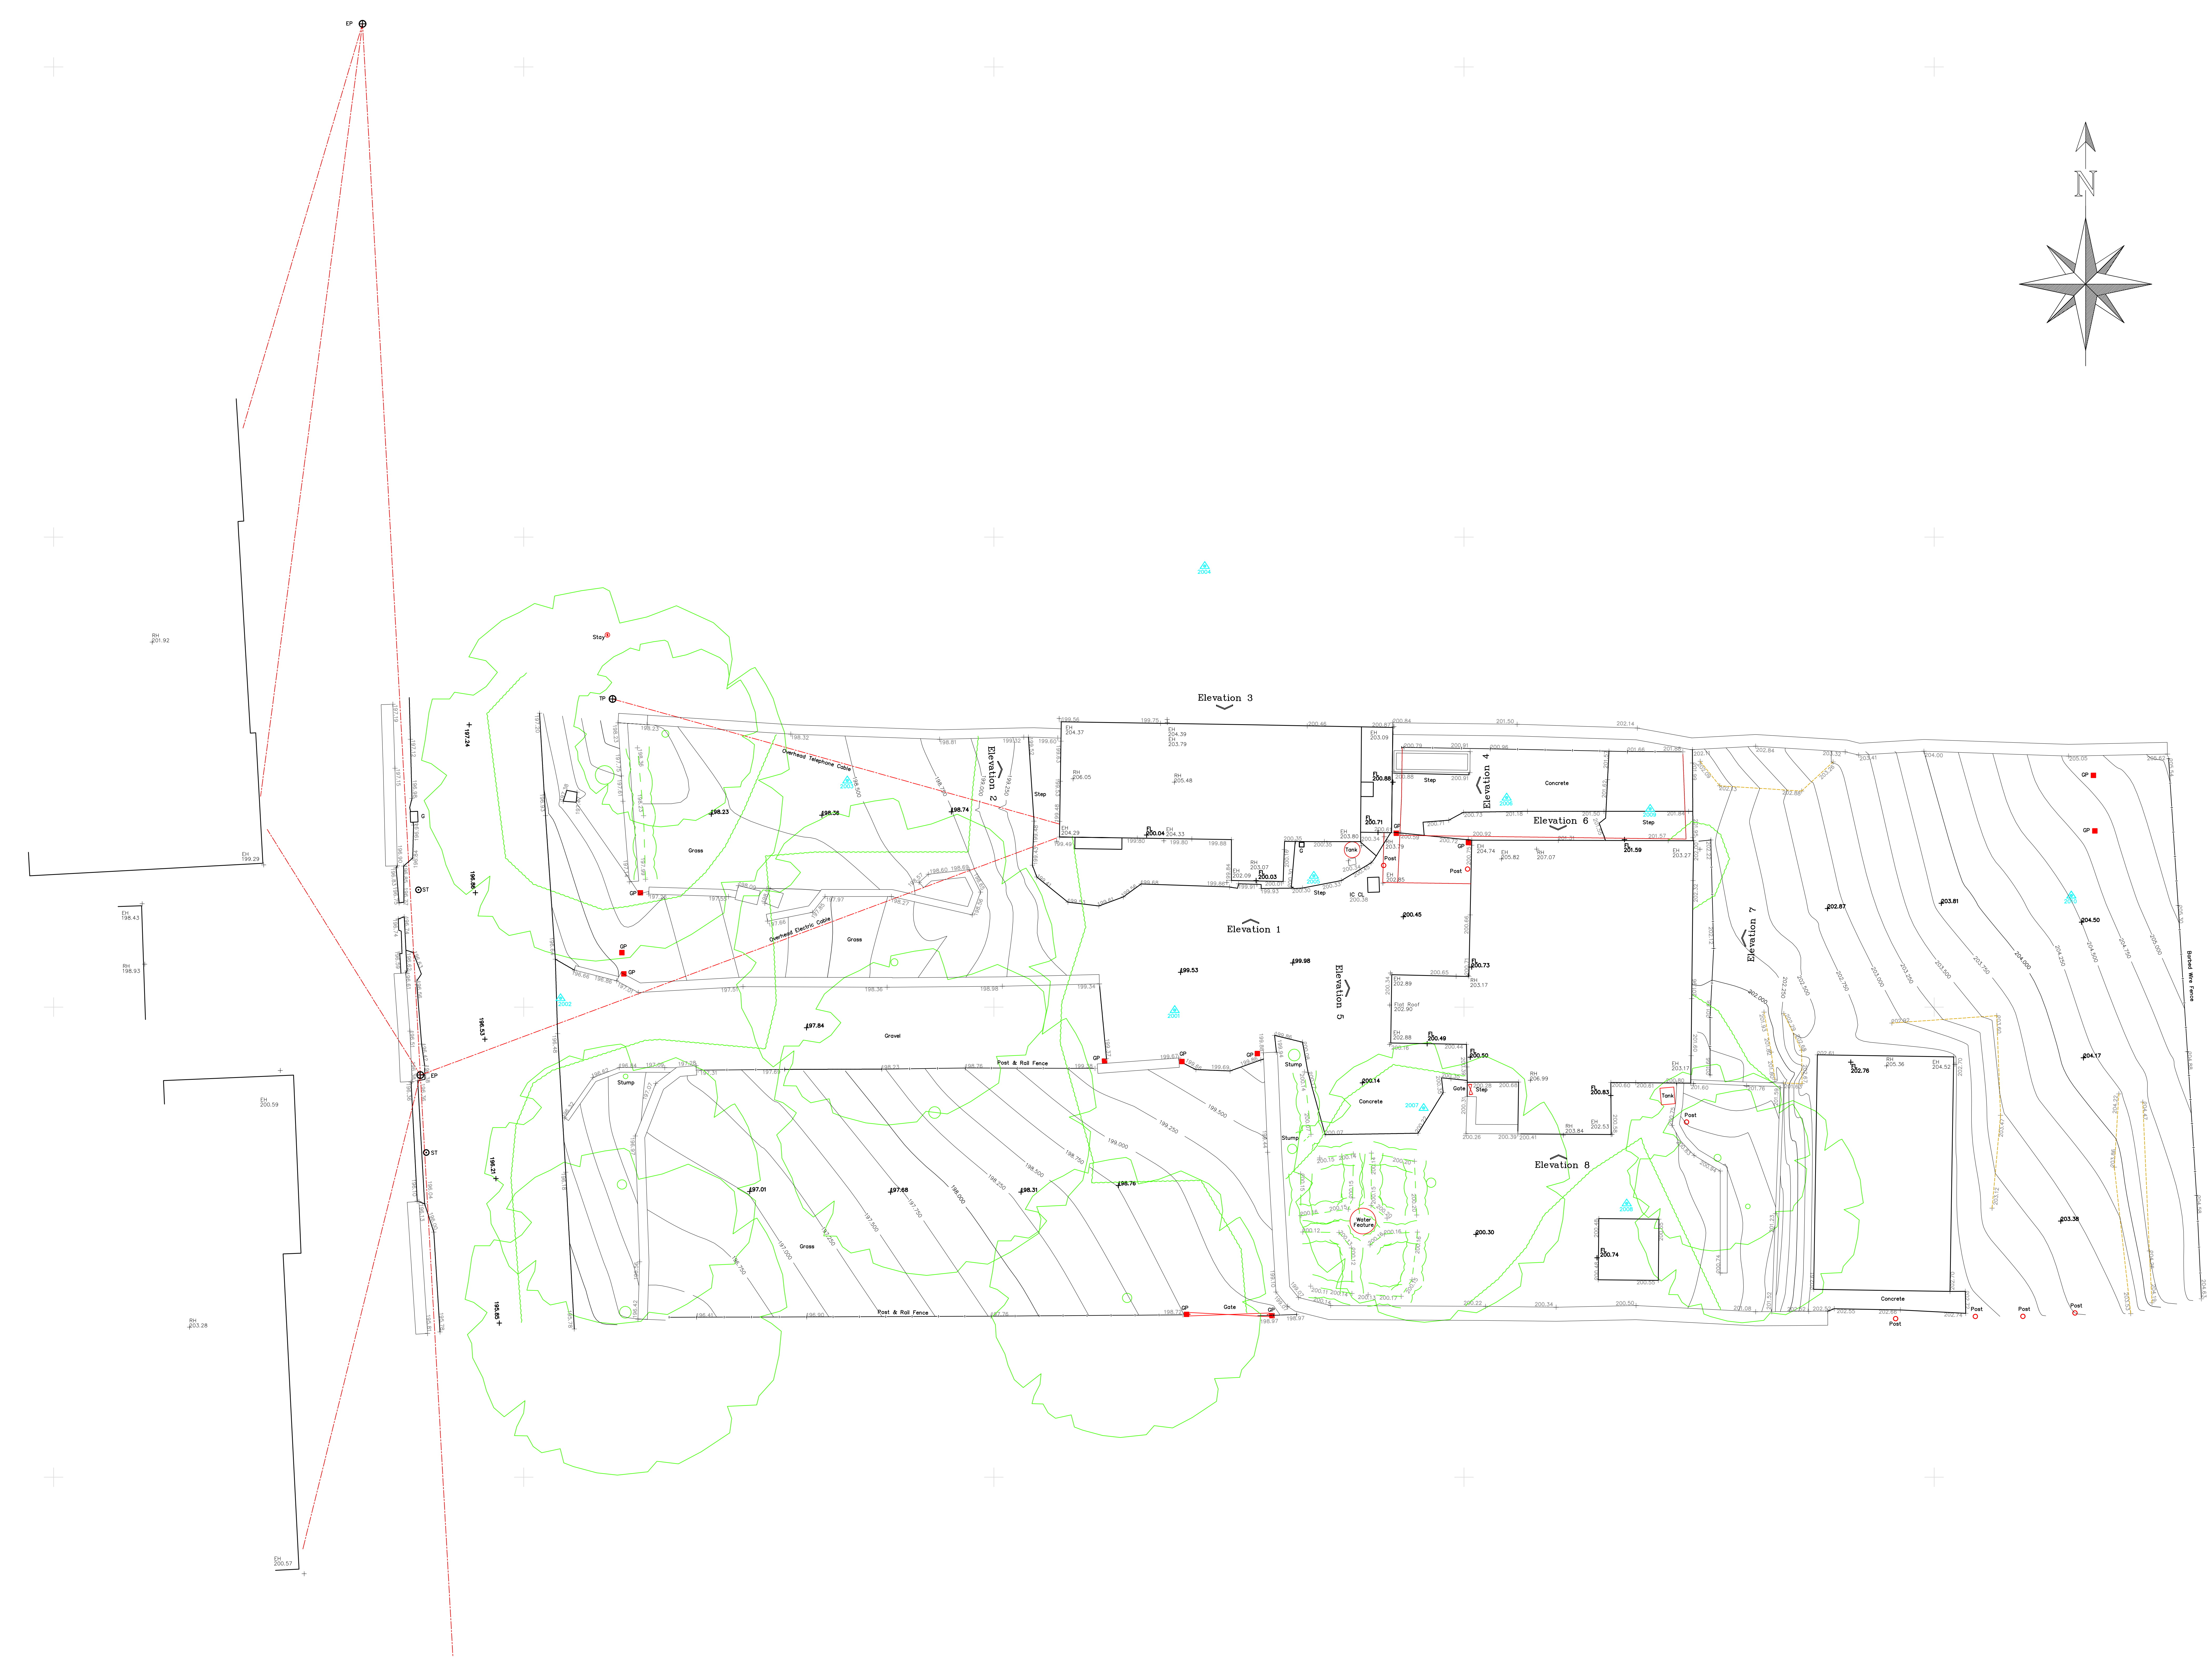

SURVEY CONTROL STATIONS

STN	EASTING	NORTHING	HEIGHT
2001	396247.694	354319.875	199.532
2002	396221.567	354320.380	196.535
2003	396233.765	354329.642	198.455
2004	396248.969	354338.767	200.099
2005	396253.612	354325.588	200.325
2006	396261.814	354328.914	201.081
2007	396258.284	354315.709	200.241
2008	396266.922	354311.647	200.486
2009	396267.918	354328.437	201.719
2010	396285.834	354324.747	204.510

LEGEND

CONTROL STATIONS	△
MANHOLE	▭ MH CL 31.20
BUSH	
TREE	
DROP KERB	— — — — —
EMBANKMENT	TOP BANK BOTTOM BANK
OVERHEAD ELECTRICITY LINE	
OVERHEAD TELEPHONE LINE	
FOOTPATH	— — — — —
FENCE	
HEDGE	
FOLIAGE	
DITCH	
VERGE	— — — — —
EXISTING BUILDING	▭
MAIN CONTOUR	50.00
CONTOUR	49.50
SW SEWER	
FW SEWER	— — — — —

AV	Air Valve
BH	Borehole
BD	Bollard
BM	Bench Mark
BS	Bus Stop
BT	BT Inspection Chamber
BL	Bed Level
CATV	Cable TV Cover
CL	Cover Level
C/L	Chain Link Fence
CP	Catch Pit
CPS	Concrete Paving Slab
ECB	Electricity Control Box
EH	Building Eaves Level
ER	Earthing Rod
FB	Flower Bed
FH	Fire Hydrant
FL	Floor Level
GH	Greenhouse
GP	Gate Post
GR	Grate
GV	Gas Valve
G	Gully
IC	Inspection Chamber
IL	Invert Level
KO	Kerb Outlet
JB	Junction Box
LP	Lamp Post
MH	Man Hole
MK	Marker Post
MS	Mile Stone Marker
NP	Street Name Plate
O/H	Overhead
P	Post
PB	Post Box
PI	Pipe
PM	Parking Meter
P/R	Post & Rail Fence
P/W	Post & Wire Fence
PYL	Electricity Pylon
RE	Rodding Eye
RH	Building Ridge Level
RSJ	Reinforced Steel Joist
R/W	Retaining Wall
RWP	Rainwater Pipe
SPS	Stone Paving Slabs
SL	Soffit Level
SP	Sign Post
ST	Stop Tap
SV	Stop Valve
SY	Stay Wire
TC	Tactile Crossing
TOW	Top Of Wall Level
TH	Trial Hole
TL	Traffic Light
TP	Telegraph Pole
UTL	Unable To Lift
WM	Water Meter
WL	Water Level
VH	Building Valley Level

Disclaimer

Man Entry to sewers has not been undertaken. Depths, Pipesizes etc are measured from the ground. All sewers and inverts to be checked prior to any works commencing on site. Geomatic Surveys Limited are not resposible for manholes, services, information not surveyed which may have an impact on site development.

Boundaries shown are physical and may not represent legally conveyed ownership

Tree species have only been identified using basic identification techniques. For precise tree species identification, it is recommended that a qualified aboroculturist is used prior to tree removal.

REV	DATE	DESCRIPTION	BY	APP.

Sheet Layout

Sheet 1

Survey Information

The Survey has been orientated to Ordnance Survey National Grid and datum using one central control station. No Scale Factor has been applied to the coordinates meaning that the survey is arbitrary and not true Ordnance Survey Coordinates.

Geomatic
Surveys Ltd

LAND SURVEYORS AND CONSULTING ENGINEERS
Bank House, The Paddock
Wilmslow Road
Handforth
Cheshire
SK9 3HQ
Tel/Fax:- 01625 521405
Email: info@geomaticsurveys.co.uk
Web: www.geomaticsurveys.co.uk

Client

HEWITT & CARR
ARCHITECTS

Project Title

'STONE BARN FARM'
SUTHERLAND ROAD
LONGSDON

Drawing Title

TOPOGRAPHICAL SURVEY

Drawn	Checked	Surveyed Date
GD	IRH	01/11/2021
Date	**Scale**	**Sheet No.**
03/11/2021	1:100 @ A0	SHEET 1 OF 1
Drg. No.		**Rev**
02722/Topo		

Copyright © Geomatic Surveys Limited 2021