




Pickwood Avenue Elevation Scale 1:200




Ashbourne Road Elevation Plots 1-2-3 Scale 1:100




Prospect Road Elevation Plots 4-5 Scale 1:100

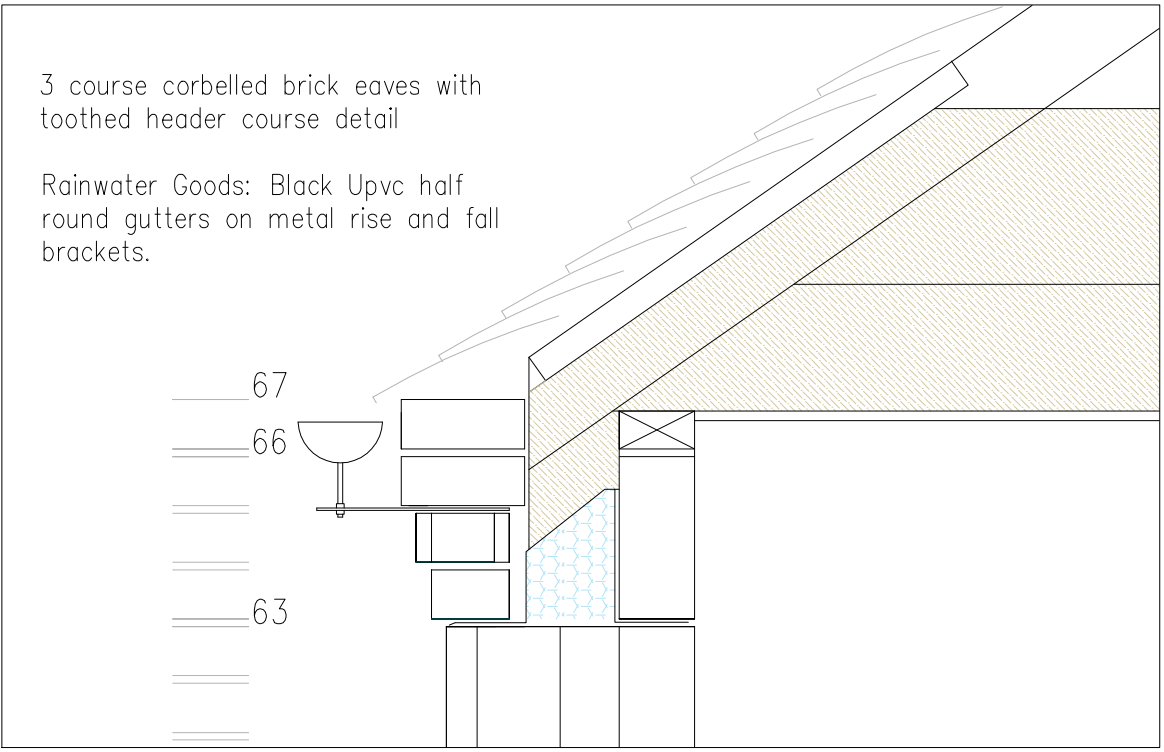


Eaves Section. Scale 1:10

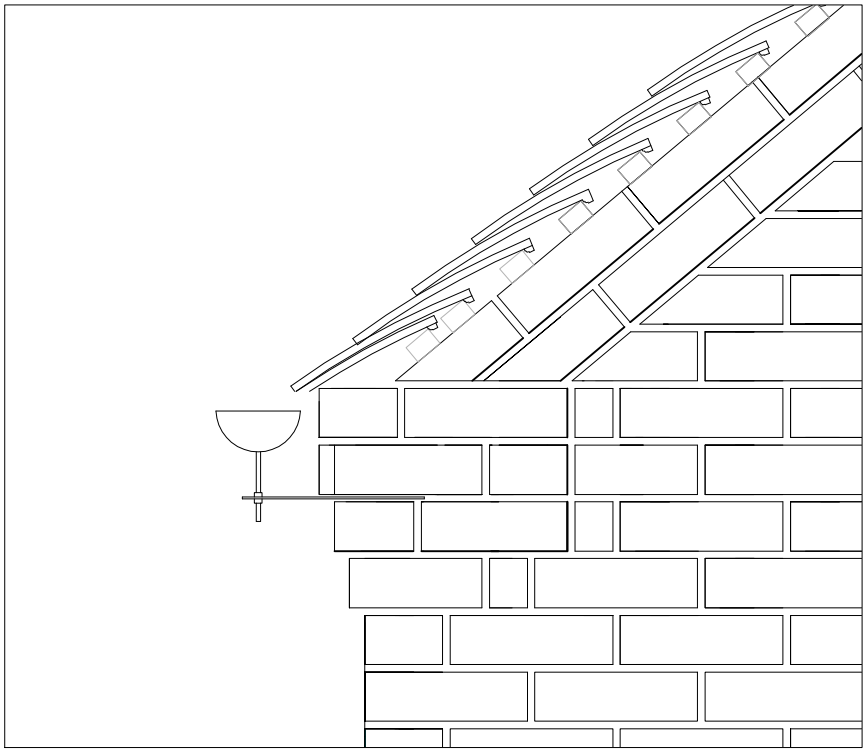


Eaves/Verge Elevation. Scale 1:10

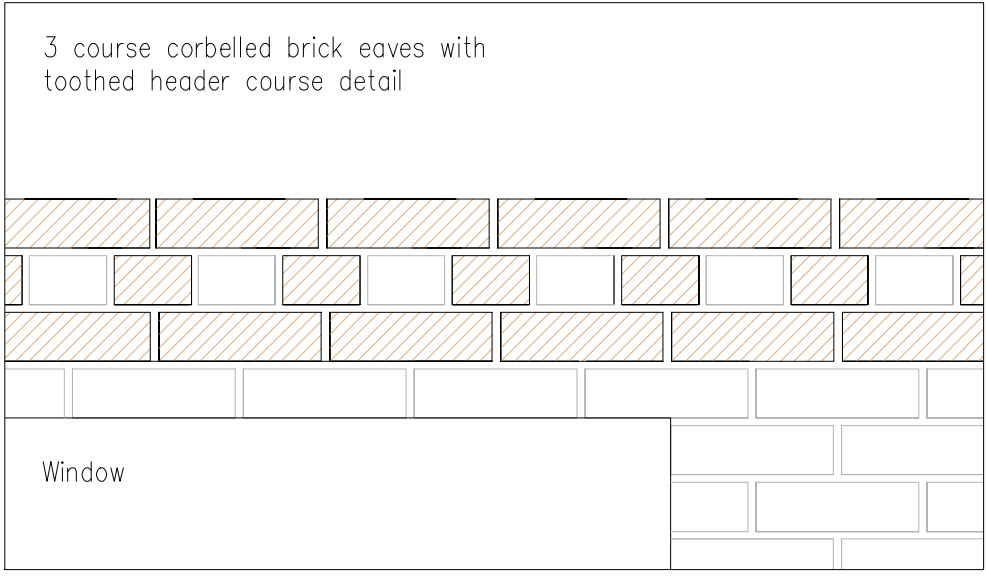


Eaves Elevation. Scale 1:10

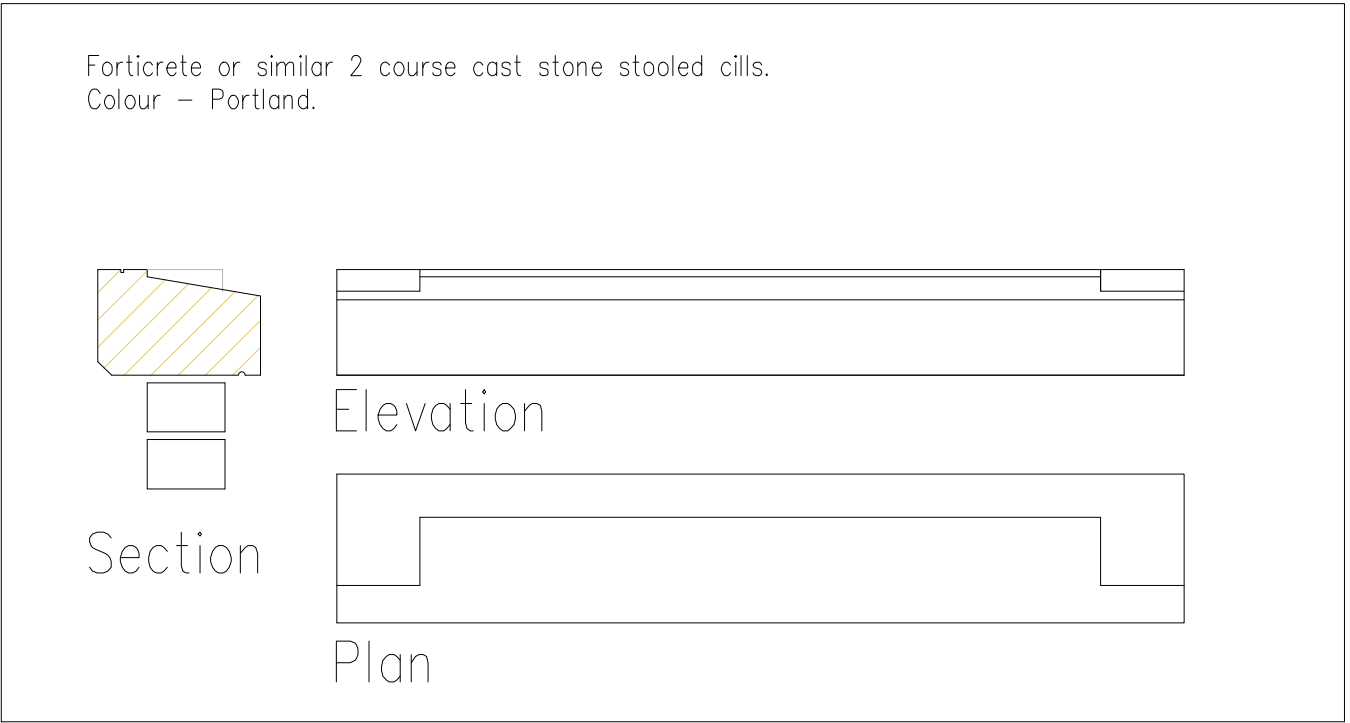

Window Cills (Plots 1-2-3) Scale 1:10

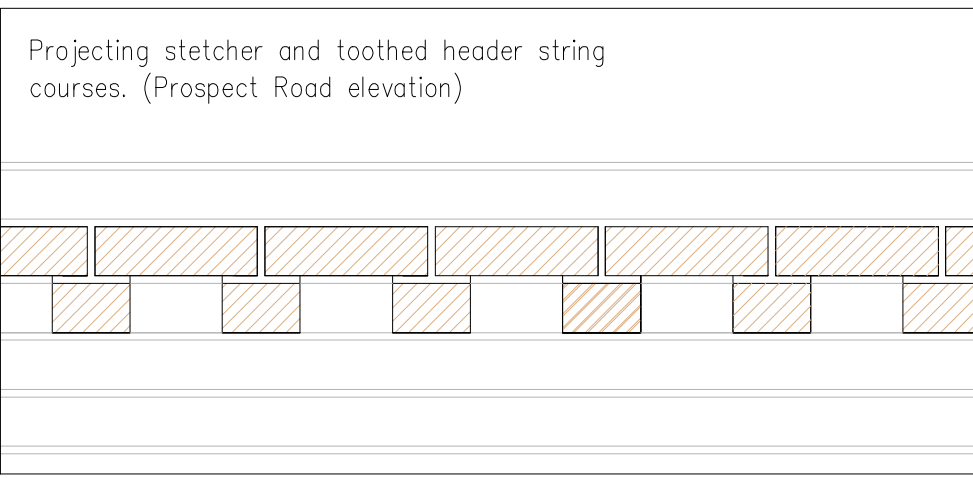


Eaves Elevation. (Plots 4-5) Scale 1:10

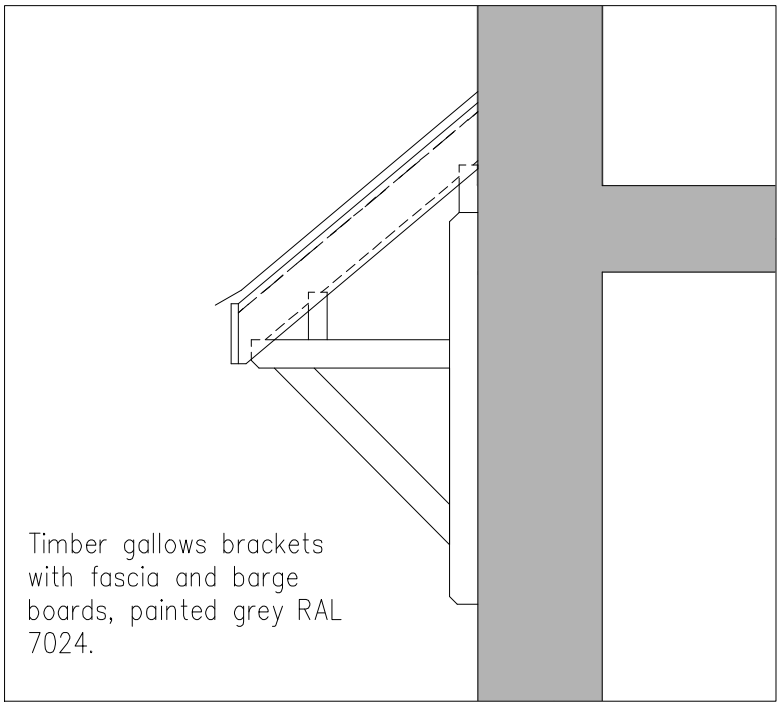


Entrance Canopy. (Plots 1-2-3)

Scale 1:20

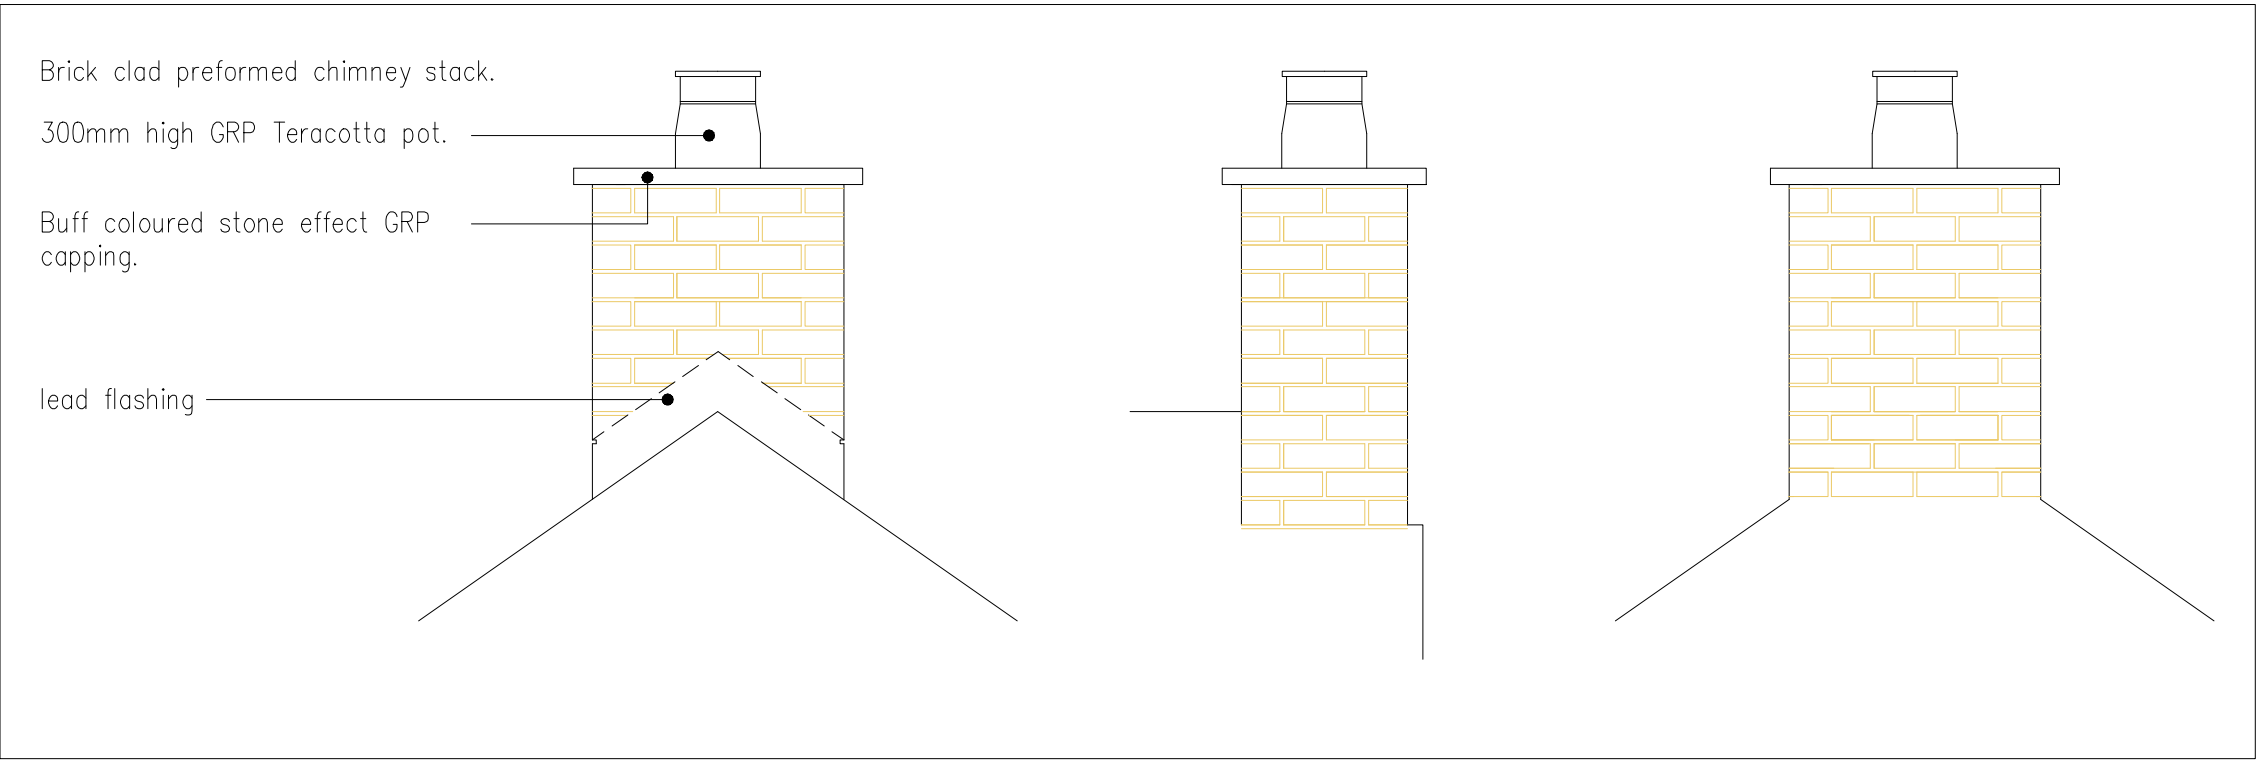

Chimney Elevations. Scale 1:20

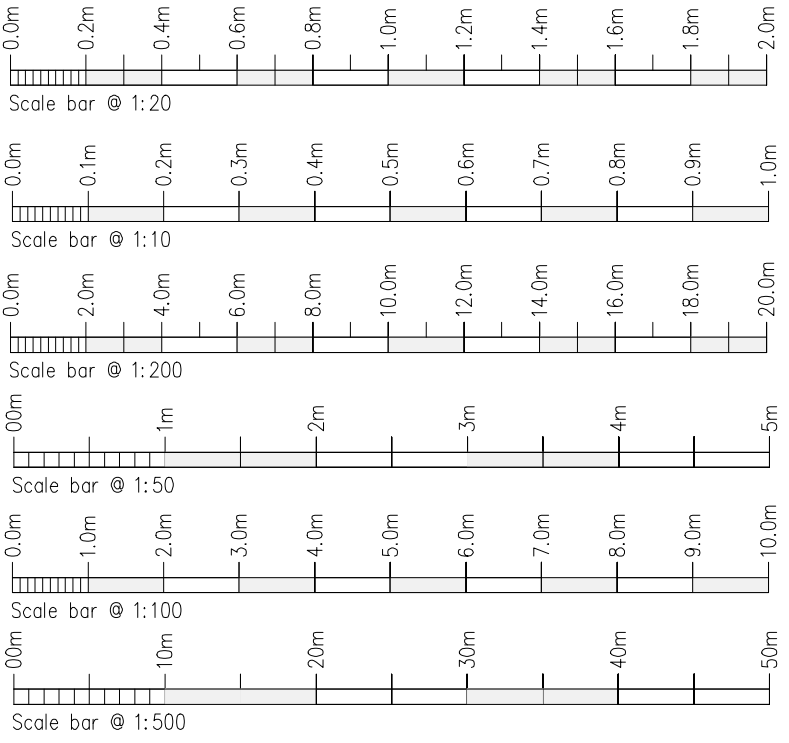

Rev.	Drawn	Comments.	Date

MAC
ARCHITECTURAL DESIGN LTD
Moorland House, 123 Moorland Road, Burslem, ST6 1JD.
T:01782 503302 E:adming@mac-arch.co.uk

Client:
Mr. J. Taft.

Project:
Proposed Residential Development
at The Flying Horse Public House.
130 Ashbourne Road.
Leek.
Staffordshire ST13 5BJ.

Title:
Facing Material Details.

Status:
Planning. Condition 4