


AL129
1

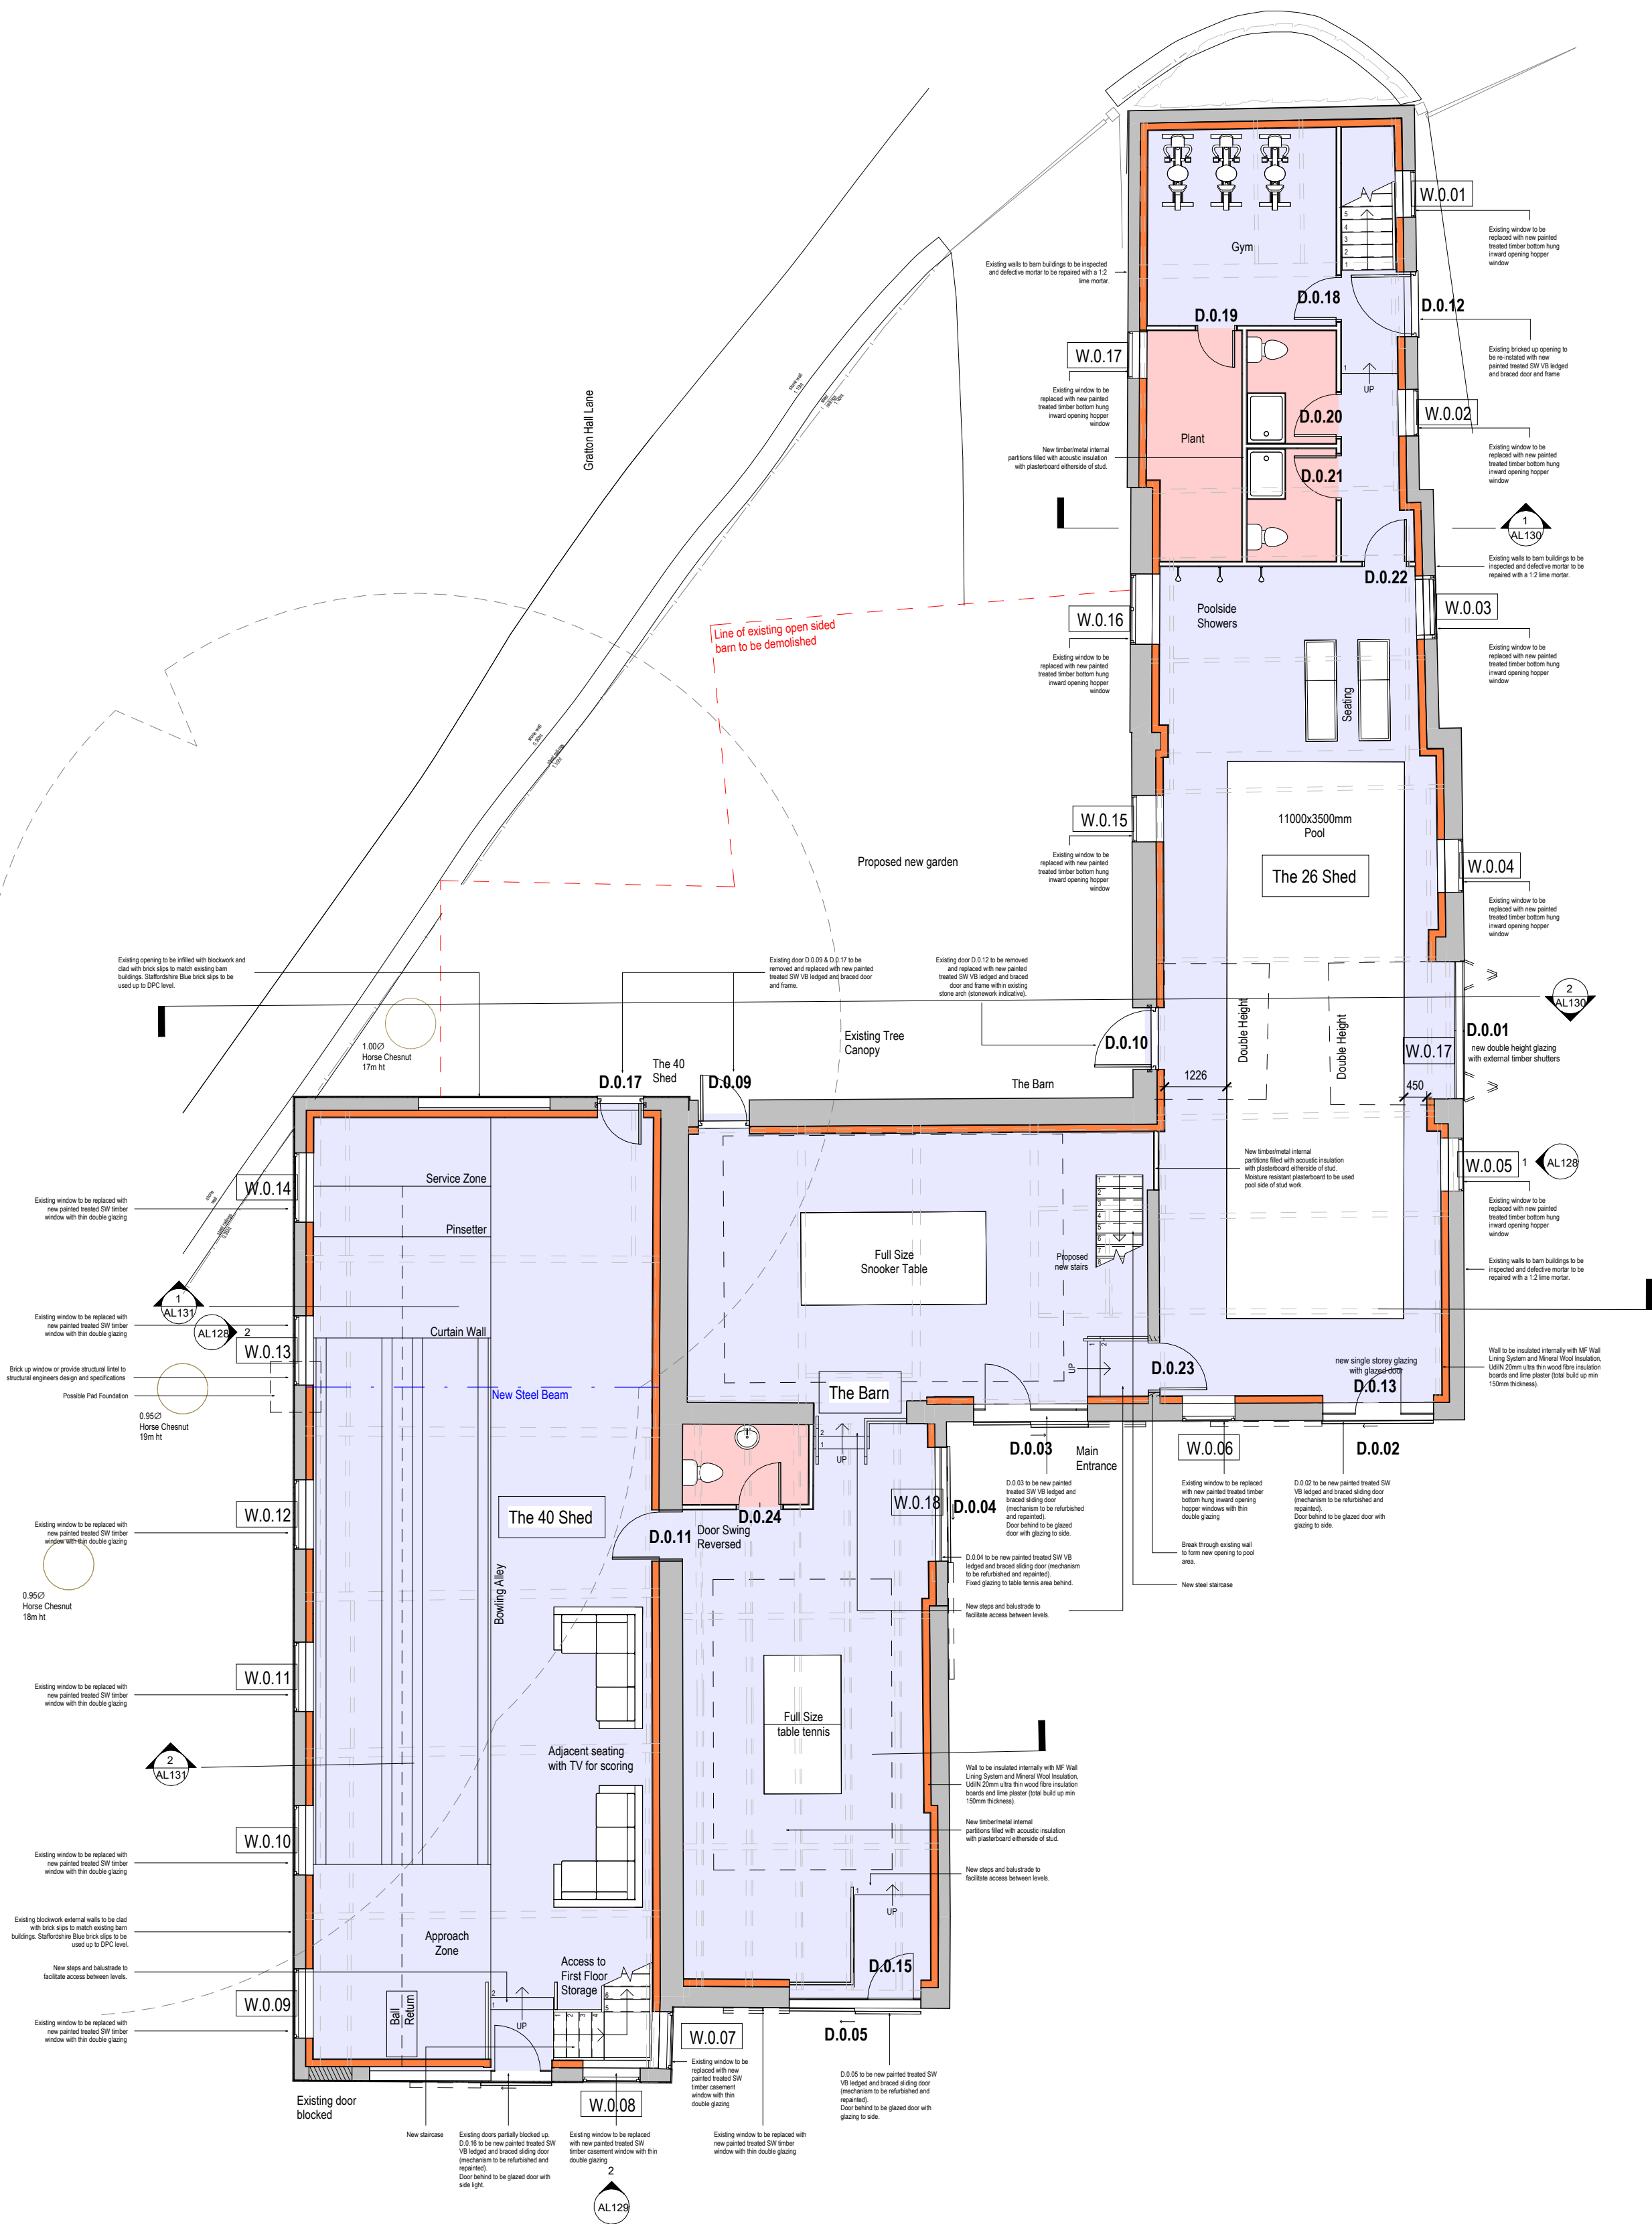

ctd architects
Clerk Bank House
Clerk Bank
LEEK
Staffordshire
ST13 5HE
t: 01538 373477
e: info@ctdarchitects.co.uk
f: 01538 386503
w: www.ctdarchitects.co.uk

ctd architects © 2021
• This drawing is copyright.
• All dimensions to be checked on site before proceeding.
• Contractor must notify the architect of any discrepancies before proceeding.
• Contractor to check/adjust dimensions of new work to suit existing conditions. Do not assume existing structure or details are plumb, square or level.
• All drawings to be read in conjunction with all other consultants drawings and specs.

A	14/12/21	AM	Minor amendments to internal layout following consultation with client				
	Rev	Date	Drawn	Description			
Client			Project				
S & M Myatt			Graddon Hall Farm				
			Graddon Lane, Endon, Staffordshire				
			Title				
			26 Shed, The Barn and 40 Shed Ground Floor 'as proposed'				
			Scale	1 : 100	Size	A2	Drawn
			Status	PLANNING			AM
			Job No.	2104			Chk'd
			Drawing No.	AL125			CH
			Rev.	A			Date
				04/11/21			

architects | historic building advisors | project managers | landscape & urban designers