


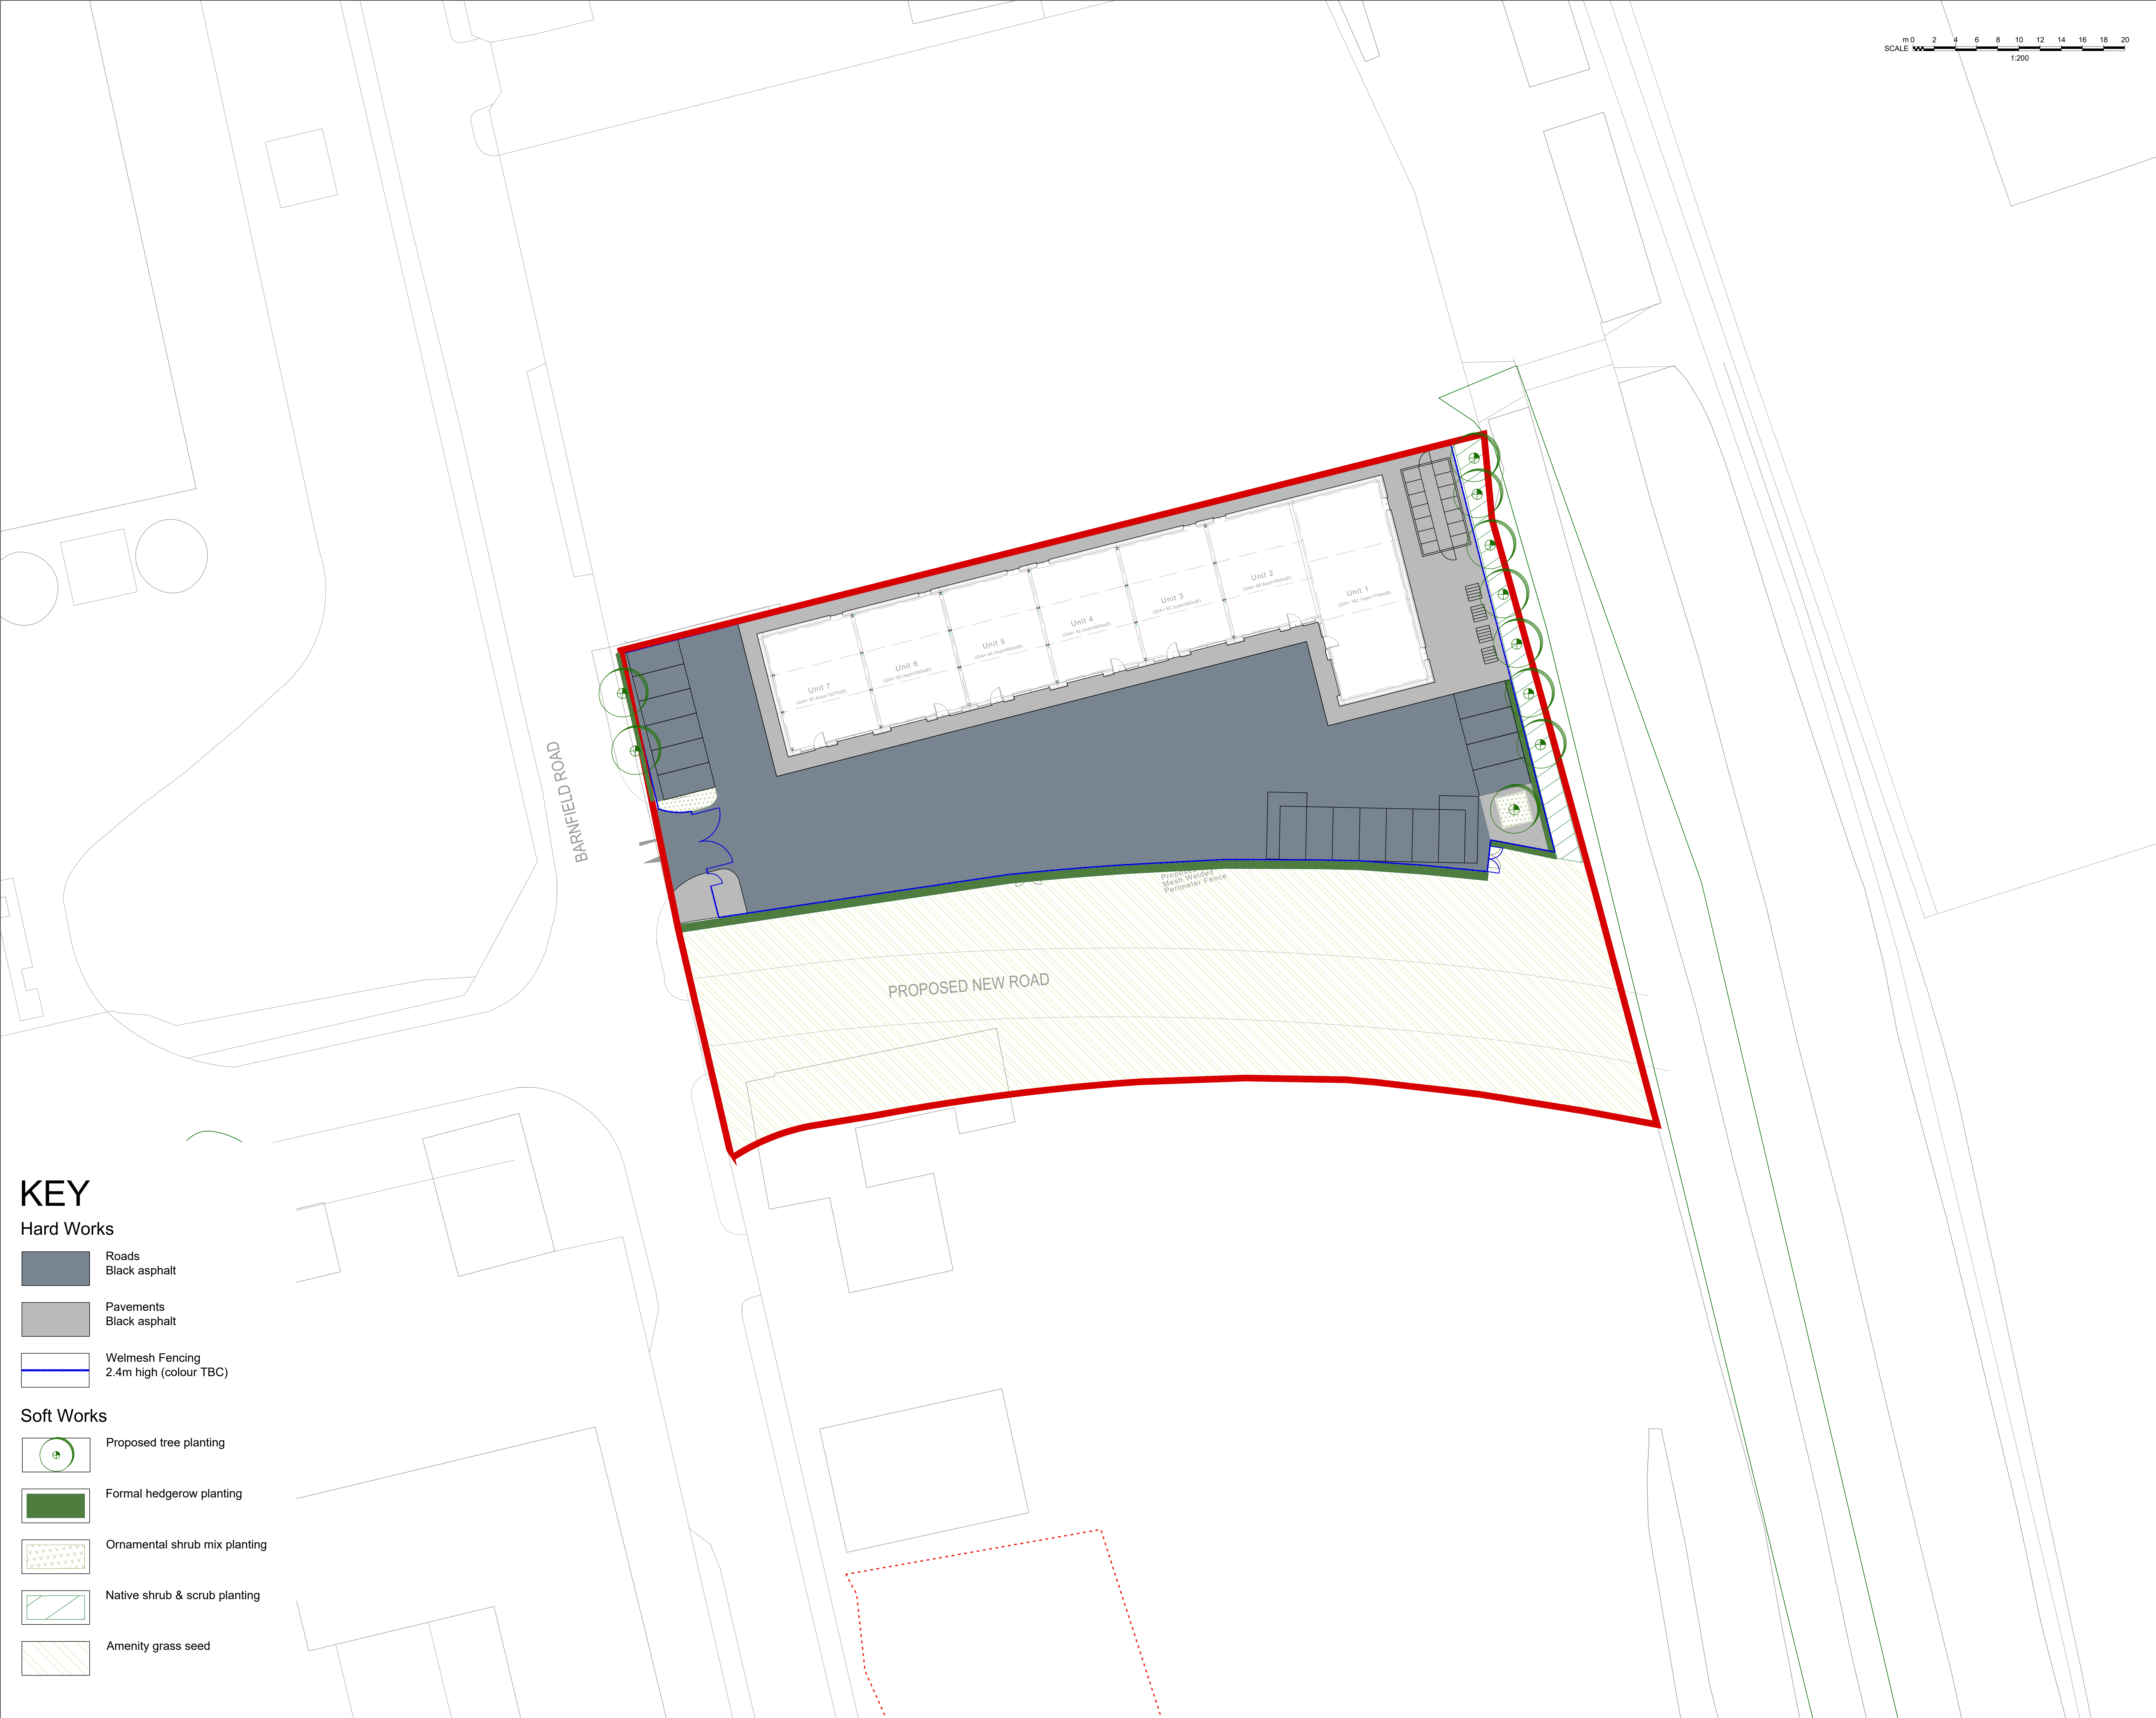

KEY

Hard Works


- Roads
Black asphalt
- Pavements
Black asphalt
- Welmesh Fencing
2.4m high (colour TBC)

Soft Works

- Proposed tree planting
- Formal hedgerow planting
- Ornamental shrub mix planting
- Native shrub & scrub planting
- Amenity grass seed

Do not scale this drawing (printed or electronic version).
Contractors must check all dimensions from site.
This drawing is copyright and is for use on this site only. This drawing should be read in conjunction with all relevant consultants drawings and specialist subcontractors / supply chain drawings and specifications.
All works to be carried out in accordance with the latest British Standards / Codes of Practice unless specifically directed otherwise in the specification.
Responsibility for the reproduction of this drawing in paper form, or issued in electronic format, lies with the recipient to check that all information has been replicated in full and is correct when compared to the original paper or electronic image.
Graphical representations of equipment on this drawing have been co-ordinated, but are approximations only. Please refer to the specifications and / or details for actual sizes and / or specific contractor construction information.

Notes:-

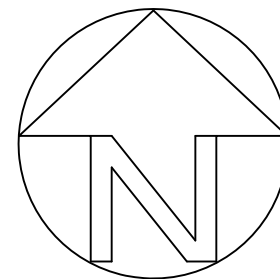

P04	11/01/22	UPDATED TO COMMENTS	AL	SA
P03	29/09/21	UPDATED LAYOUT	RS	SA
P02	18/08/21	SCALE BAR ADDED	SA	ME
P01	12/08/21	PLANNING ISSUE	SA	ME
REV.	DATE	DESCRIPTION	DRAWN	CHK'D



A: Ground Floor, The Tower,
Deva City Office Park, Trinity Way,
Manchester M3 7BF

T: +44 (0) 161 312 3131

weareurbangreen.co.uk

Client:	THE CASEY GROUP		
Project:	CORNHILL REGENERATION PROJECT (BUSINESS UNIT), LEEK		
Title:	GENERAL ARRANGEMENT PLAN		
Issue:	PLANNING		
Drawn:	SA	Checked:	ME
Project:	UG1145	Scale @ A0:	1:200
Dwg No:	UG_1145_LAN_GA_DRW_07	Date:	02/08/21
		Revision:	P04