


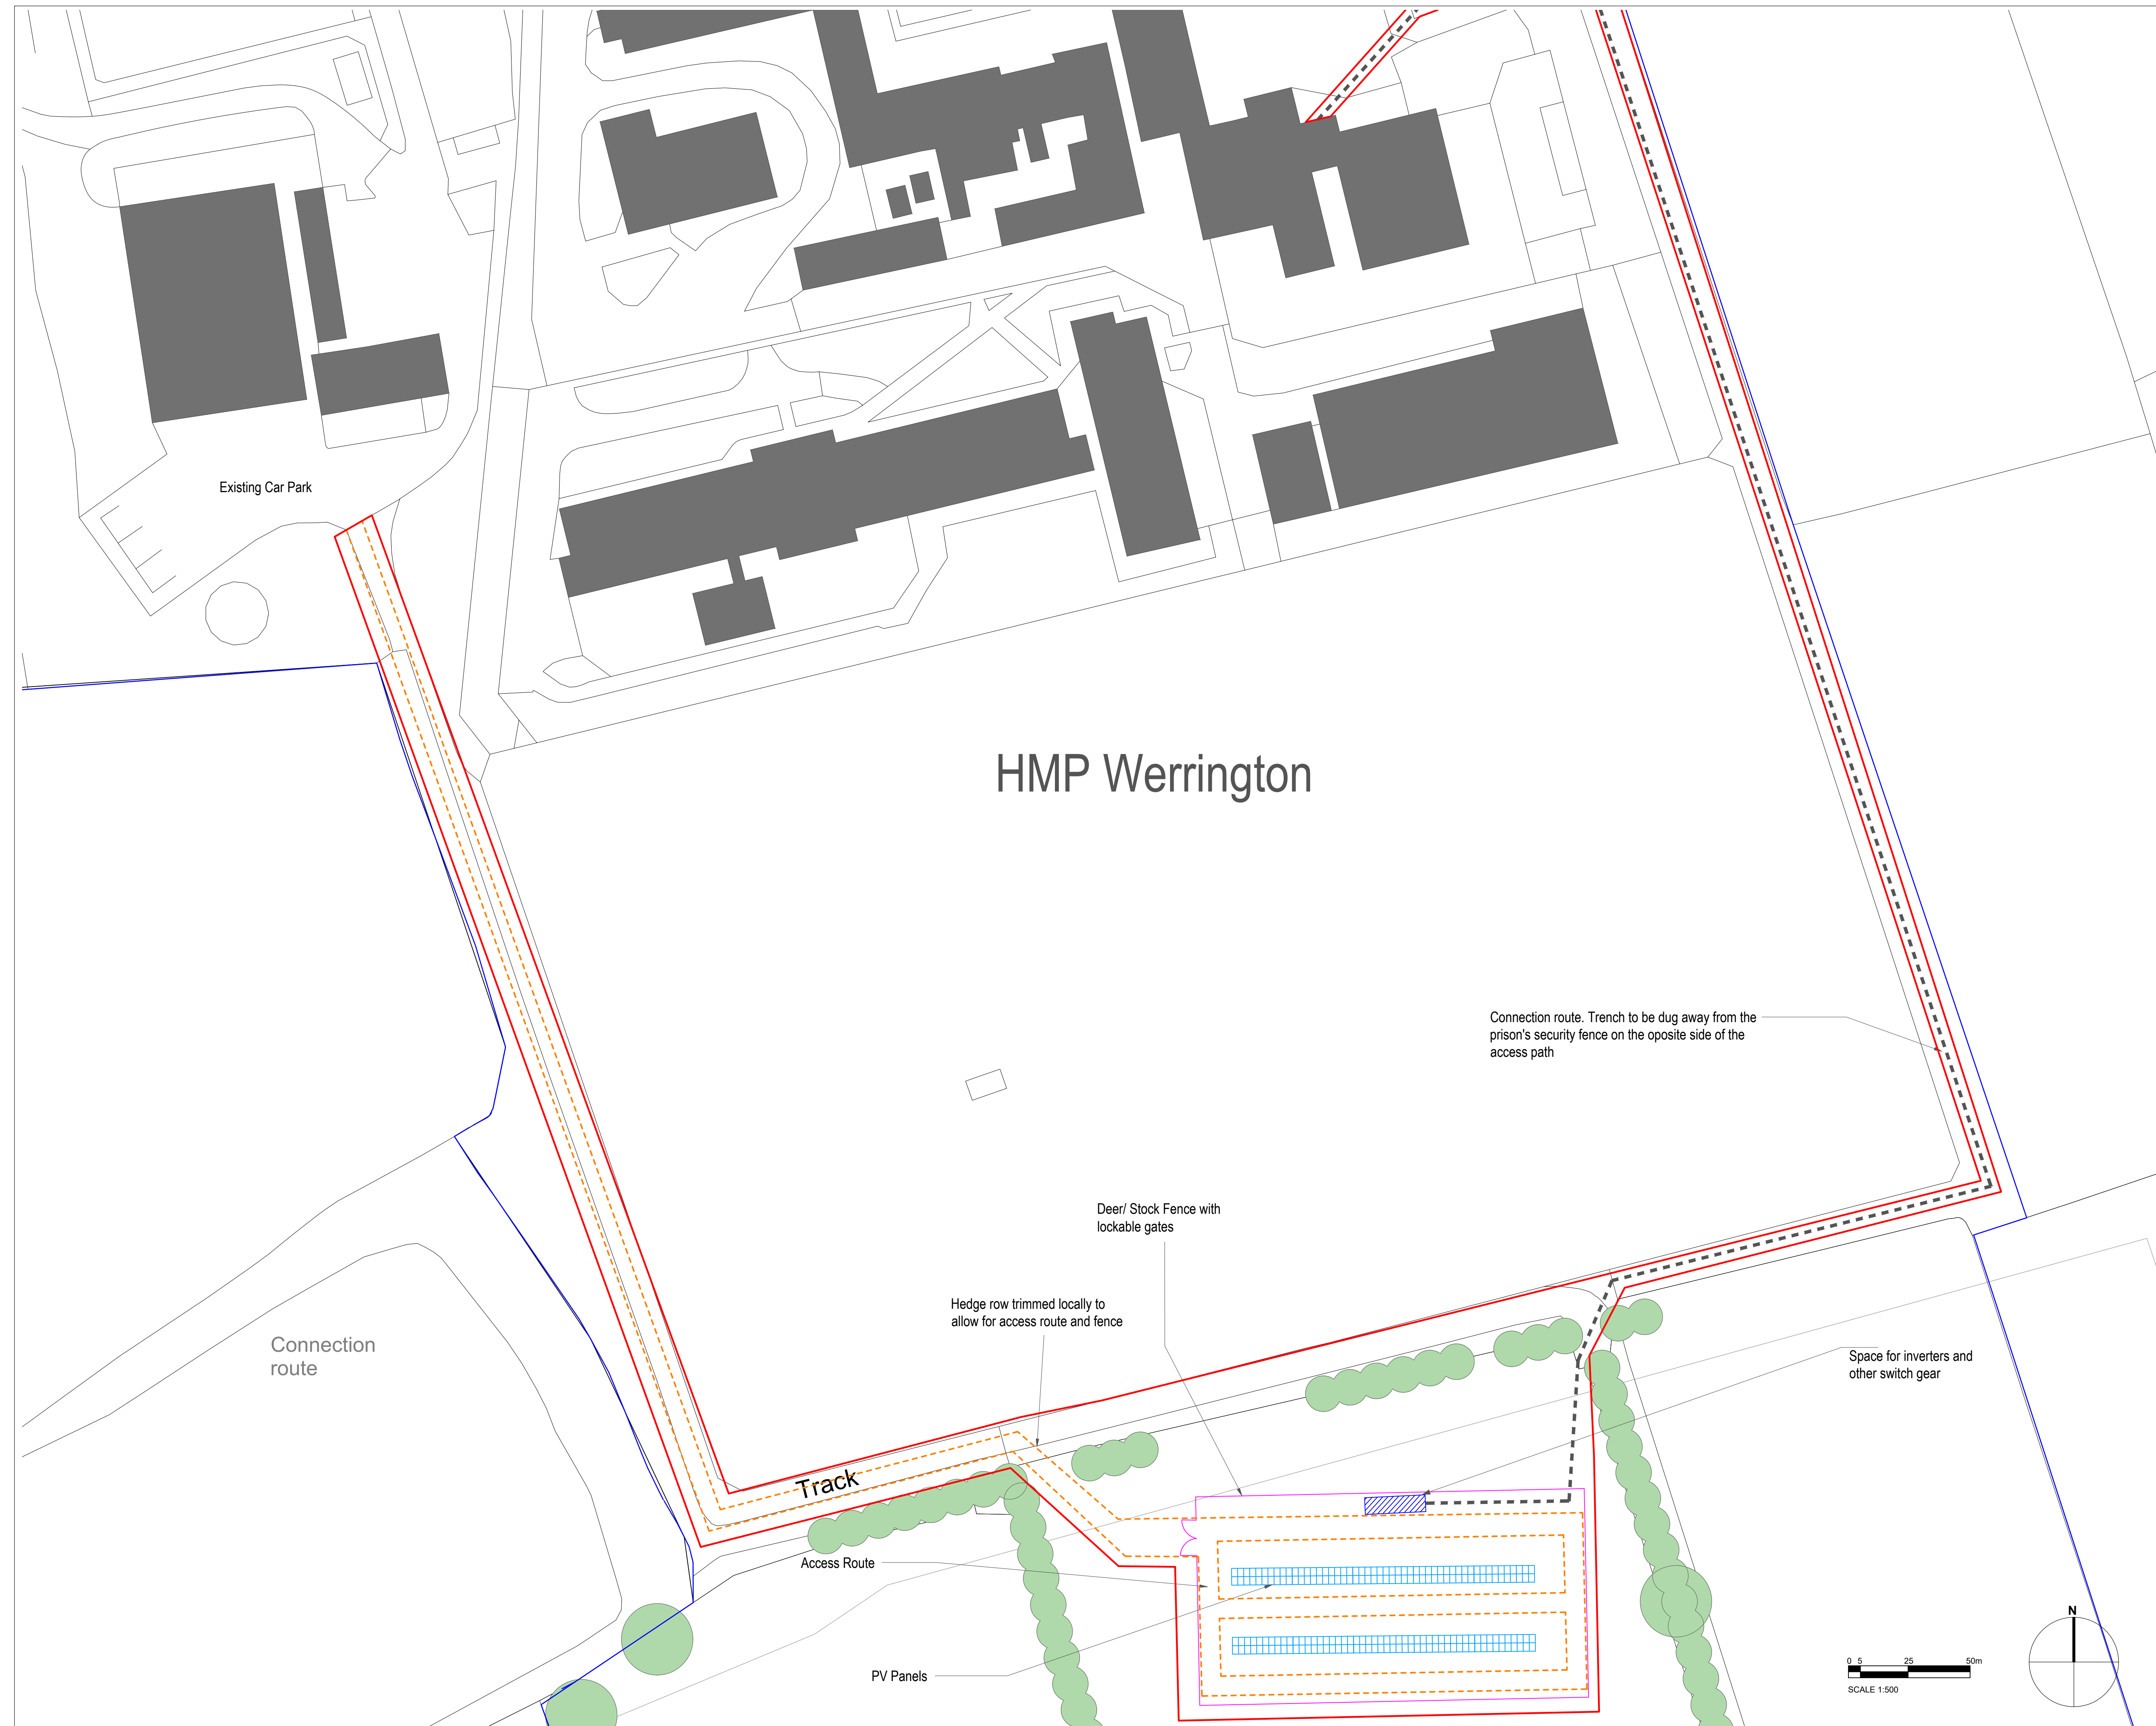

© Crown copyright 2017
Verify all dimensions on site prior to construction. This drawing is to be read in conjunction with all relevant documents and drawings. Report all discrepancies to MoJ immediately.

No unauthorised use, disclosure, storage or copying.


NOTES

Note: Vegetation is shown for indicative purposes only. Further Surveys may be required to establish existing trees etc.

Legend

- Site Boundary
- Proposed Development
-  Access Road
- Connection Route
-  Deer/ Stock Fence
-  Photovoltaic Panels

3	10/01/22	Changes to title block	CB	LT	
2	22/10/21	Updated redline boundary	CB	LT	
1	10/12/20	Planning Issue	CB	AP	
REV	DATE	DESCRIPTION	DRAW	CHK	

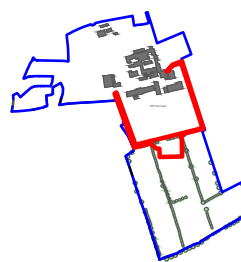

PROJECT STATUS

PLANNING



Ministry
of Justice
102 Petty France
SW1A 2AJ



Home
London, SW1H



CPS

ESTATE DIRECTORATE

DRAWING TITLE

PV Generation Layout

PROJECT Name / Site

HMP Werrington

PROJECT ADDRESS **HMP Werrington**
Ash Bank Road
Stoke on Trent
ST9 0DX

	DRAWN BY	CB	DATE	10/12/20
	CHK BY	AP	DATE	10/12/20
	APPD BY	DO	DATE	10/12/20

DRAWING NUMBER: _____
(BASED ON ORIGINAL COLUMN LABEL AND ROW NUMBER)

XXXXXX-XXXX-MAC-XX-XX-DB-A-0101

SHEET NO.	SCALE	ORIG. SHEET SIZE	REV.
-----------	-------	------------------	------

2 of 2 | 1:500 @ A1 | 3

DATA SECURITY CLASSIFICATION	SUITABILITY
------------------------------	-------------

OFFICIAL - SENSITIVE | S2

[illegible]