



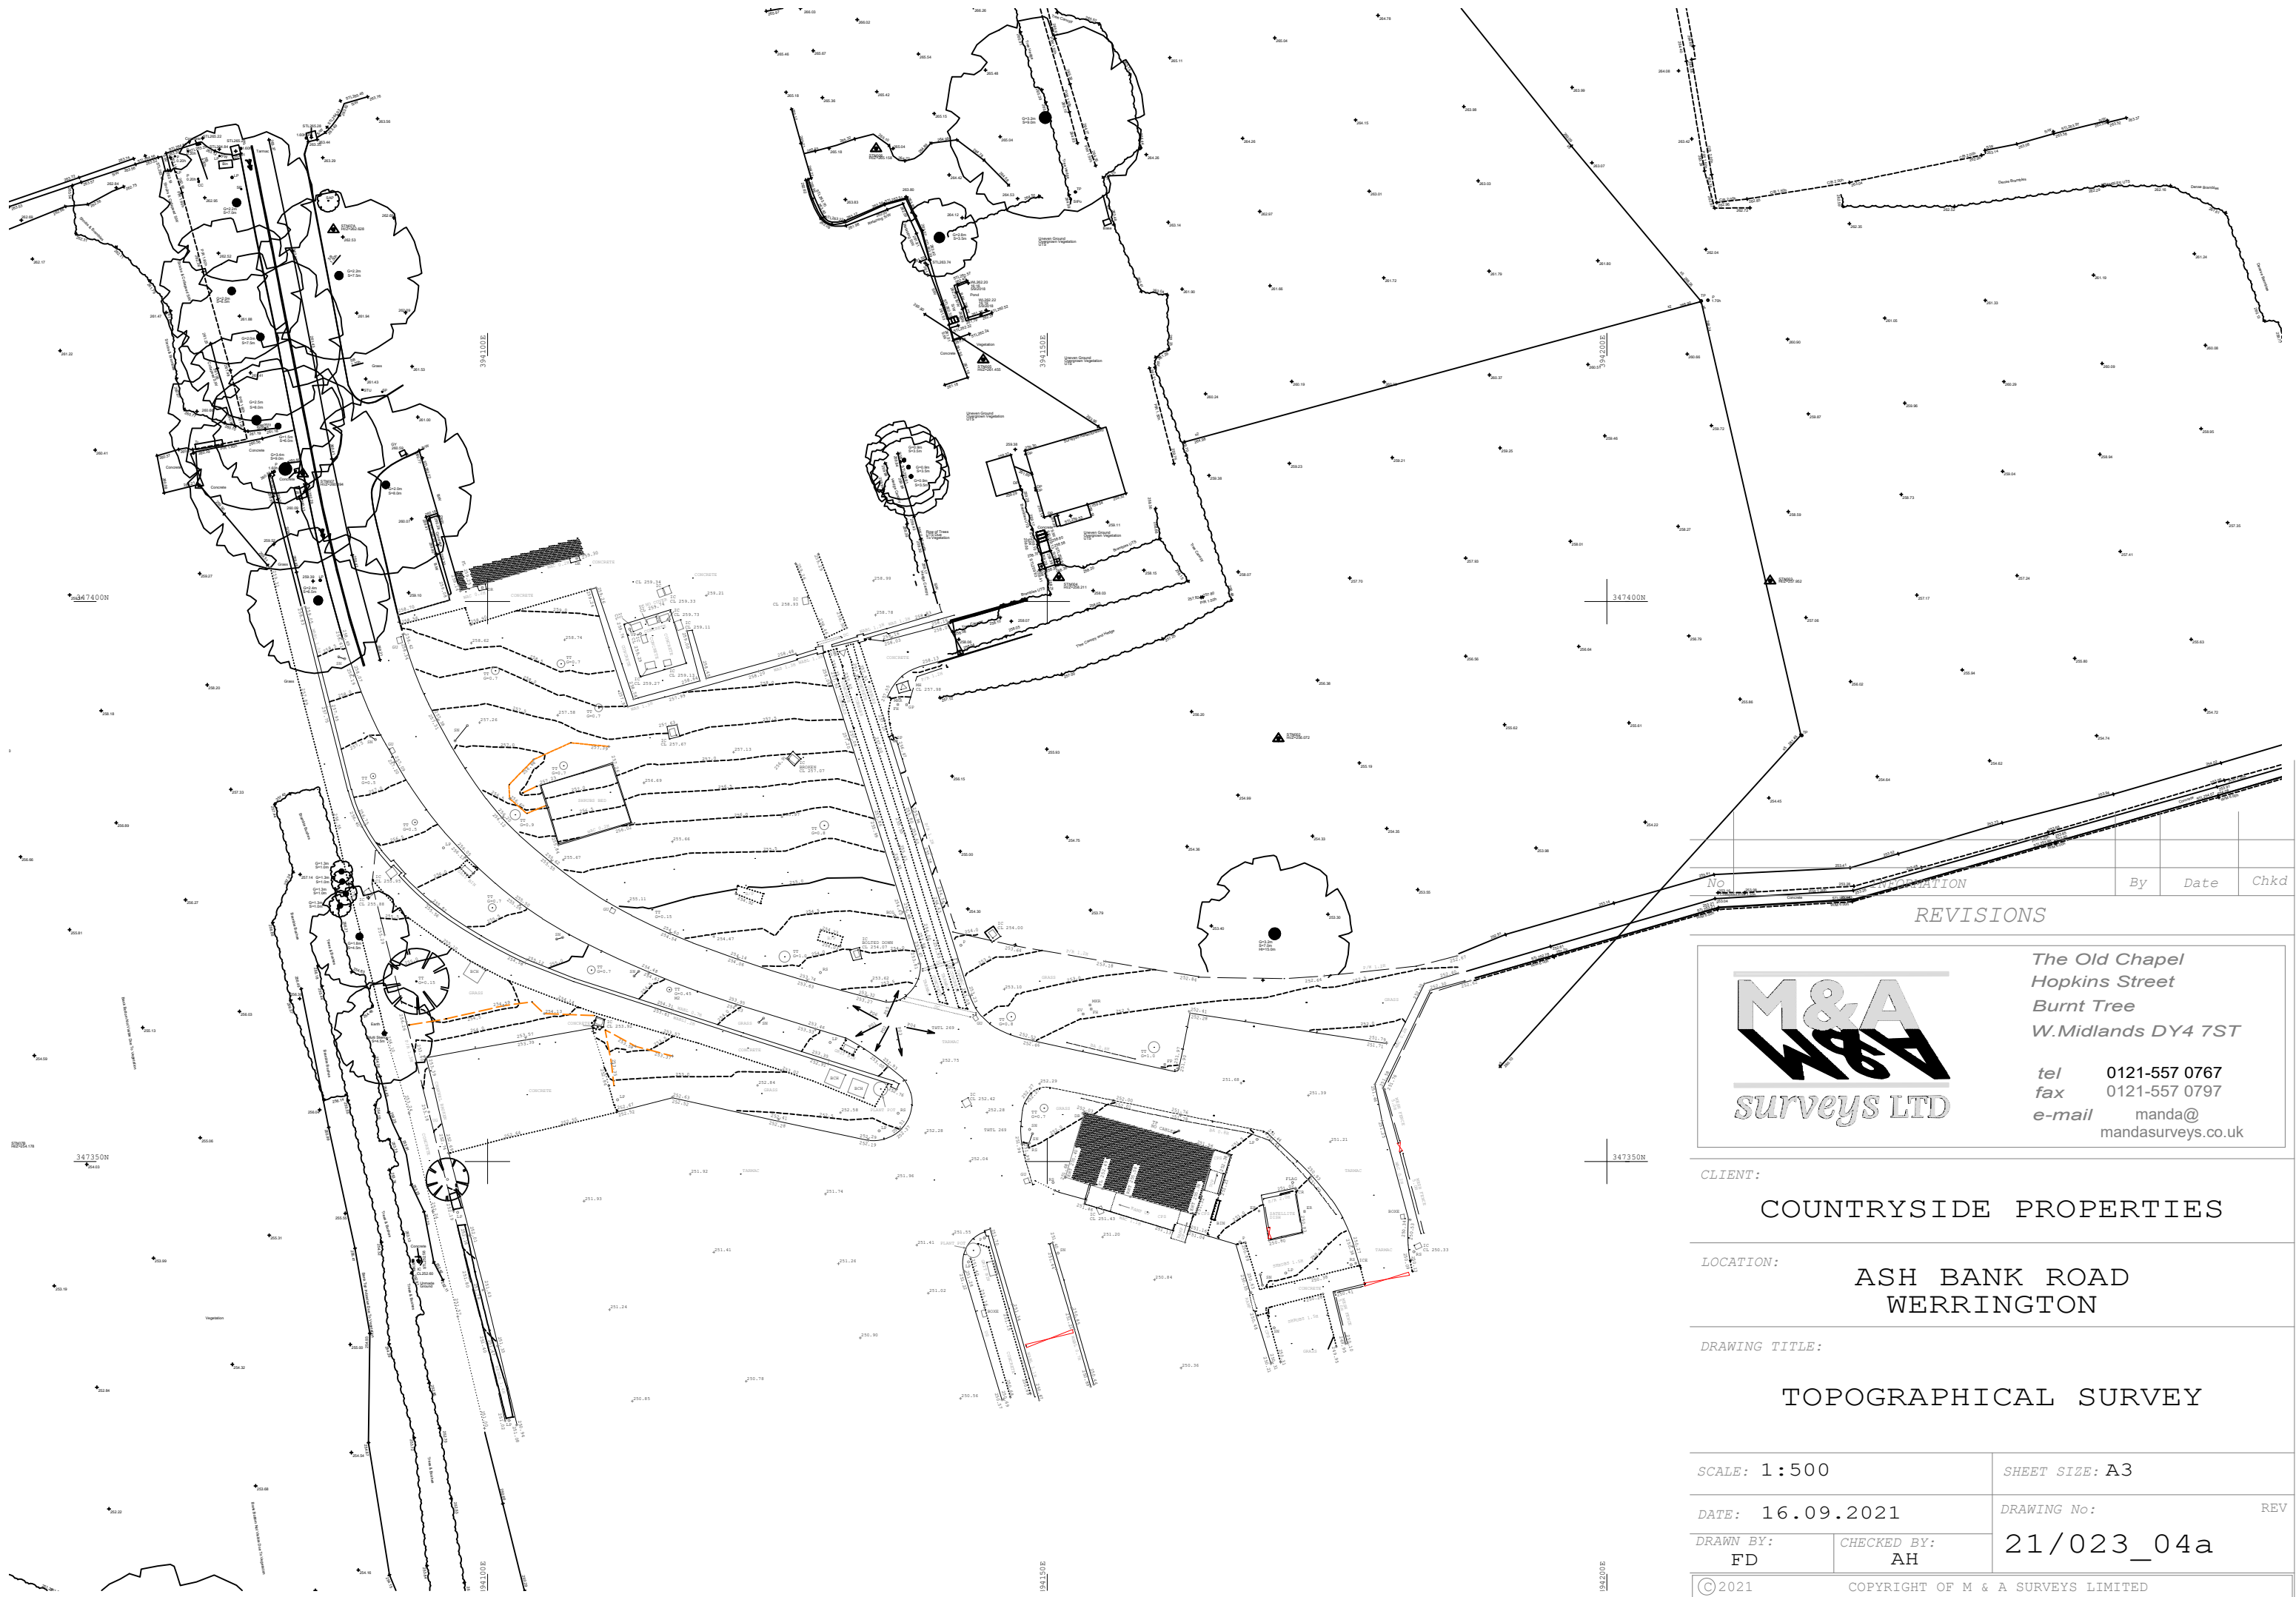

No	DESCRIPTION	By	Date	Chkd

REVISIONS

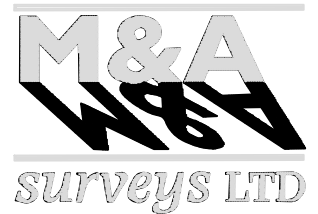

The Old Chapel
Hopkins Street
Burnt Tree
W.Midlands DY4 7ST

tel 0121-557 0767
fax 0121-557 0797
e-mail manda@mandasurveys.co.uk

CLIENT: COUNTRYSIDE PROPERTIES

LOCATION: ASH BANK ROAD
WERRINGTON

DRAWING TITLE: TOPOGRAPHICAL SURVEY

SCALE: 1:500		SHEET SIZE: A3	
DATE: 16.09.2021		DRAWING No: 21/023_04a	
DRAWN BY: FD	CHECKED BY: AH		
© 2021		COPYRIGHT OF M & A SURVEYS LIMITED	