
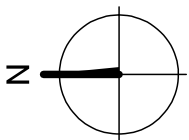
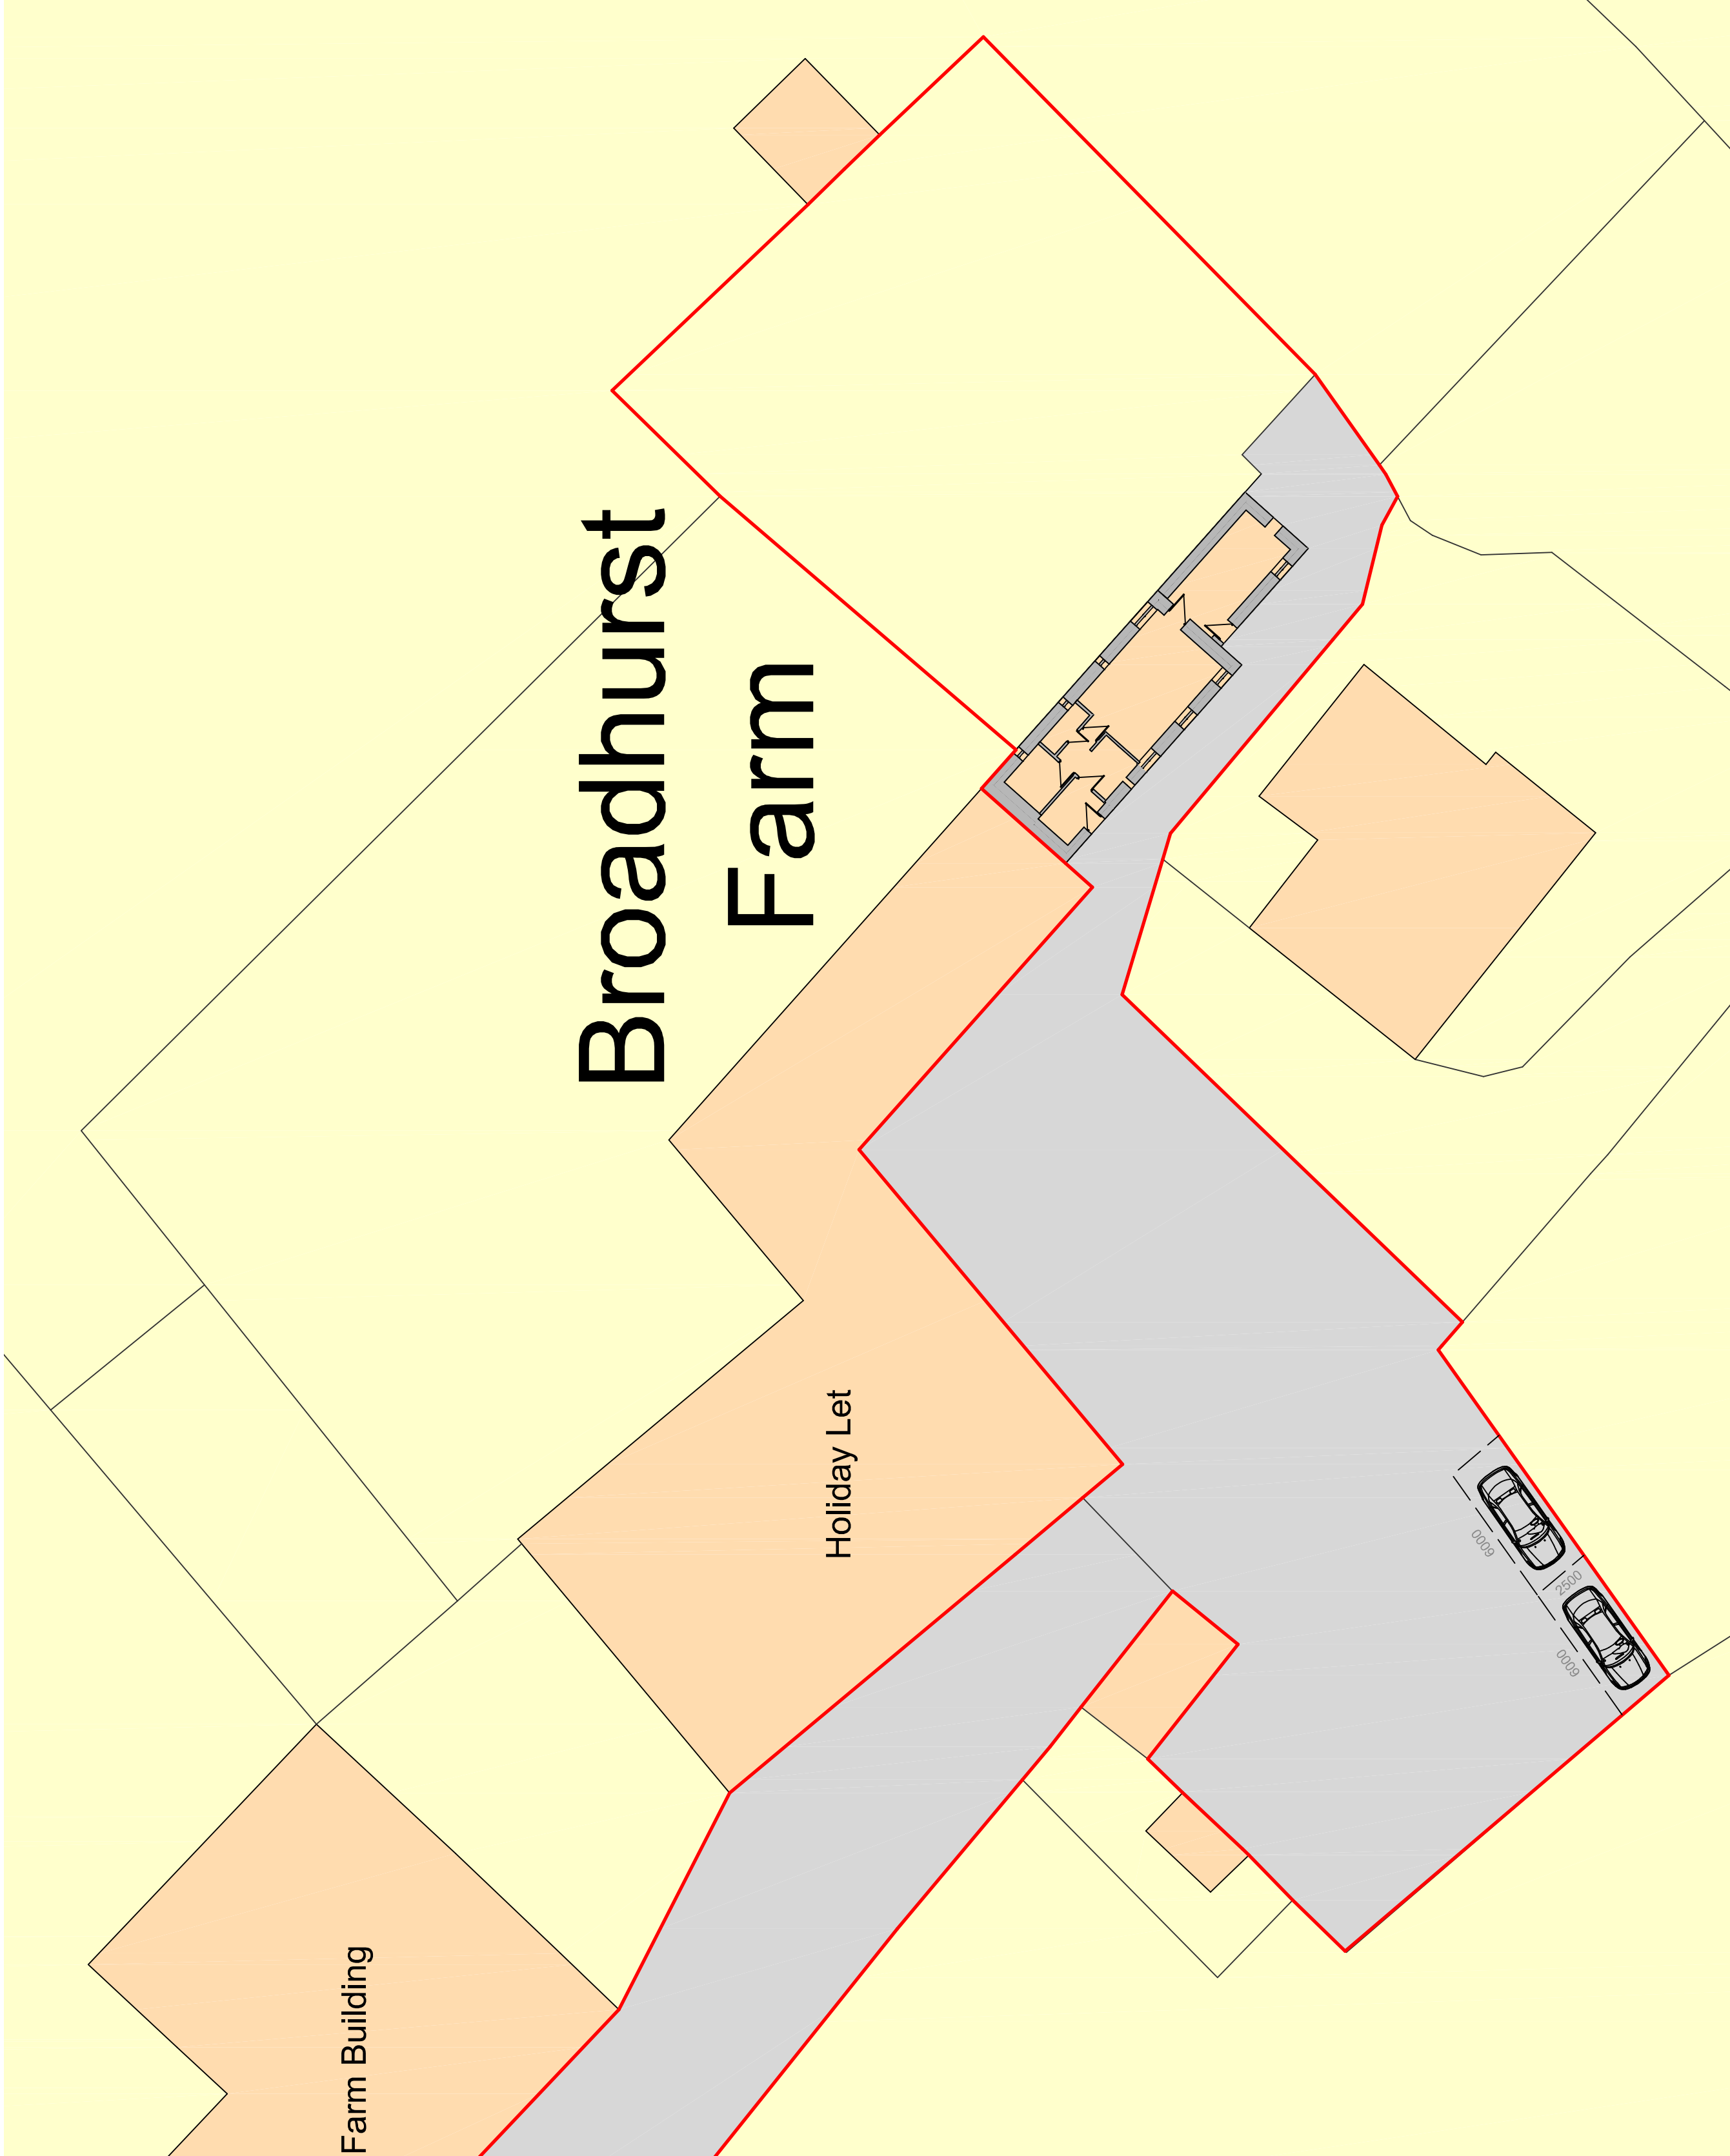


Site Plan as Proposed

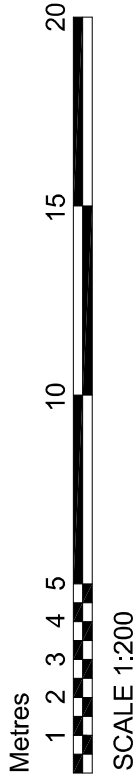

DBD Architectural
Consultancy Ltd ©2021

1. Copyright is vested with DBD Architectural Consultancy Ltd.
2. All dimensions to be checked on site before proceeding.
3. Contractor to check/adjust dimensions of new work to suit existing conditions. Do not start construction until the building structure or details are built, square or level.
4. Contractor must notify the architect of any discrepancies before proceeding.
5. All drawings to be used in conjunction with all other consultants drawings and specs.

Rev	Date	Description

DBD Architectural
Consultancy

DBD Architectural Consultancy Ltd
59 Broad Street, Leek,
Staffordshire, ST13 5NS
01829 591100
mail@dbdconsultants.co.uk
www.dbdconsultants.co.uk

Mr & Mrs Reeves
Broadhurst Farm
Waterhouses
ST10 3LQ

Proposed Permanent House

Site Plans

PL 03