



Application Area - 4215m²

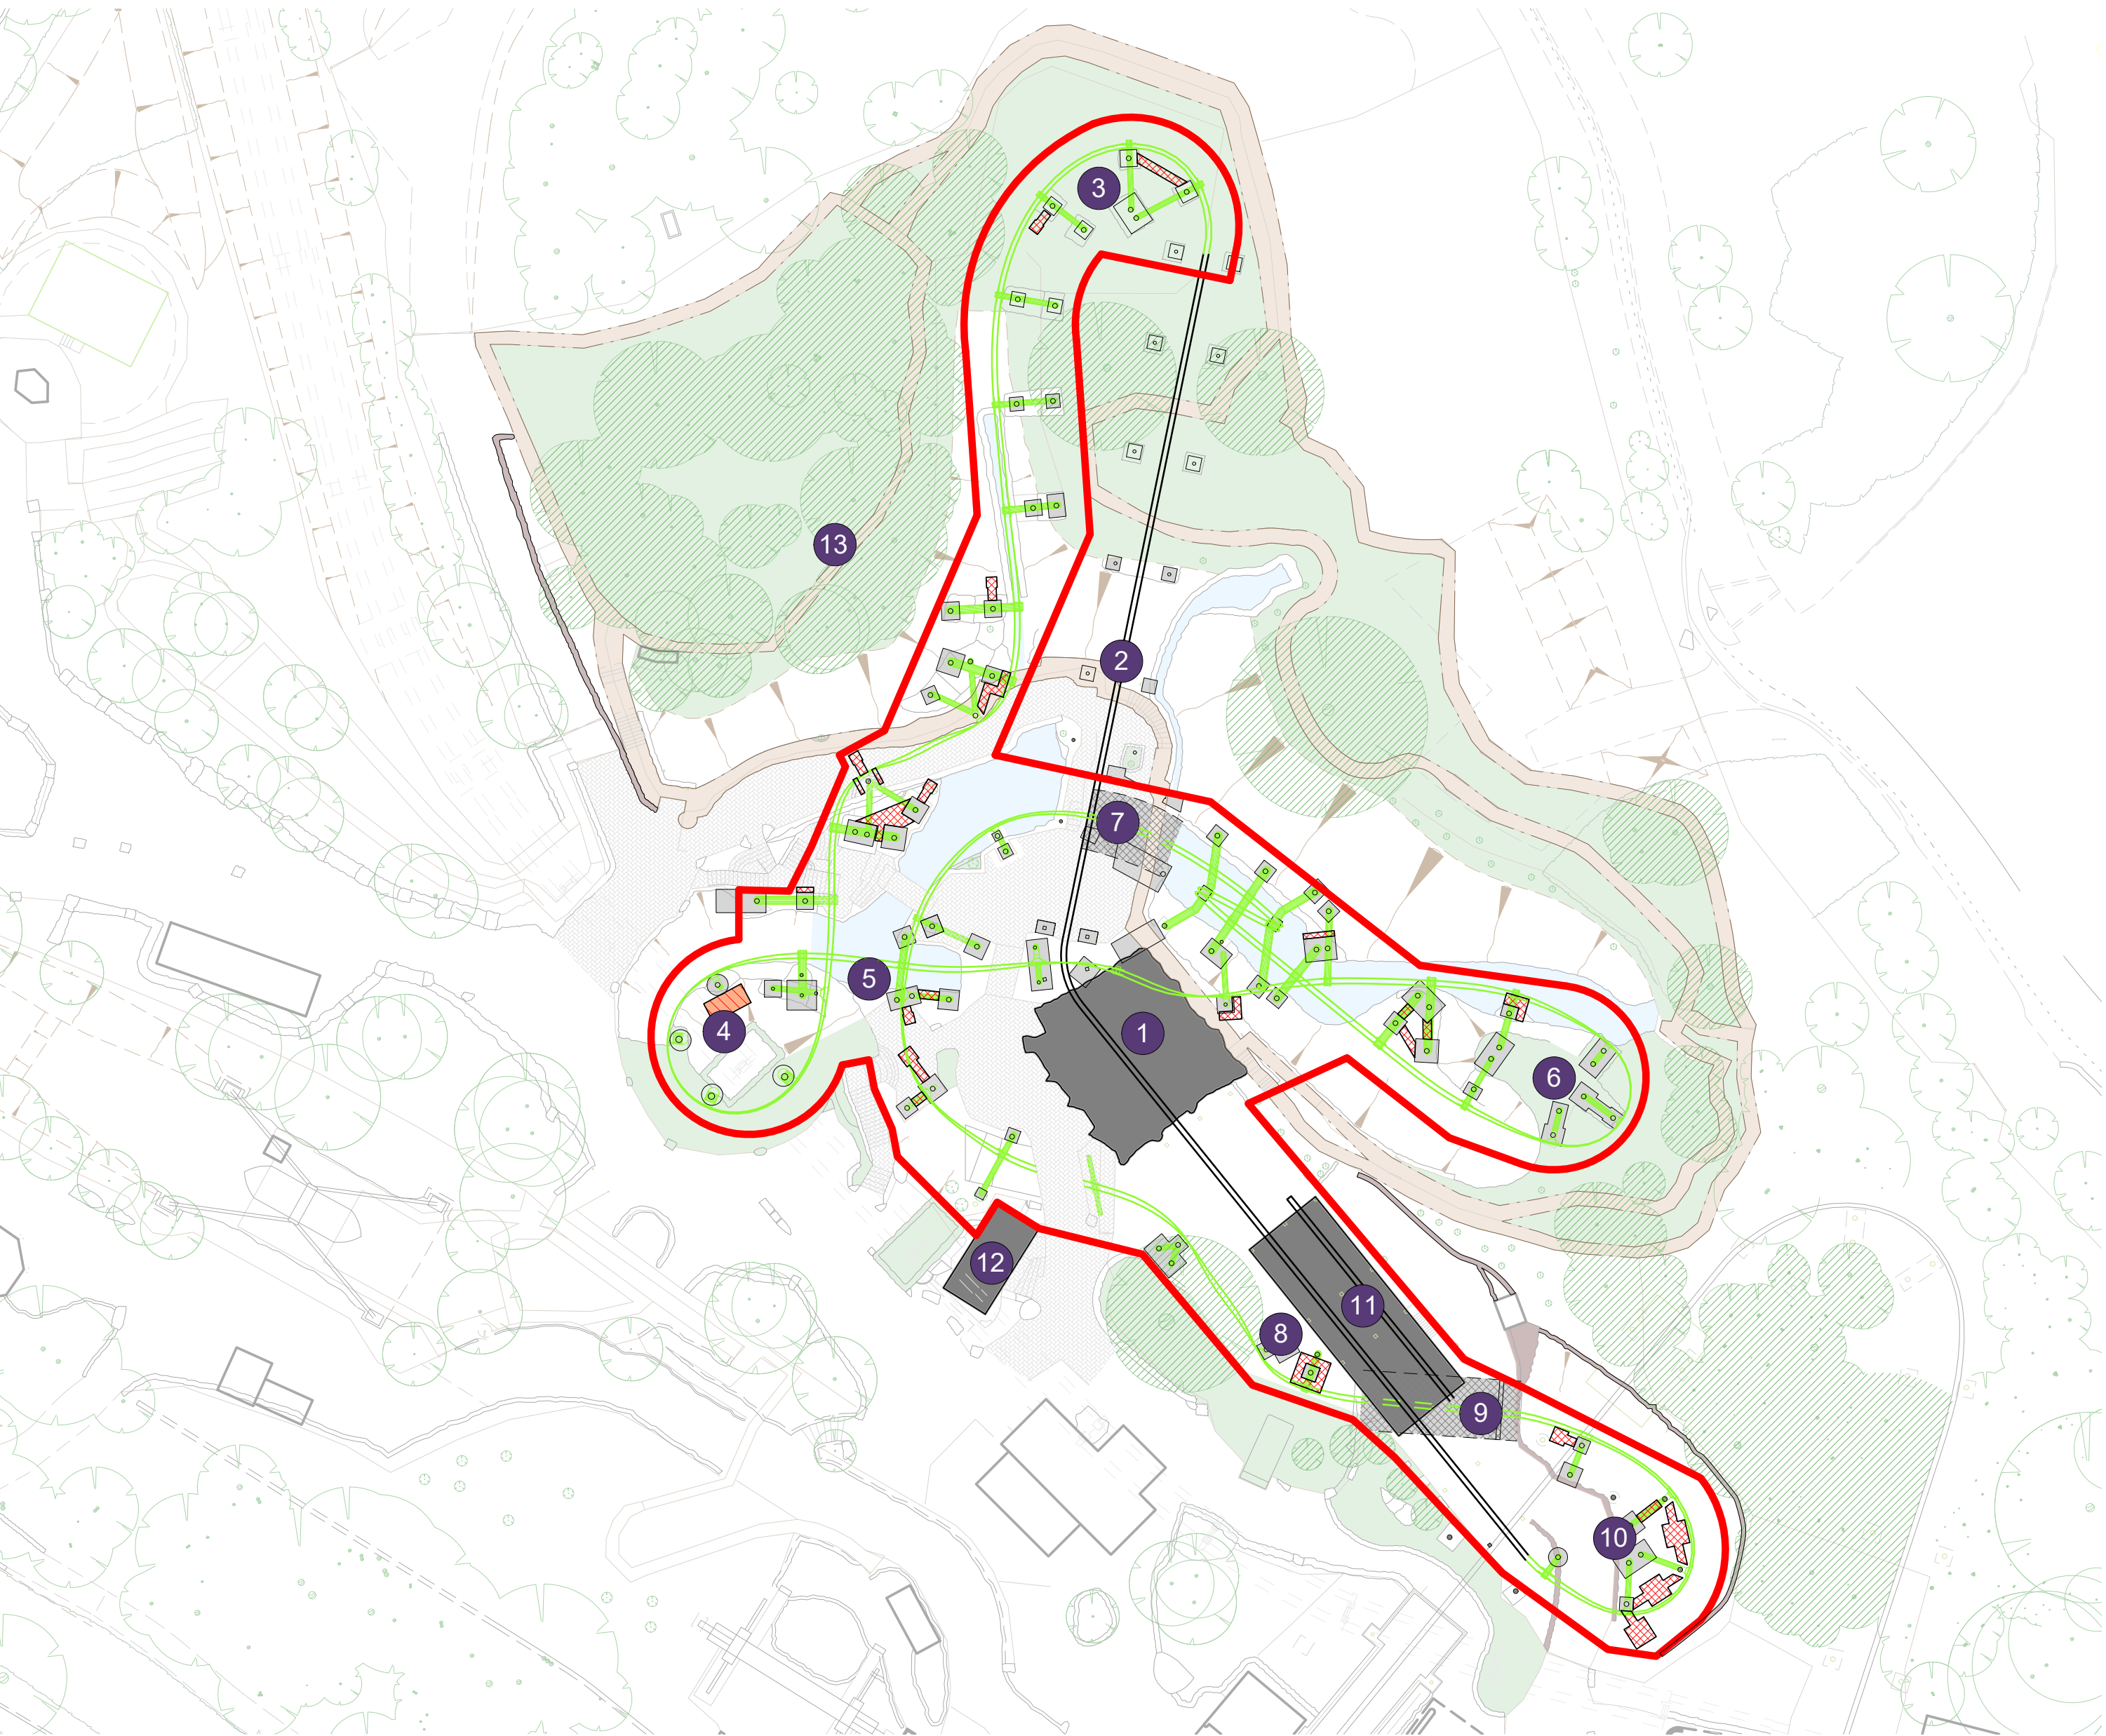

1 Proposed Reference Plan
1 : 500

Scale 1 : 500

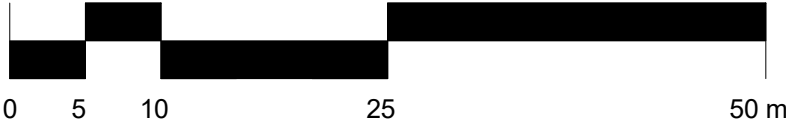

All heights, sizes and dimensions should be checked on site by the contractor before any work is put in hand.

Figured dimensions should be taken in preference to scaling and any errors or omissions reported to the architect at once.

This drawing has been prepared in accordance with the CDM (Construction Design and Management) and all foreseeable design risks to those involved or affected by construction have been avoided wherever possible.

Legend

- Application boundary
- Elements to be retained**
 - Section of track to be retained.
 - Fencing to be retained
 - Area of existing paving to be retained
 - Existing foundations to be retained
 - Area of soft landscaping to be retained
 - Trees to be retained
 - Tunnels to be retained
 - Water feature to be retained
 - Retaining walls to be retained
- Proposed Works**
 - Sections of track and associated stanchions to be replaced
 - Sections of track and associated stanchions to be replaced (within existing tunnel)
 - Area of strengthening works to foundations
 - Area of additional required foundation

1 - Photo reference number
(see document 3234-SA-XX-PR-A-0001)

P01.2 20-01-22 NJ Revised following ML comments
P01.1 19-01-22 NJ Revised following ML comments

Rev	Date	By	Detail
-----	------	----	--------

Drawing status

S0 - Information

Client
Alton Towers Resort



Project/Location
Alton Towers Resort,
Farley Lane,
Alton,
Stoke On Trent,
ST10 4DB

Drawing title
Nemesis Track Replacement -
Proposed Reference Plan

Date	Drawn	Checked	Job No.
01/12/22	NJ		3234

Scale(s)

1 : 500 @A2

Drawing number	Revision
3234-SA-XX-XX-DR-A-0105	P01.2



12 High Street, Tean,
Stoke-on-Trent
ST10 4DZ

T: +44 (0)1538 722097
E: mail@smytheman.co.uk
W: www.smytheman.co.uk

