


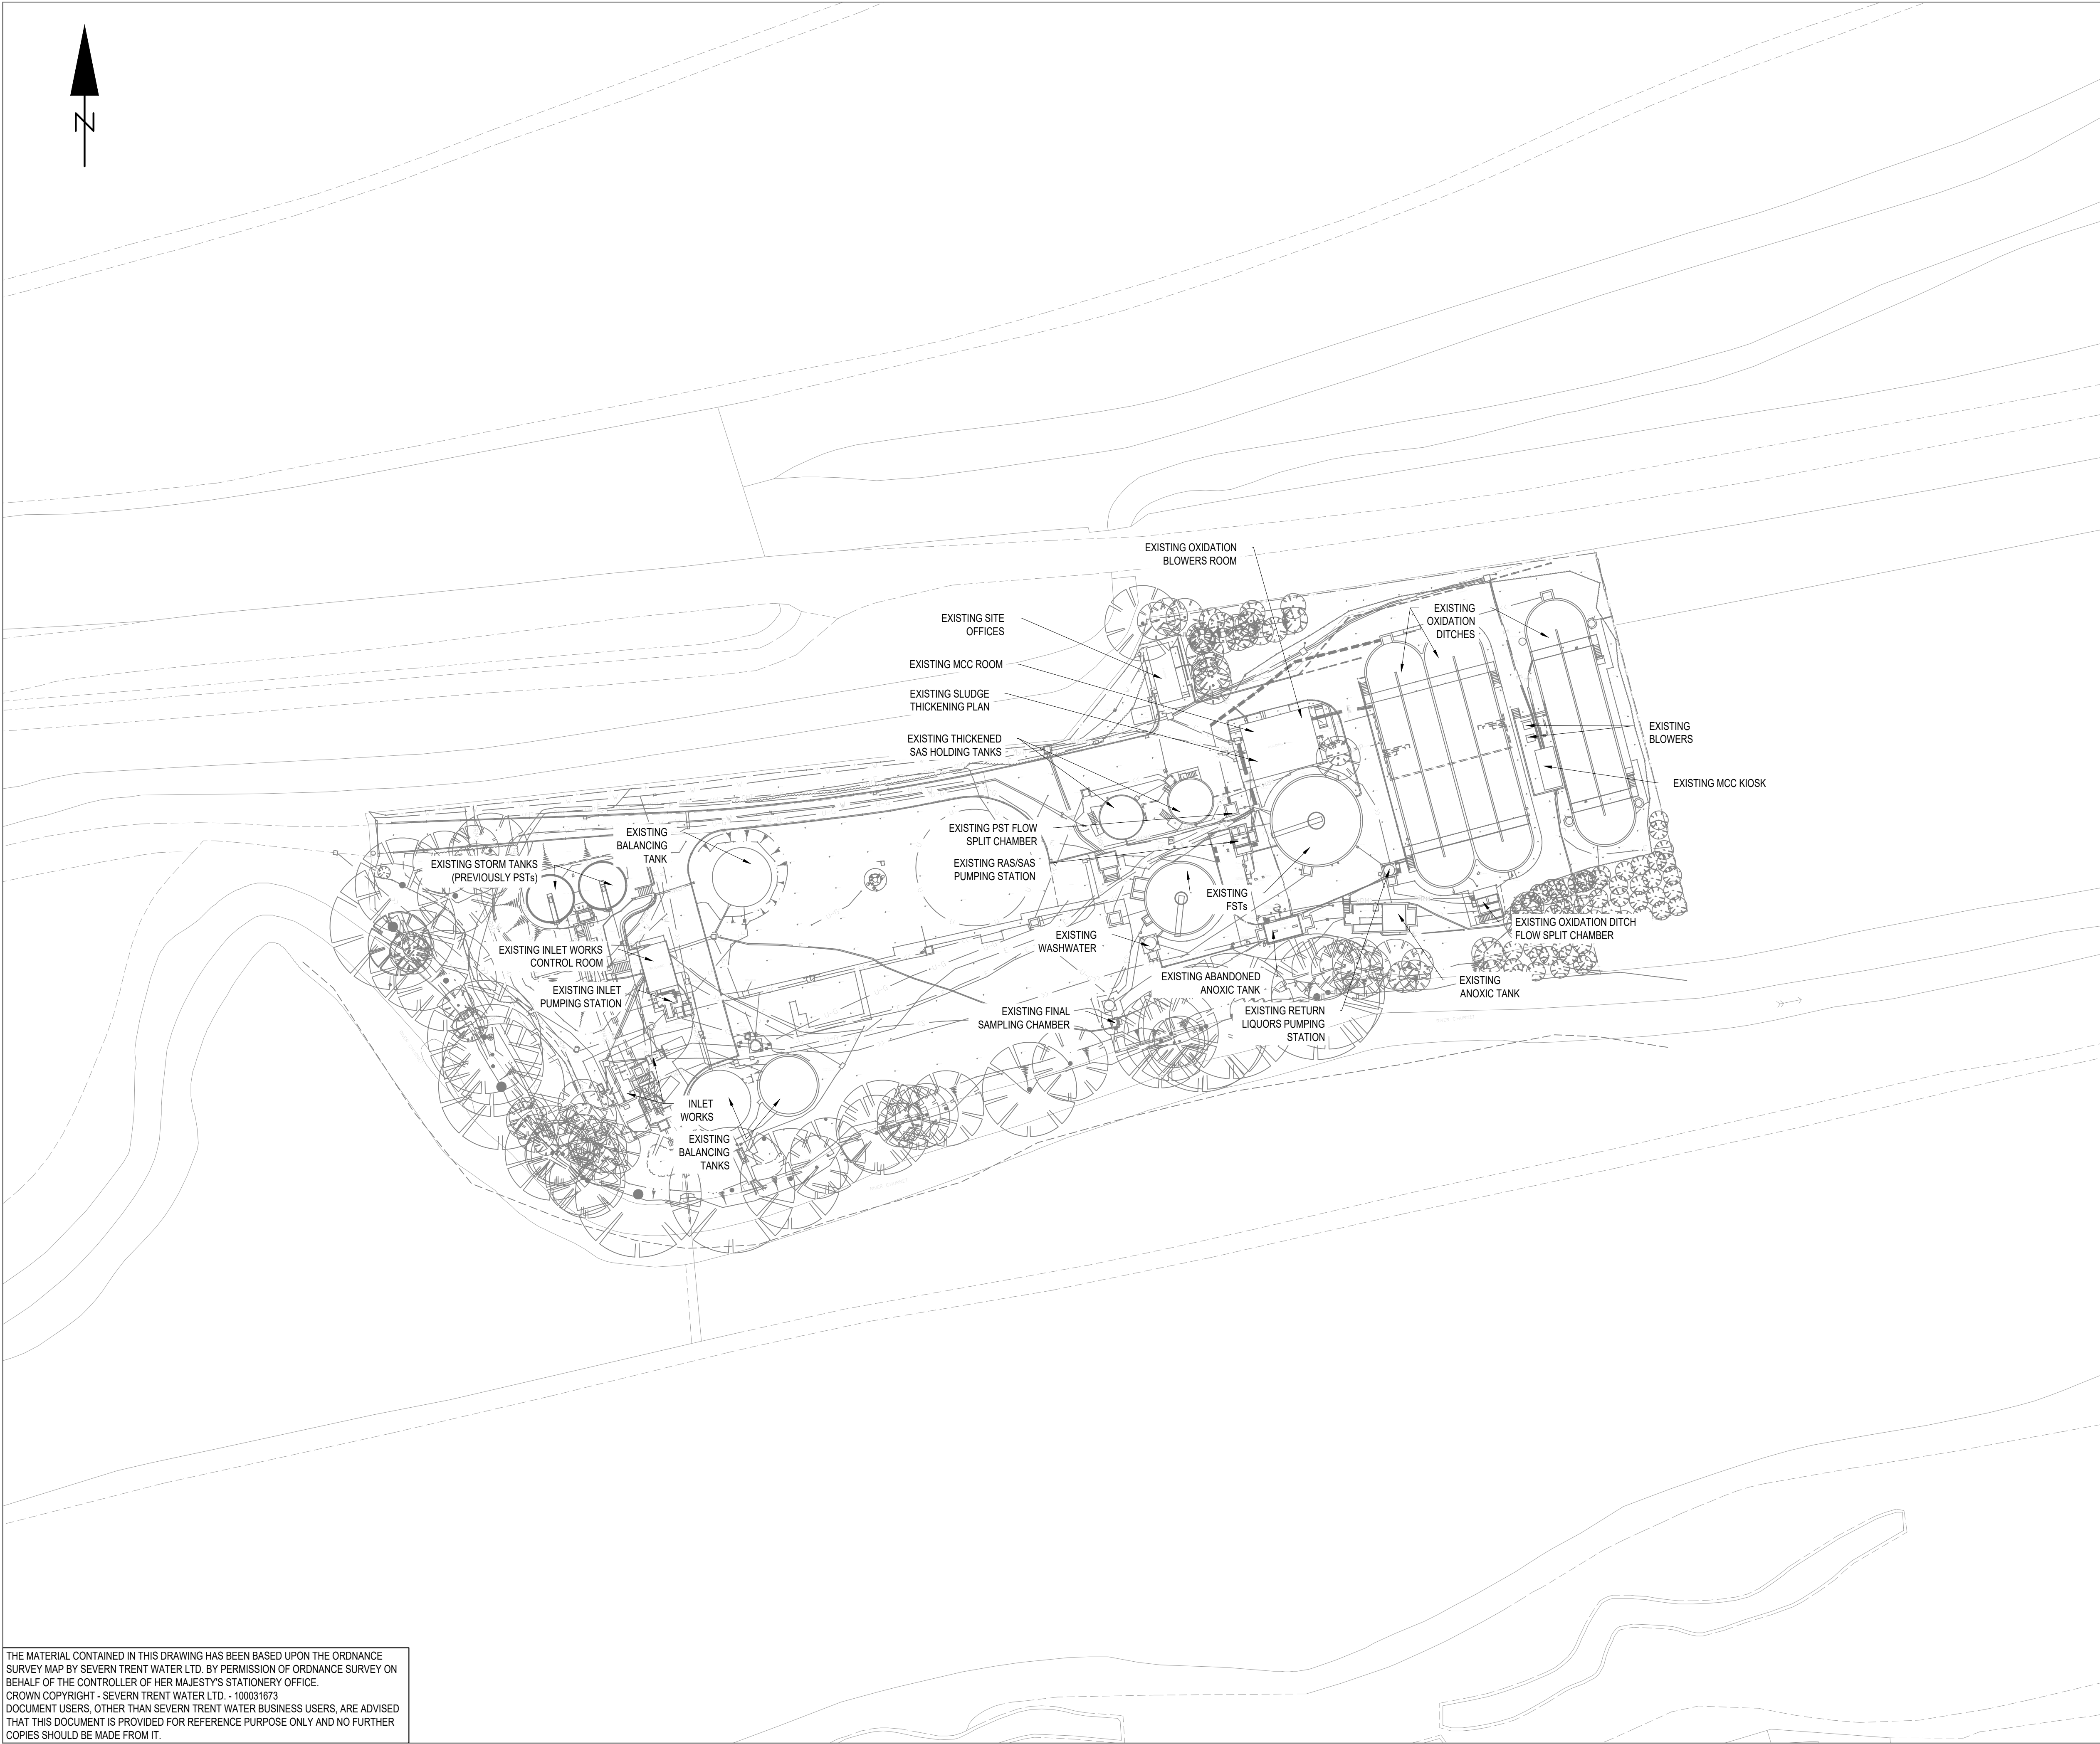

THE MATERIAL CONTAINED IN THIS DRAWING HAS BEEN BASED UPON THE ORDNANCE SURVEY MAP BY SEVERN TRENT WATER LTD. BY PERMISSION OF ORDNANCE SURVEY ON BEHALF OF THE CONTROLLER OF HER MAJESTY'S STATIONERY OFFICE.
CROWN COPYRIGHT - SEVERN TRENT WATER LTD. - 100031673
DOCUMENT USERS, OTHER THAN SEVERN TRENT WATER BUSINESS USERS, ARE ADVISED THAT THIS DOCUMENT IS PROVIDED FOR REFERENCE PURPOSE ONLY AND NO FURTHER COPIES SHOULD BE MADE FROM IT.

DO NOT SCALE
USE WRITTEN DIMENSIONS ONLY

⚠

HEALTH & SAFETY

⚠

SITE HAZARDS

PLEASE REFER TO DRAWING NO. A7S13578-DCL-XX-ZZ-DR-C-0002 SIGNIFICANT HAZARDS LAYOUT

NOTES:

1. ALL DIMENSIONS IN MILLIMETRES AND ALL LEVELS IN METRES AOD UNLESS SHOWN OTHERWISE.

2. NO DIMENSIONS ARE TO BE SCALED FROM THIS DRAWING

REFERENCES:

A7S13578-DCL-XX-ZZ-DR-T-0001

A7S13578-DCL-XX-ZZ-DR-T-0002

LEGEND

⦿

EXISTING TREES/ LANDSCAPING

100

0

10

20

Meters

Scale 1:500

SEVERN

TRENT

PROJECT TITLE

A7S-13578
ALTON STW AMP7

DRAWING TITLE

EXISTING SITE LAYOUT

DRAWING NO:

A7S13578-DCL-XX-ZZ-DR-T-0003 P01-02

SCALE:

1:500

SHEET SIZE:

A1

THIS DRAWING IS CONFIDENTIAL AND THE PROPERTY OF SEVERN TRENT AND MUST NOT BE REPRODUCED WITHOUT WRITTEN PERMISSION

QR CODE
PLACEMENT