


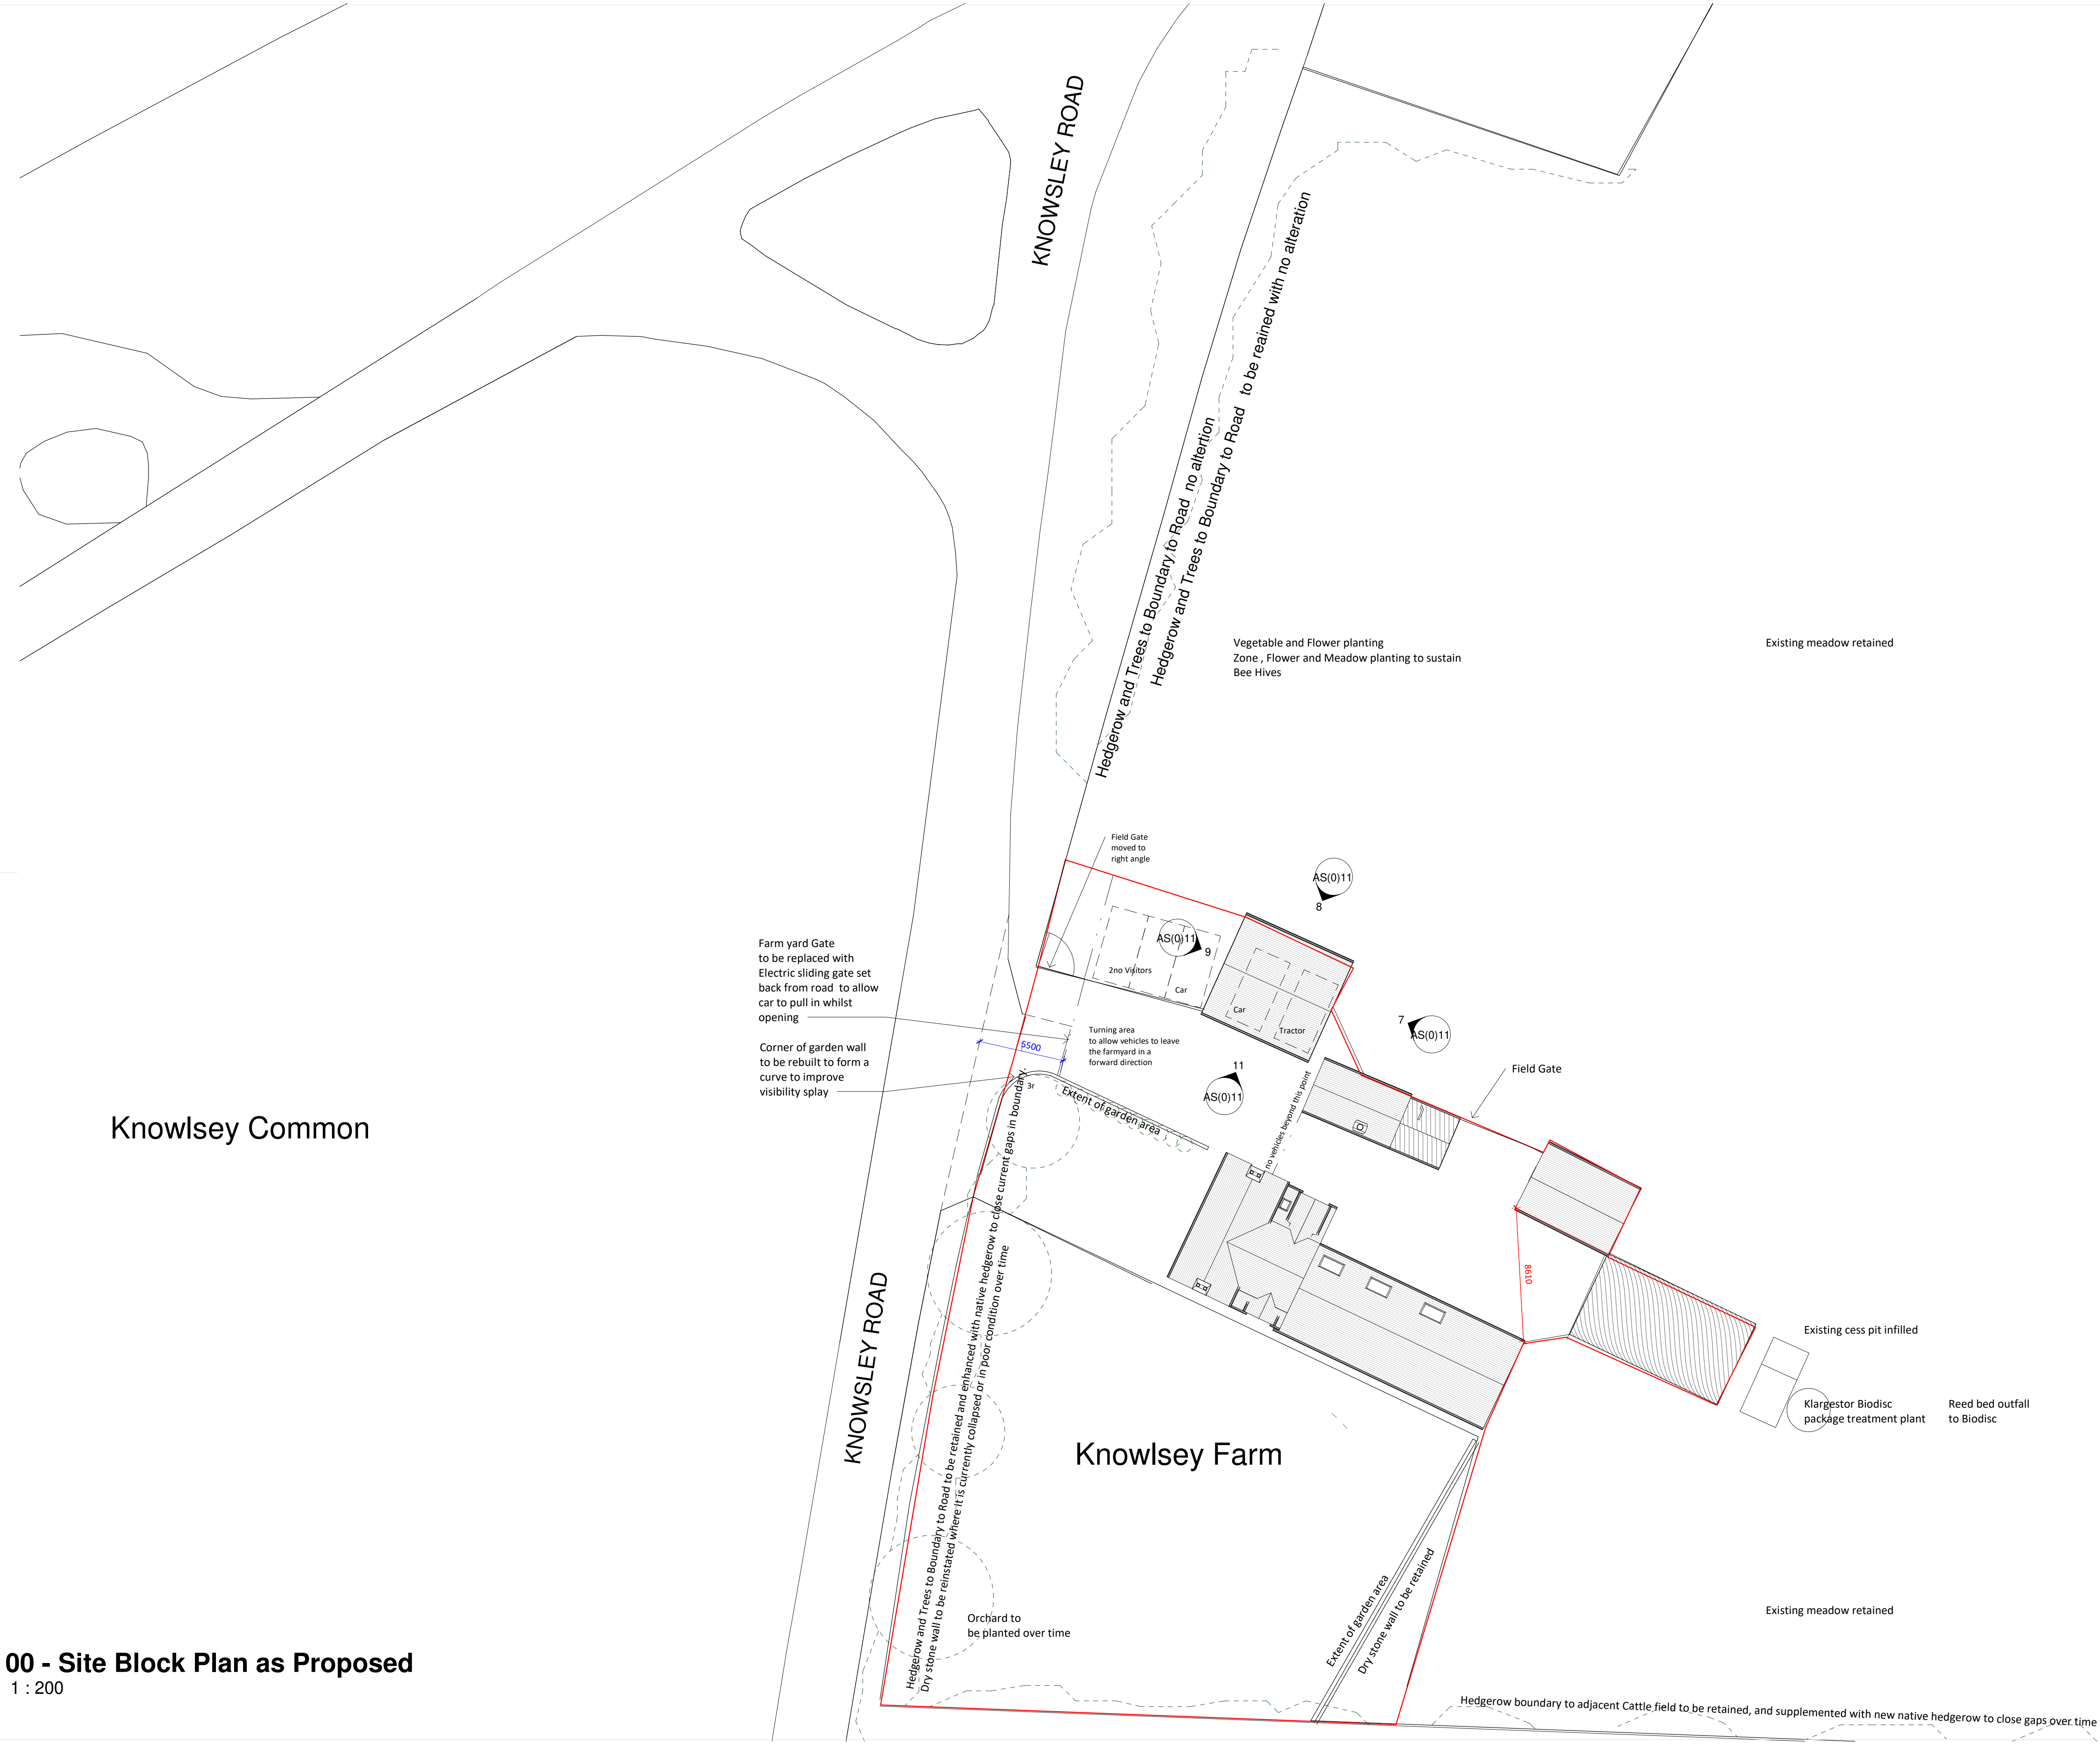


00 - Site Block Plan as Proposed
1 : 200

Copyright: of this drawing is vested in the Architect and it must not be copied or reproduced without consent.
Approval: This drawing is prepared for the purpose shown in the drawing status. Unless marked as such, the drawing should not be used for construction purposes, as it may be necessary to augment/amend the drawing for this purpose. Detailed setting out drawings will need to be supplied for tender and construction purposes.
Prints: Please note that paper prints of this drawing may not be an accurate reproduction of the given scale. Figured **dimensions only** are to be taken from this drawing. A scale bar is shown for the purposes of scaling.
Dimensions and Levels: are to be checked on site, prior to commencement. All contractors are to be responsible for taking and checking all dimensions relative to their work. Dimensions are in millimetres unless otherwise stated.
Variations and Discrepancies: to Architecture are to be advised of any variation between drawings and site conditions.
This drawing is to be read in conjunction with all other consultant's drawings, specifications and schedules. **IF IN DOUBT ASK**
CDM: Work must not start on site before a Construction Phase Health and Safety Plan is in place (if applicable). The Client is responsible for ensuring that a Principal Designer and/or Principal Contractor has been appointed and the Health and Safety executive have been notified (for projects which will involve more than 500 person days and/or will last more than 30 working days on site).

Rev.	Drawn	Comments	Date
1	MQ	Issued to Client for comment	24 Mar 2021
2	BSP	Extent of existing Hedgerow/Trees to existing boundaries indicated for Clarity, Existing Cess Pit position shown	27 Jun 2021

Existing post and wire fence to adjacent Cattle pasture - improved and reinstated where broken down with Stock proof fence April May 2021

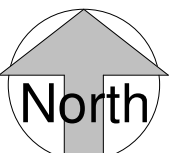

RIBA Stage 3: Planning

bpArchitecture
01782 515 555
Enquiries@bpArchitecture.co.uk
www.bparchitecture.co.uk
93 High Street, Biddulph, Staffs ST8 6AB
Architects : Interior Architecture : Conservation : Landscape

Client	Mr and Mrs Poole		
Project	Knowlsey Farm, Knowlsey Road, Stanley Village, Staffordshire, ST9 9NB		
Title	Proposed Site Block Plan		
Status	RIBA Stage 3: Planning		
Date	March 2021	Drawn	MQ
Scale @A1	1 : 200	Checked	BSP
Project No	20-054_ AS(0)03	Dwg Status	Rev
Drawing No.	P 2		