


Corporate Architecture Ltd accept no responsibility for works not undertaken fully in accordance with its drawings and relevant specifications

Copyright © Corporate Architecture Limited

Copyright © Corporate Architecture Limited

Notes:

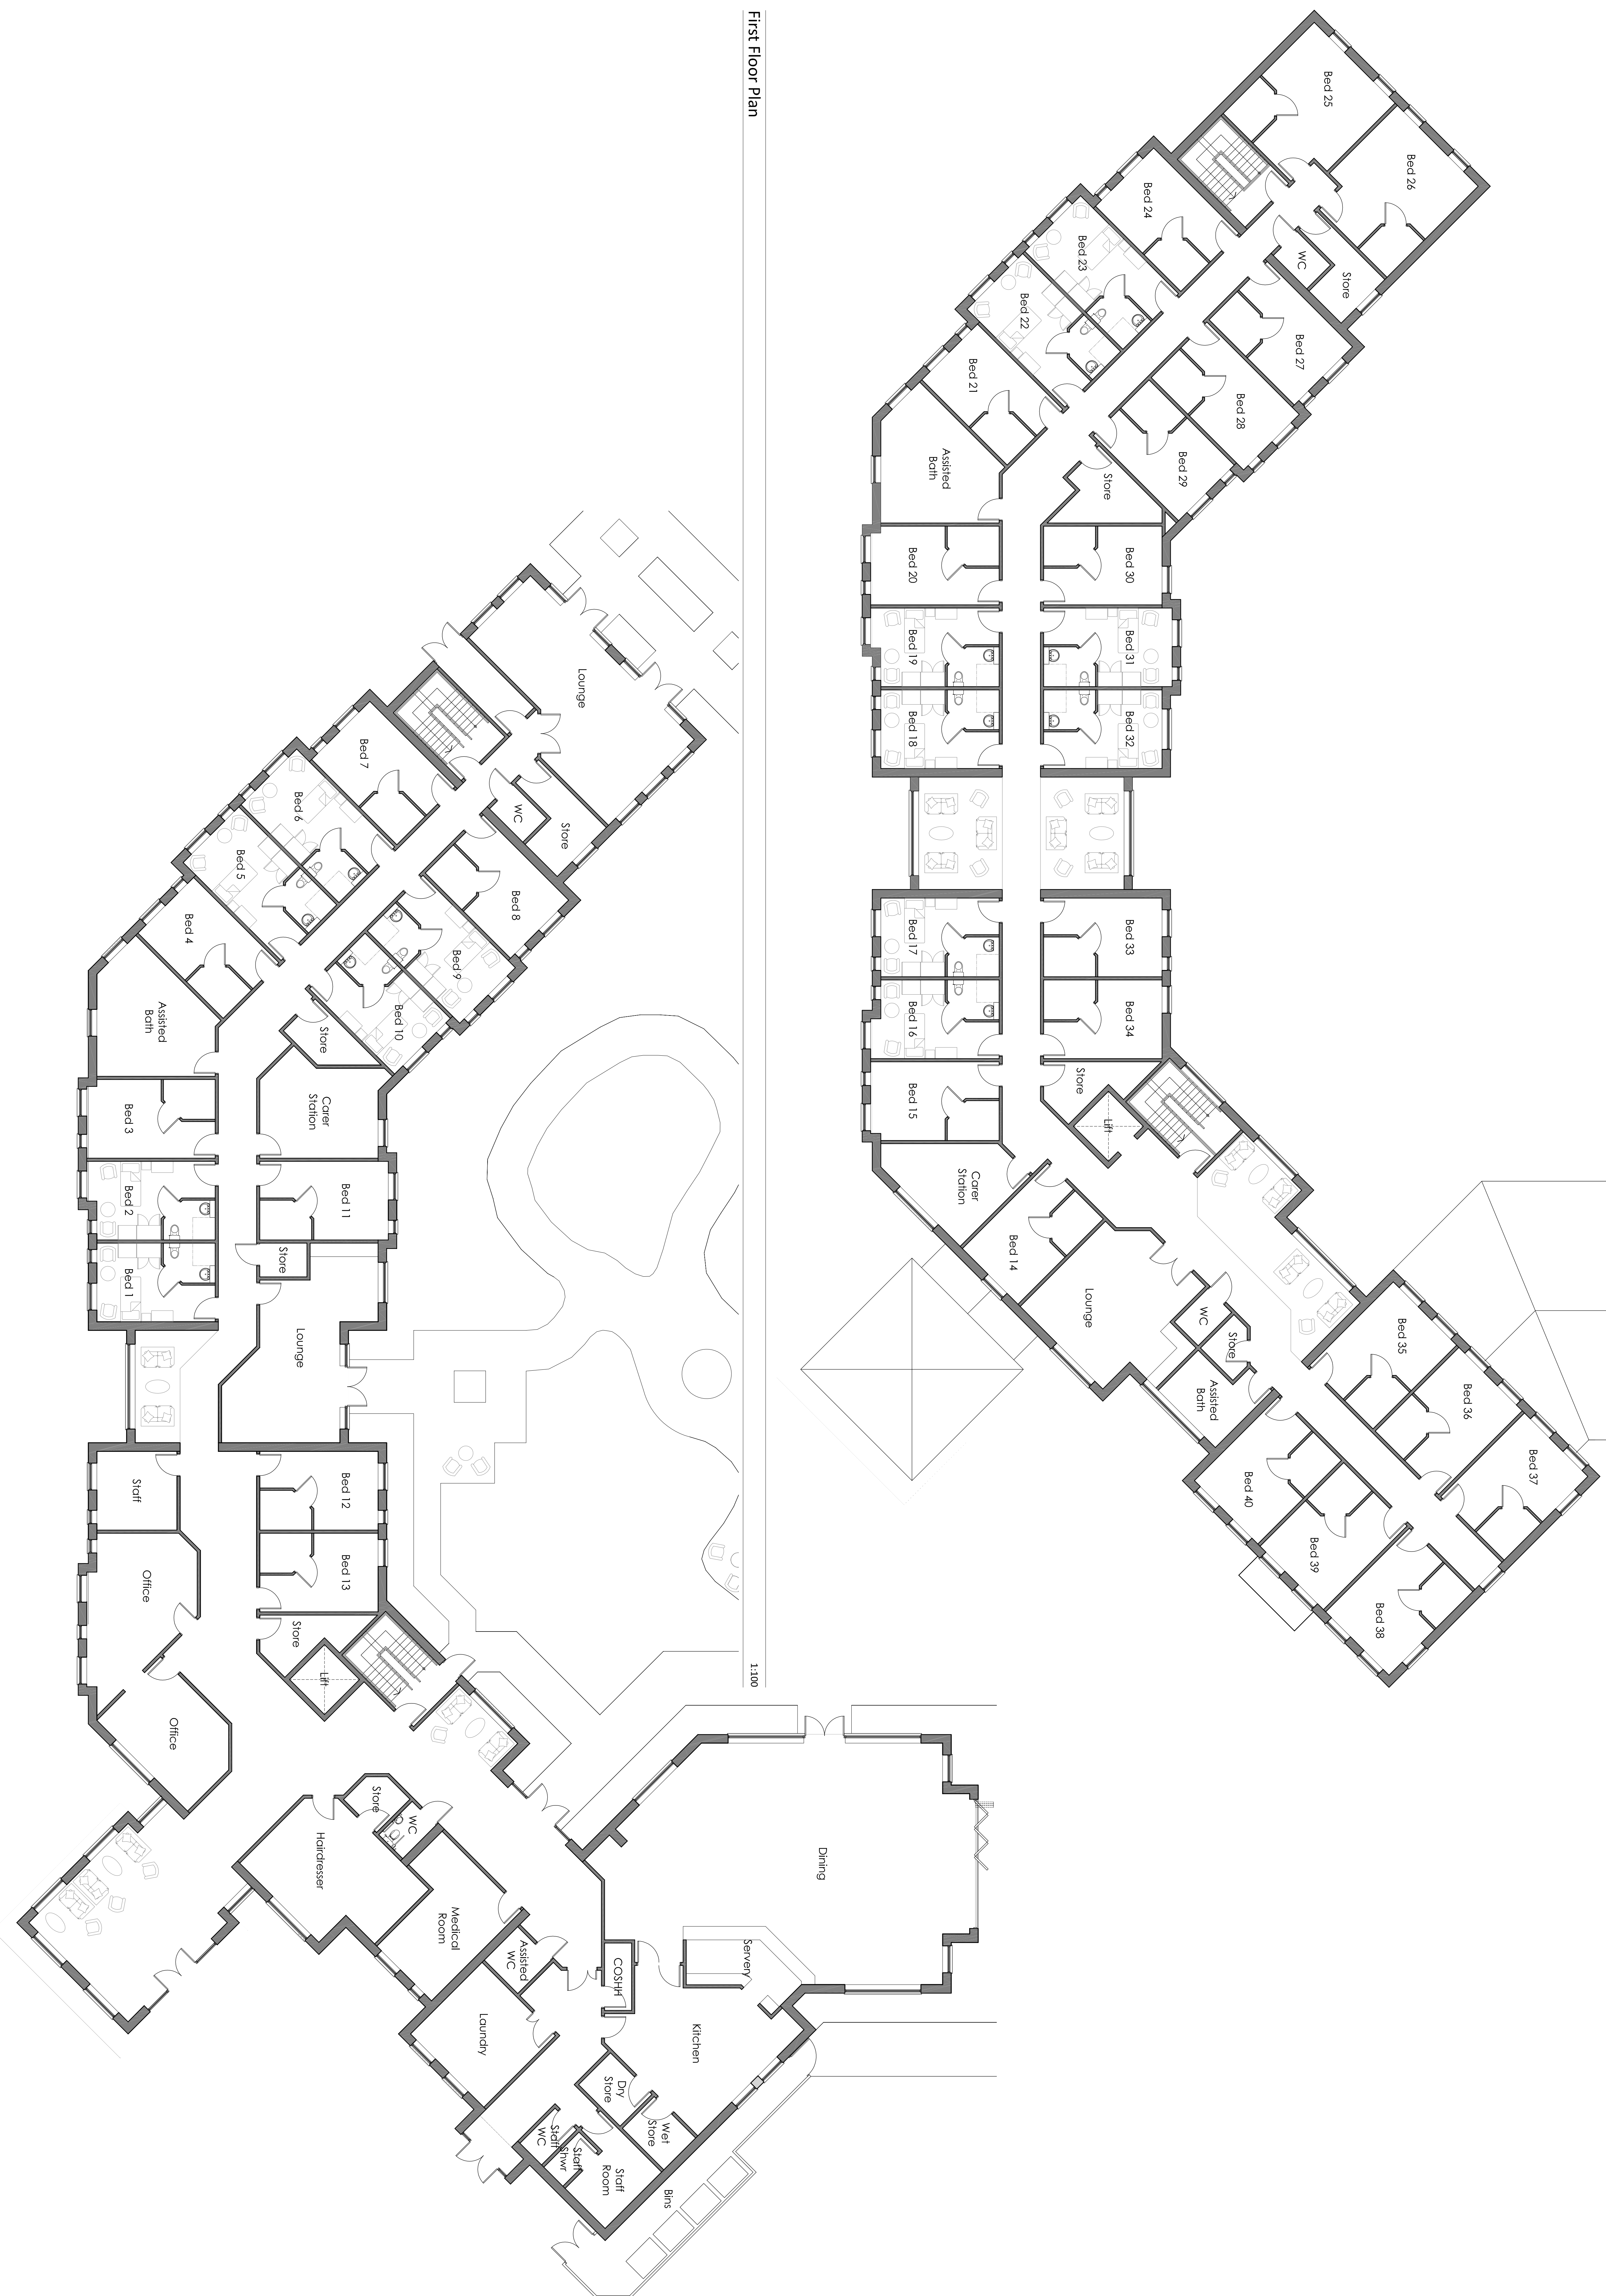

First Floor Plan

Ground Floor Plan

1:100

Revision Log									
