


- NOTES
- External works
- 10

Existing doors and windows to be painted in Daylesford Green- Facia & Eaves boards
- 11

Existing gutters and RWP in poor condition to be replaced
- 12

Proposed timber window
- 14

Glass behind existing door
- Proposed demolition works

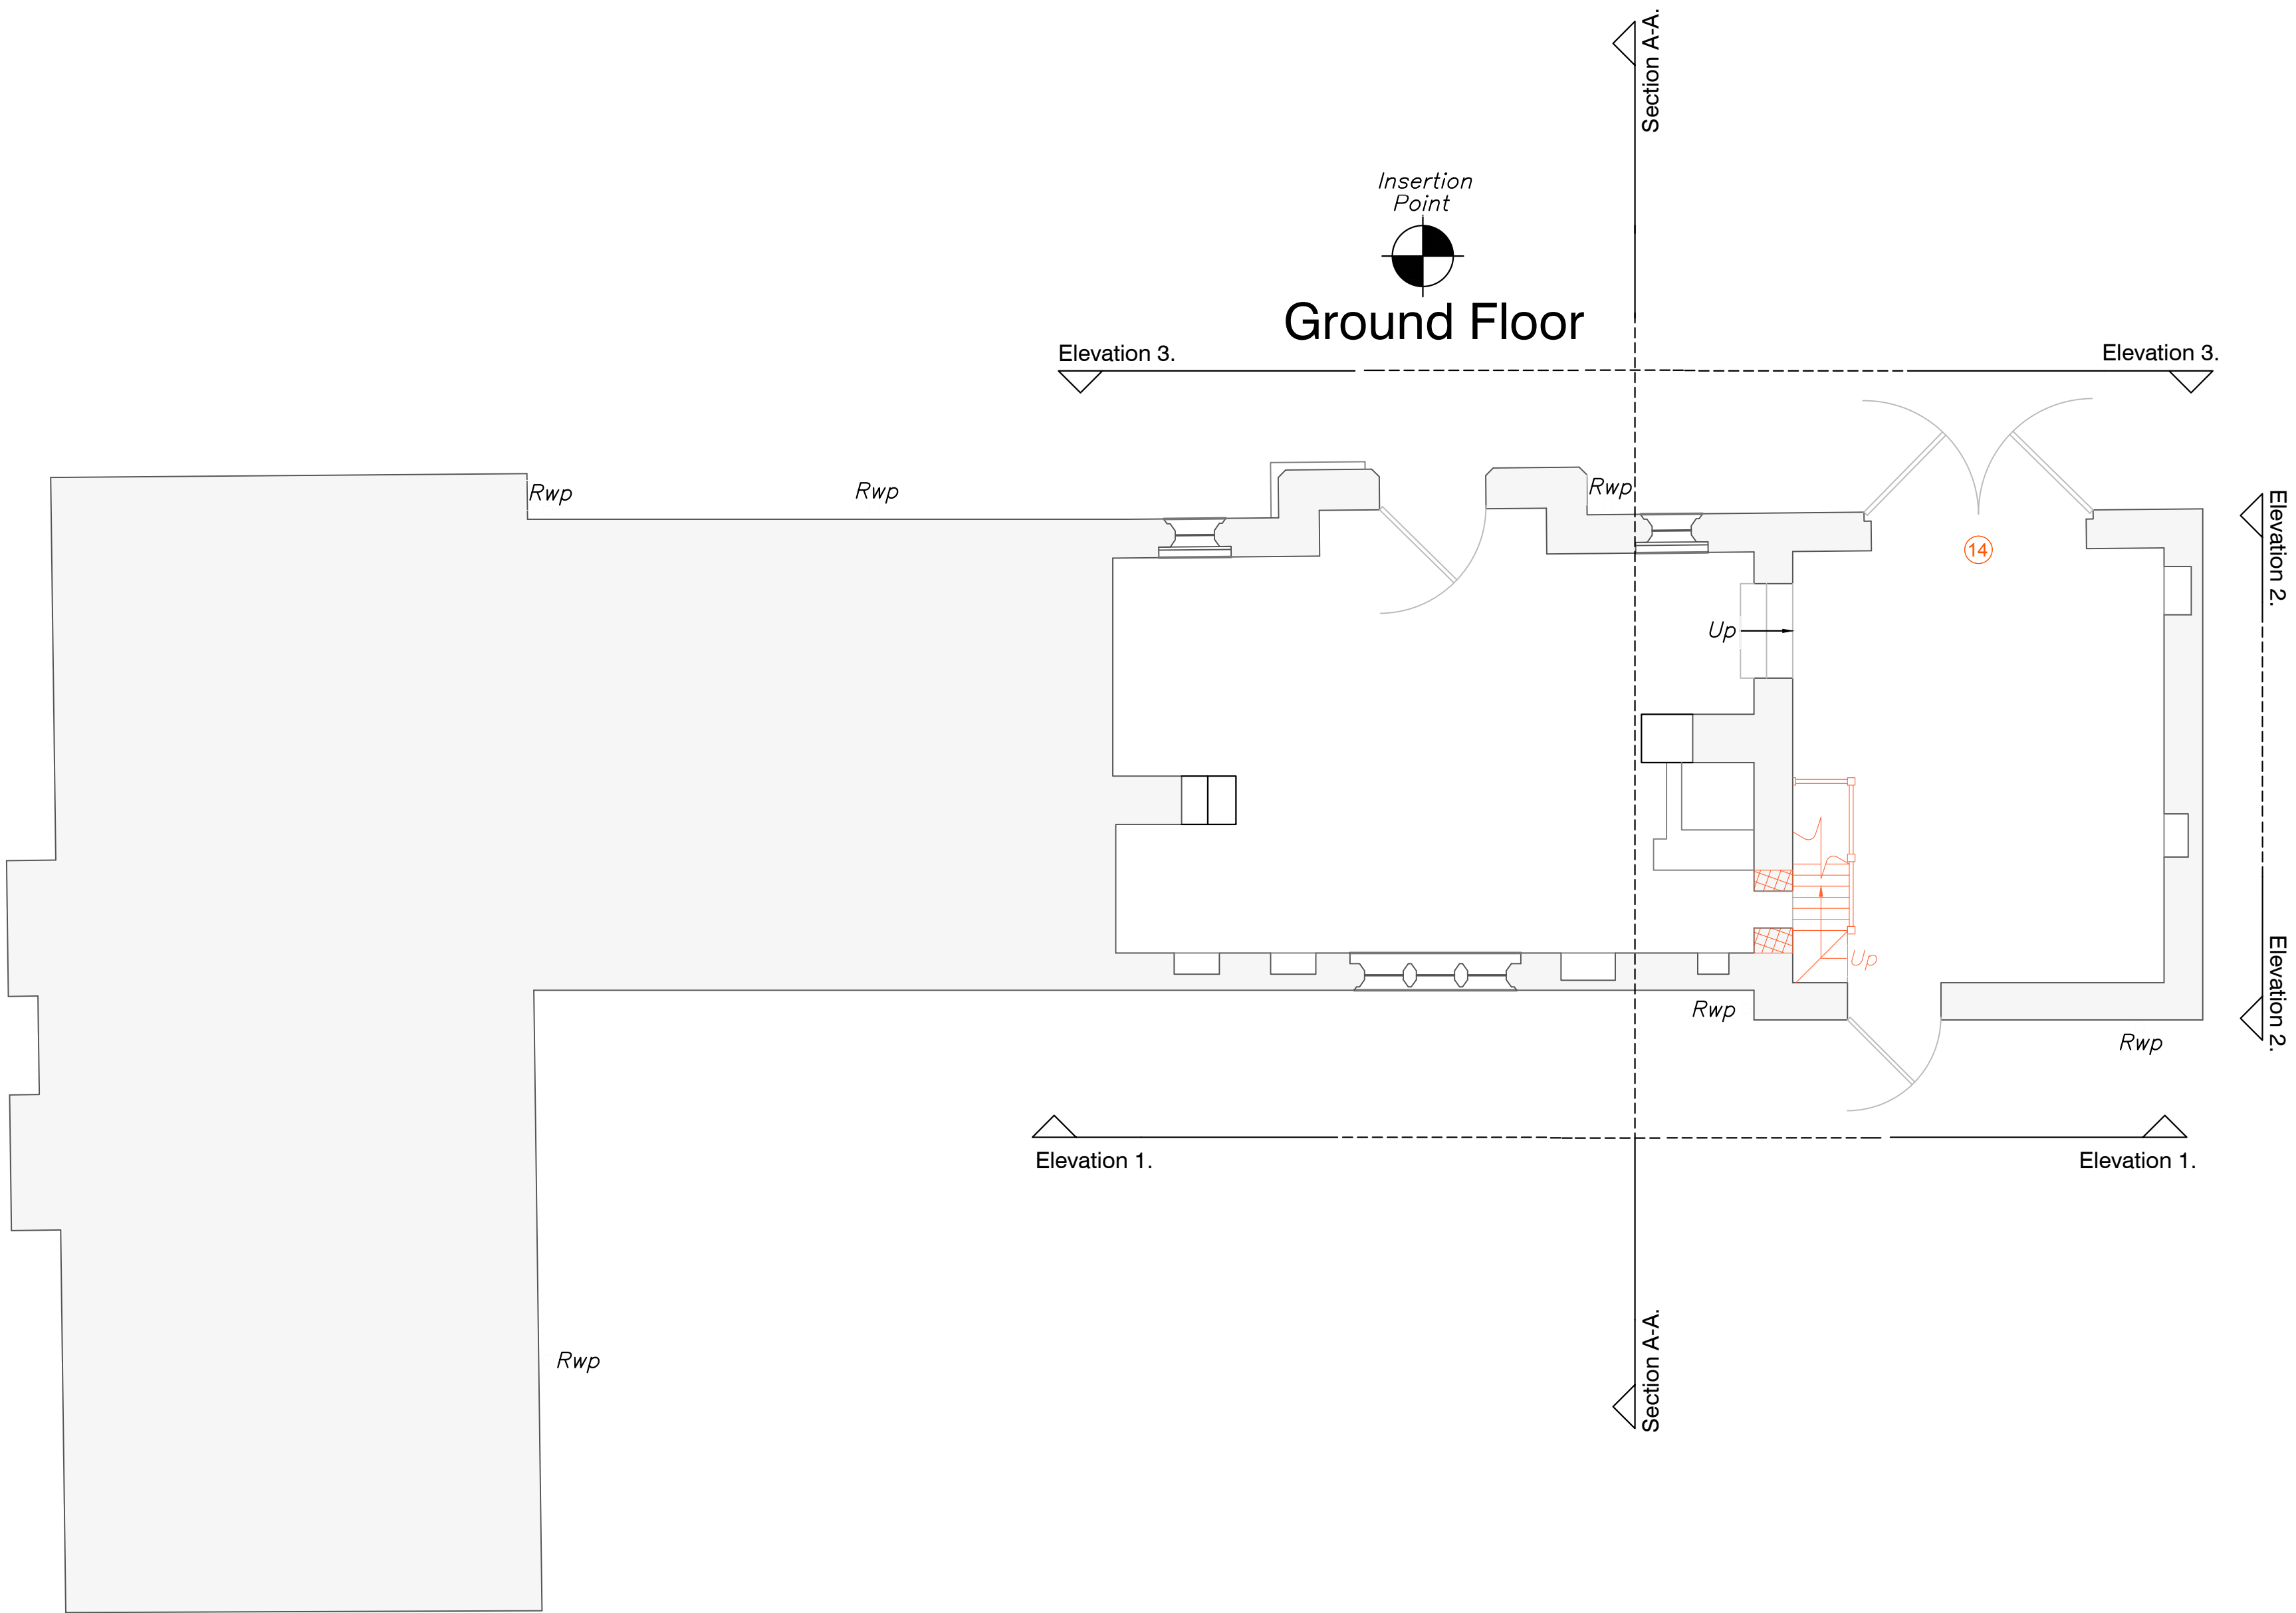

01

Existing Ground Floor Plan

1:50

REV -A	13.10.2021
REVISION	DATE