



Notes-
Figured dimensions only to be taken from drawings.
All dimensions to be checked on site by contractor before work commences.
All work is to comply with the current Building Regulations.
This drawing is copyright.

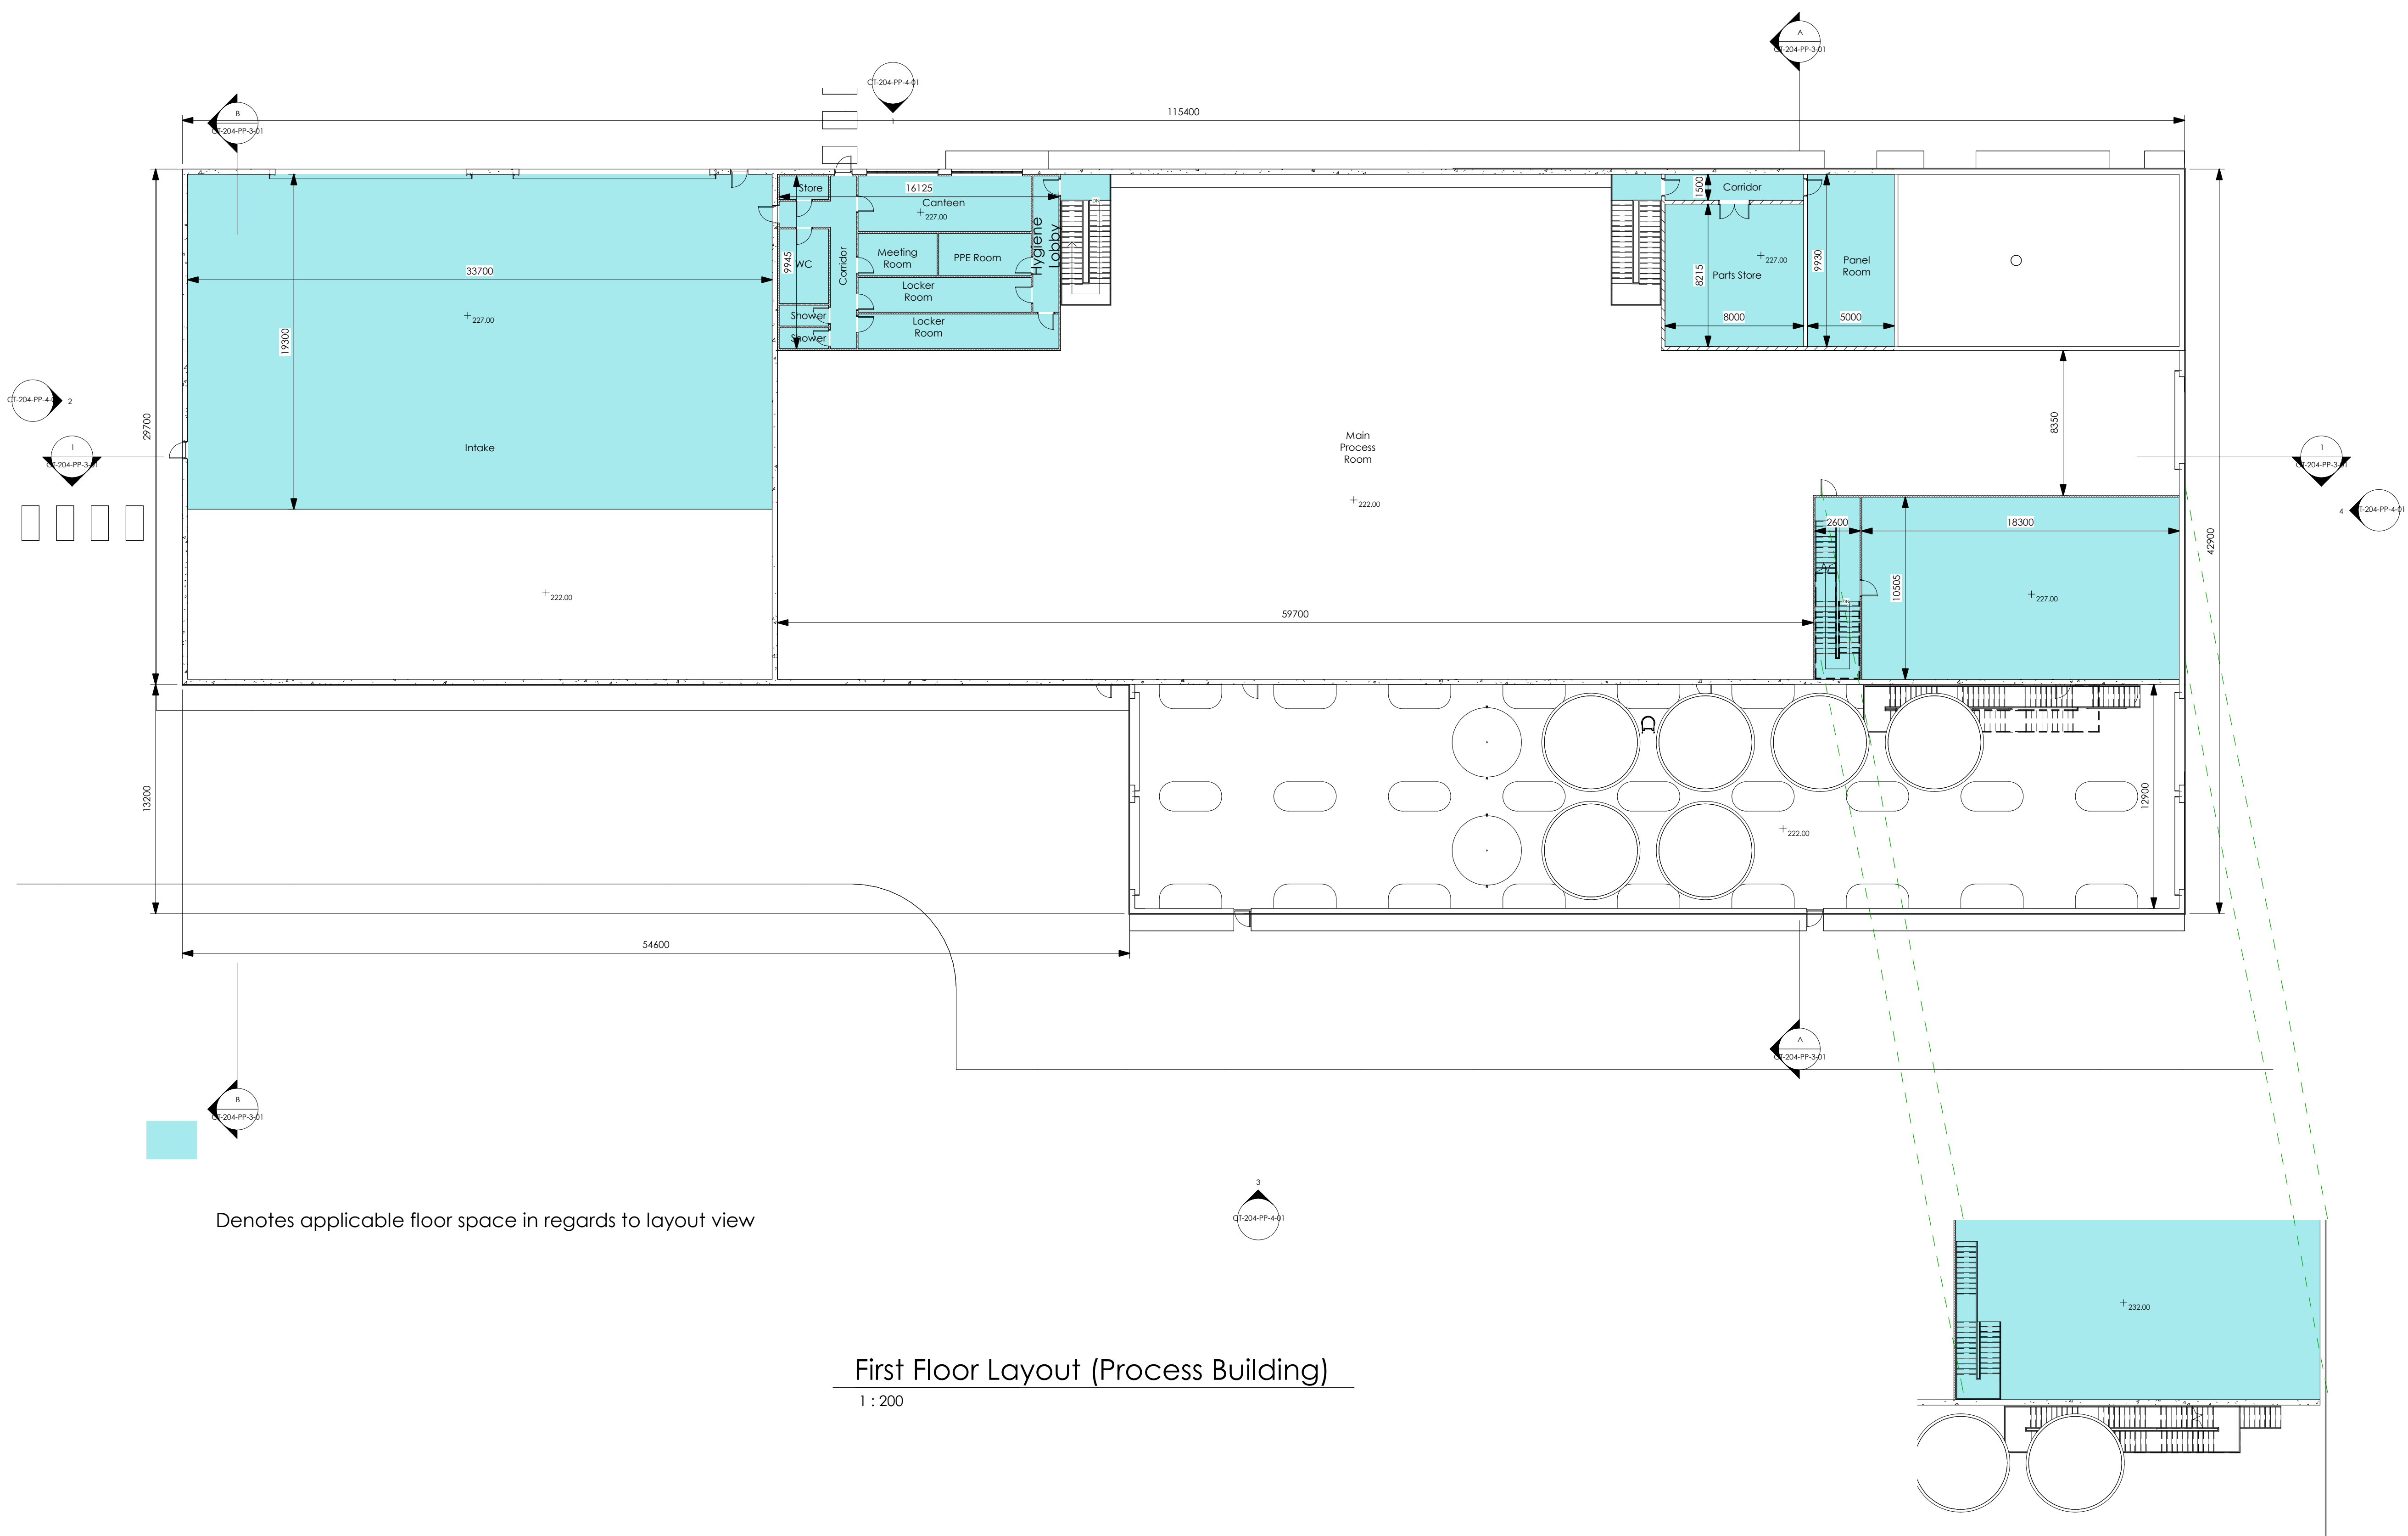

Denotes applicable floor space in regards to layout view

First Floor Layout (Process Building)
1 : 200

Second Floor Layout (Process Building)
1 : 200

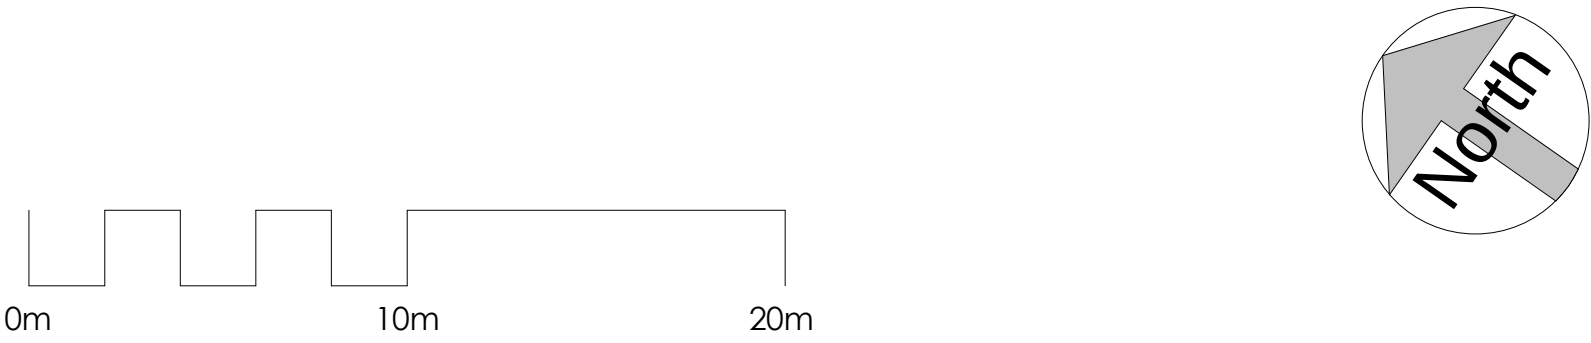

No.	Date	Revision
Revision Schedule		
Project FIE - Cheddleton		
Title First & Second Floor Layout (Process Building)		
Date	15/12/21	Drg no
Drawn	N McCullough	CT-204-PP-2-02
Scale	1 : 200	Size A1 Revision
Project Status		Planning