



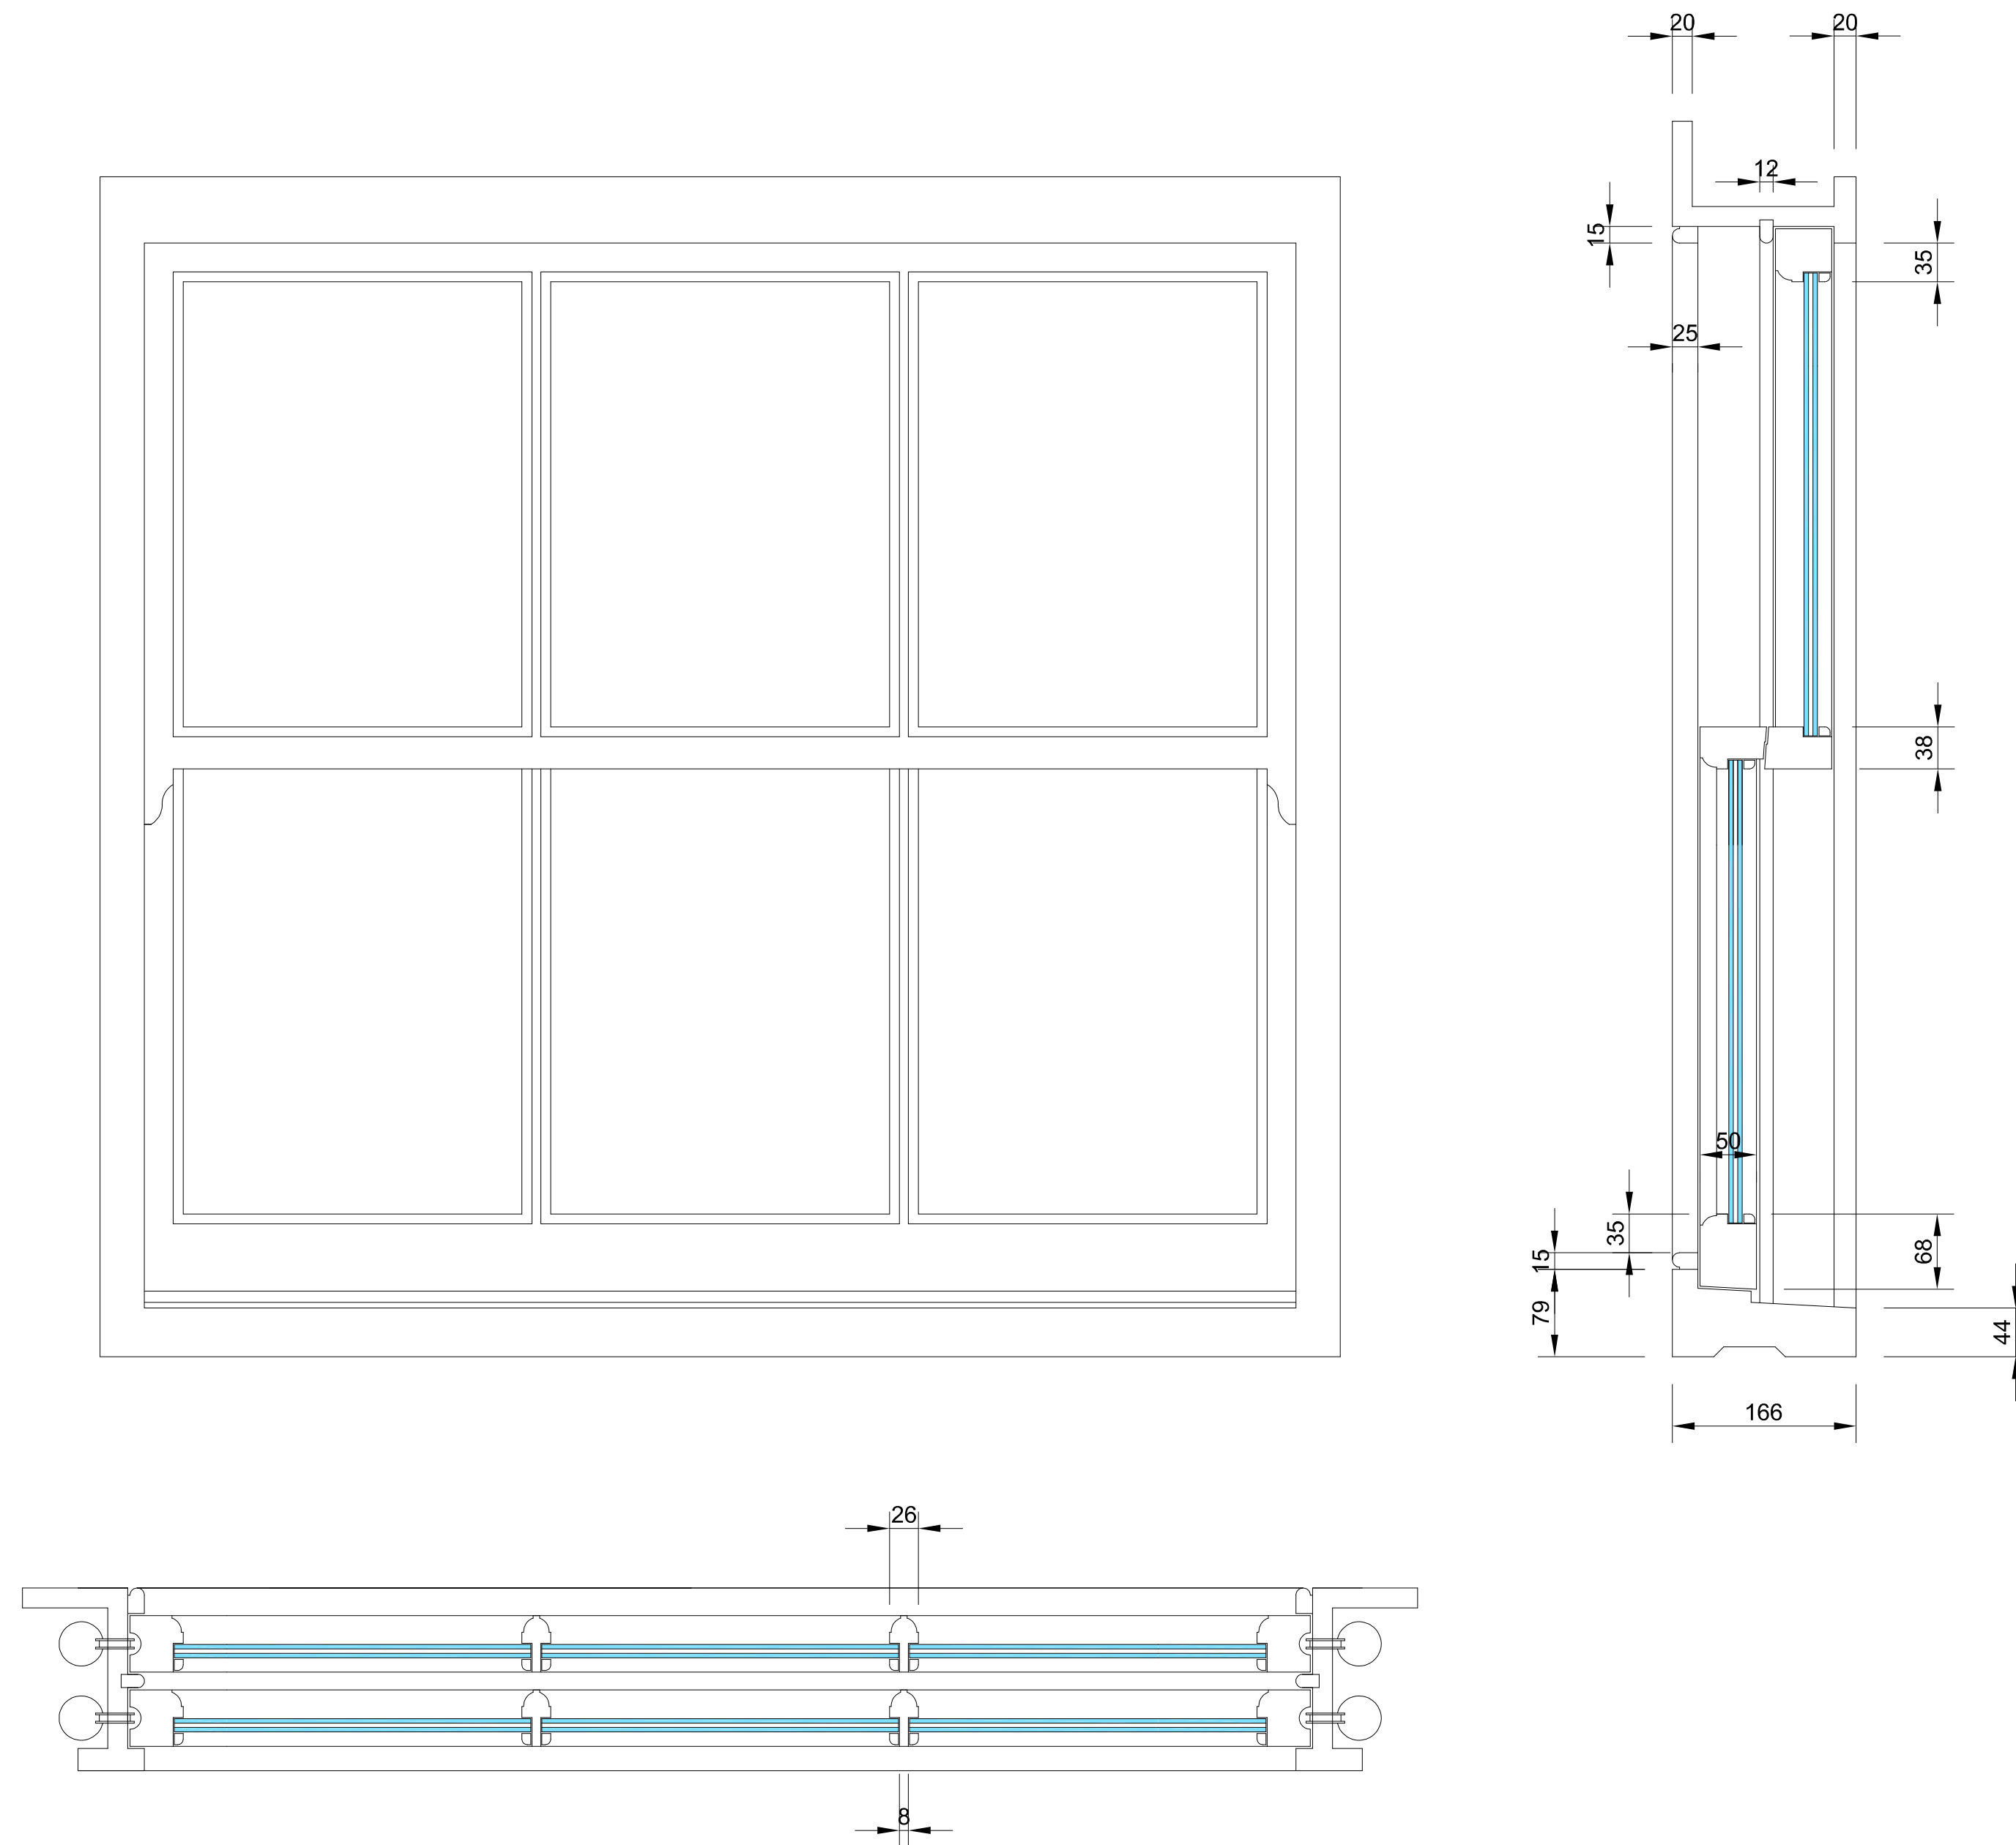

TRADIRIONAL, TIMBER, SLIDING SASH WINDOW DETAILS

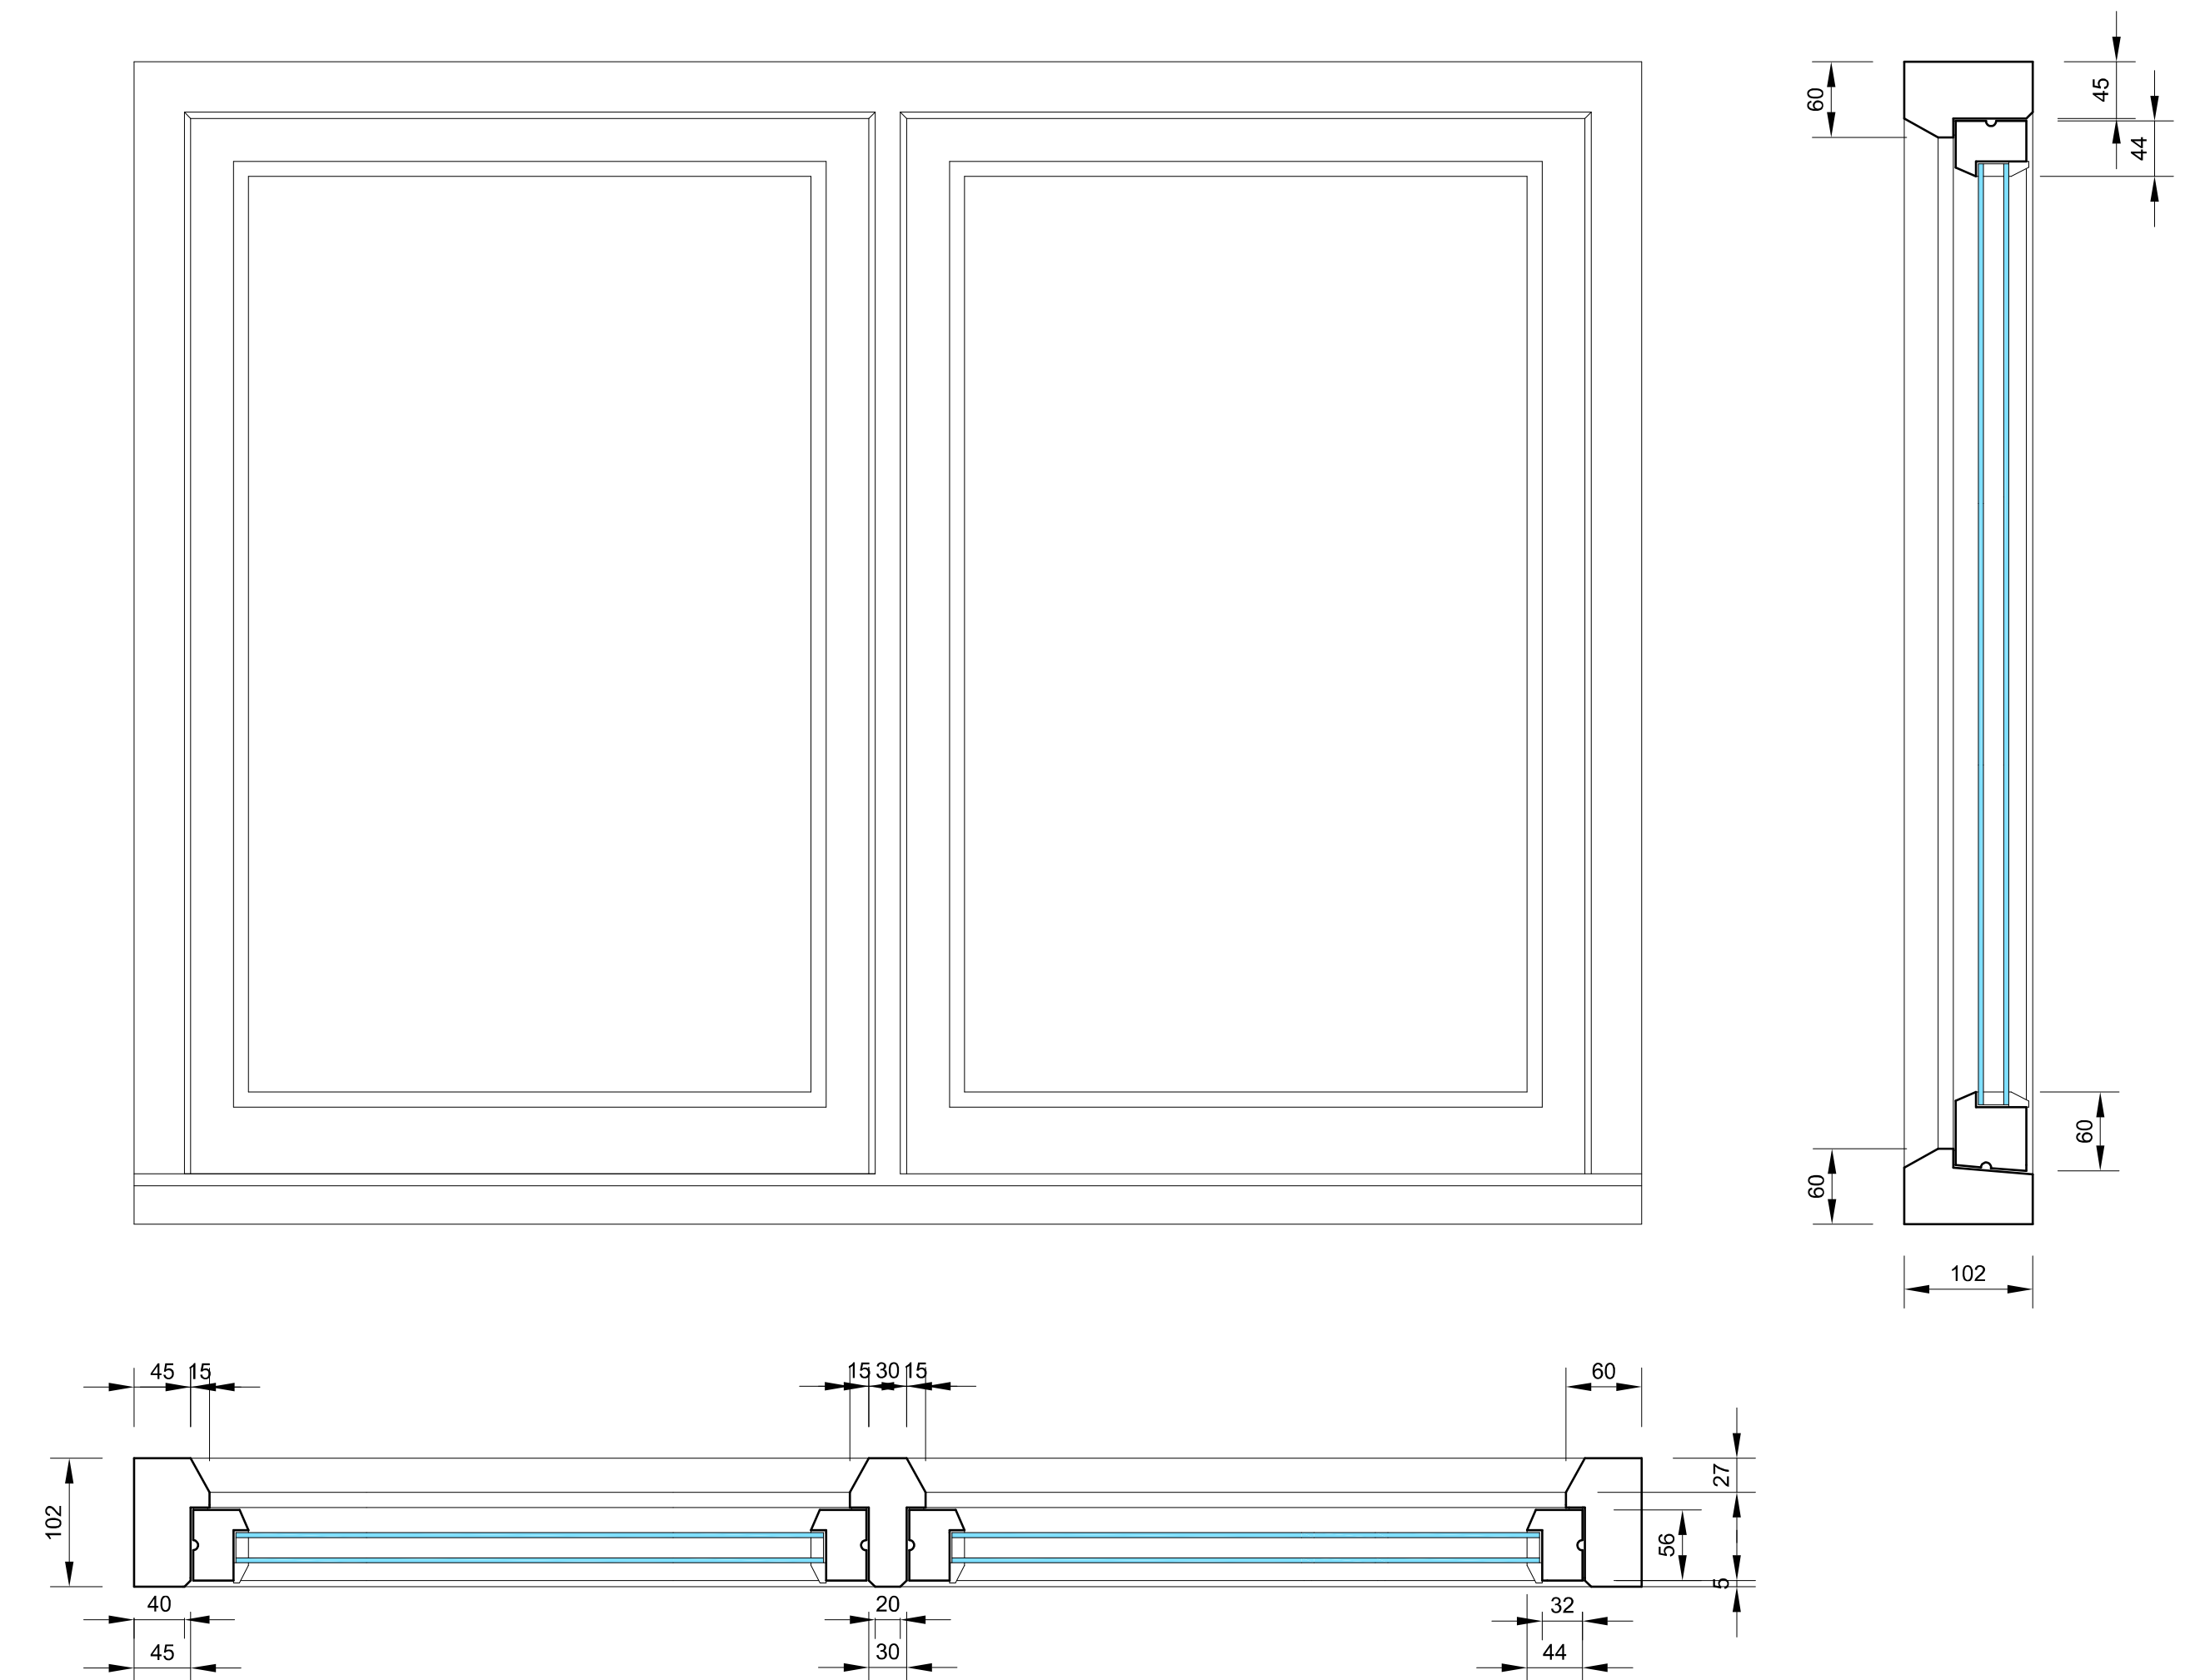

GENERAL DETAILS OF TRADITIONAL, TIMBER, FLUSH CASEMENT WINDOWS



ILETT HOUSE, SMITHY BANK, ALTON, STAFFS, ST10 4AD
TEL 01538 702164

www.nigelforrester.co.uk

Mr B Coster
The Cross
Hollington
Staffordshire
ST10 4HH

Window details

Drawing No 22/627/18
Scale 1/5 @ A1