


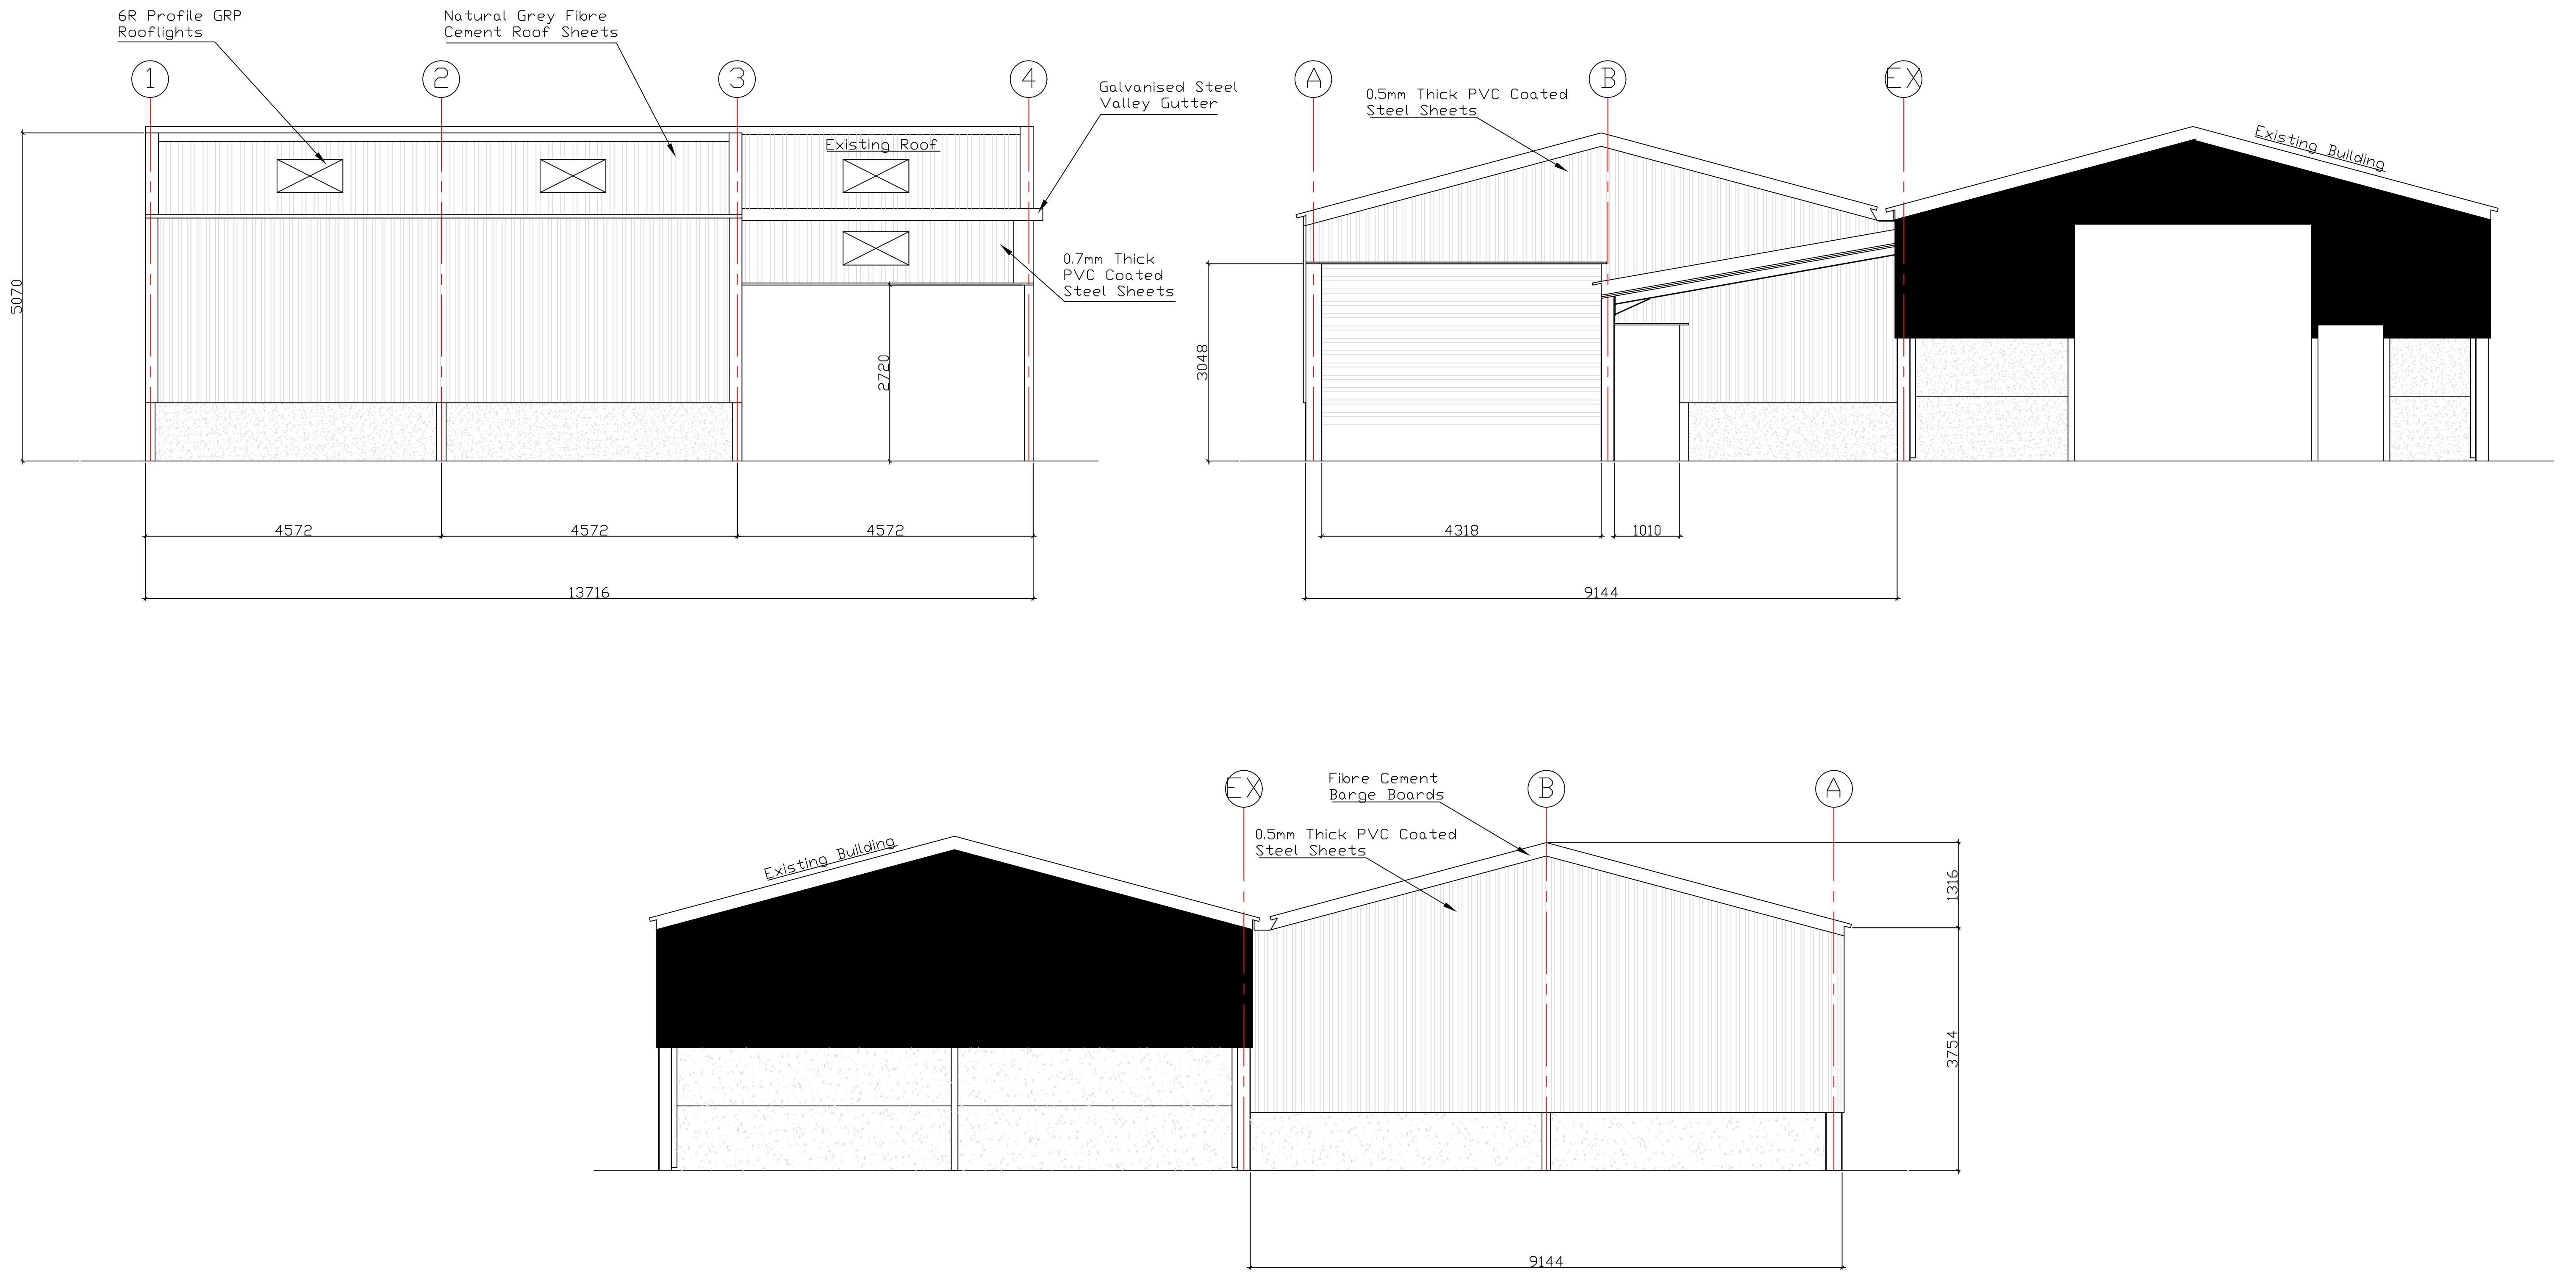

CLIENT: Stuart Higgins ADDRESS: The Oaklands Dam Lane Biddulph Moor Stoke on Trent ST8 7LB			
PROPOSED:	Agricultural Building		
SIZE:	9144m x 9144m + 9144m x 4572m Lean-To		
DRAWN BY:	A Roberts		
SCALE:	1:50	DWG NO:	BR-5357
REV:	REV-1	DATE:	16/02/2022
..\\..\\Pictures\\logo.png			