



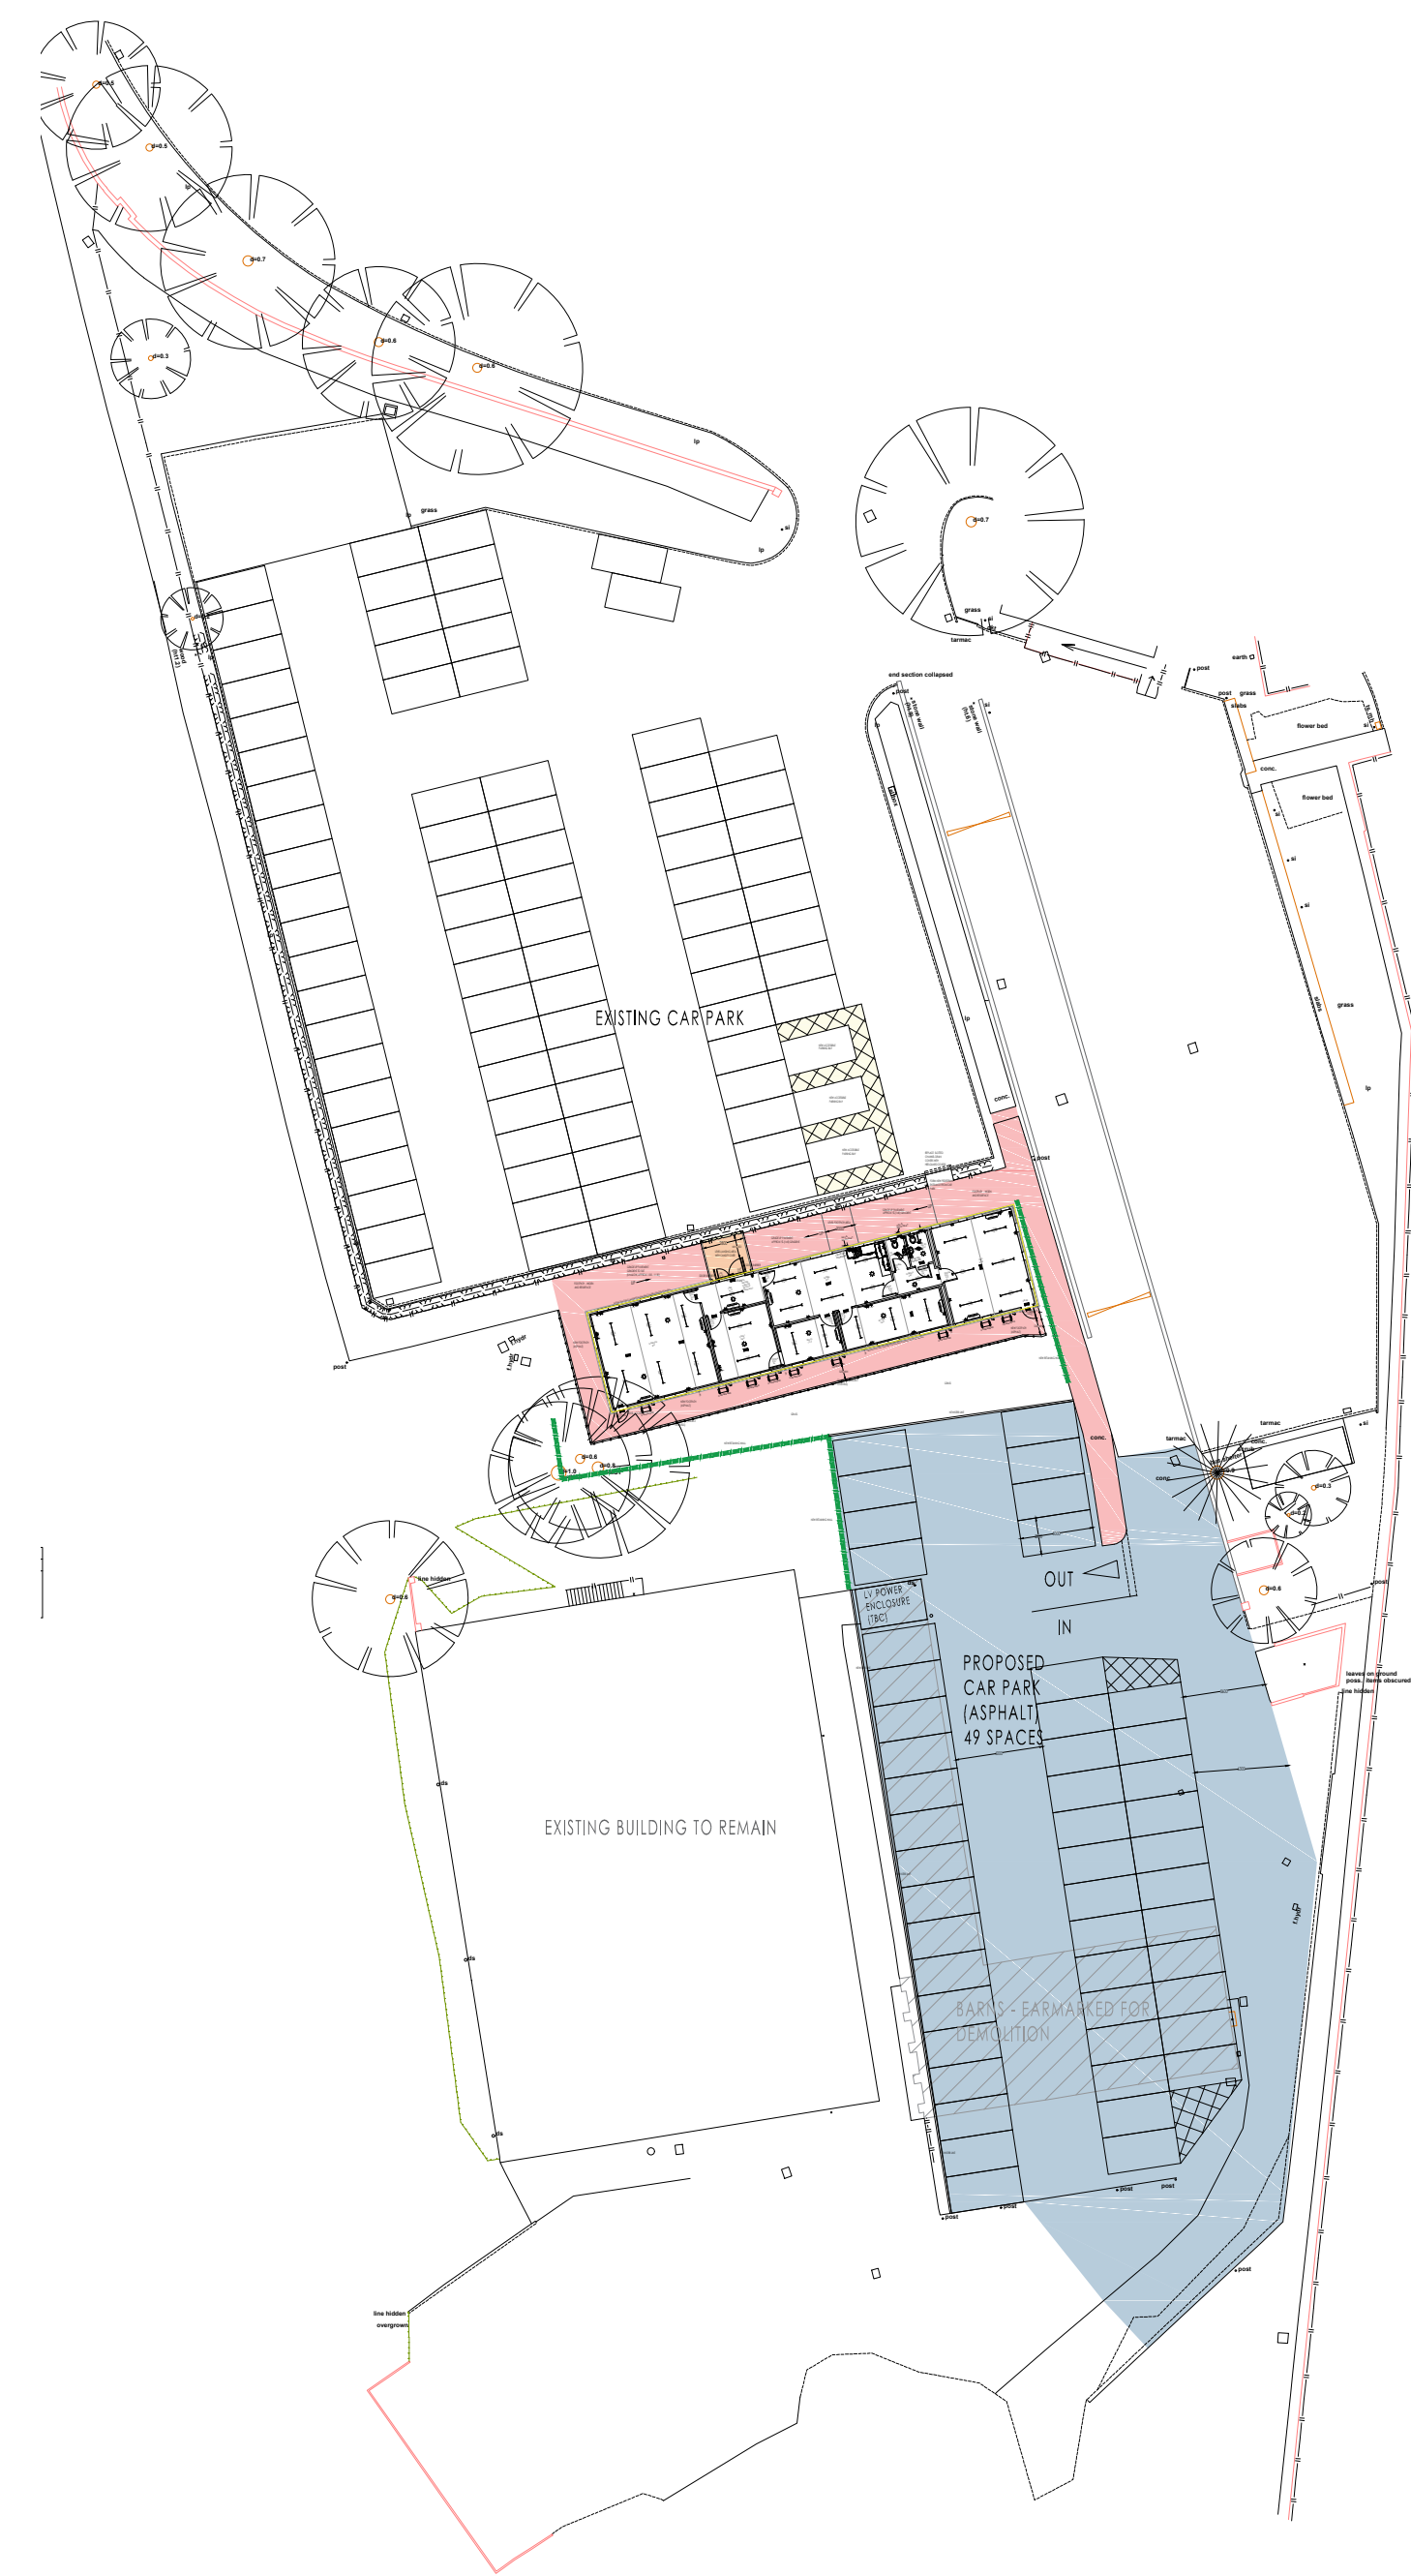

PROPOSED SITE LAYOUT PLAN
SCALE 1:500 @ A1

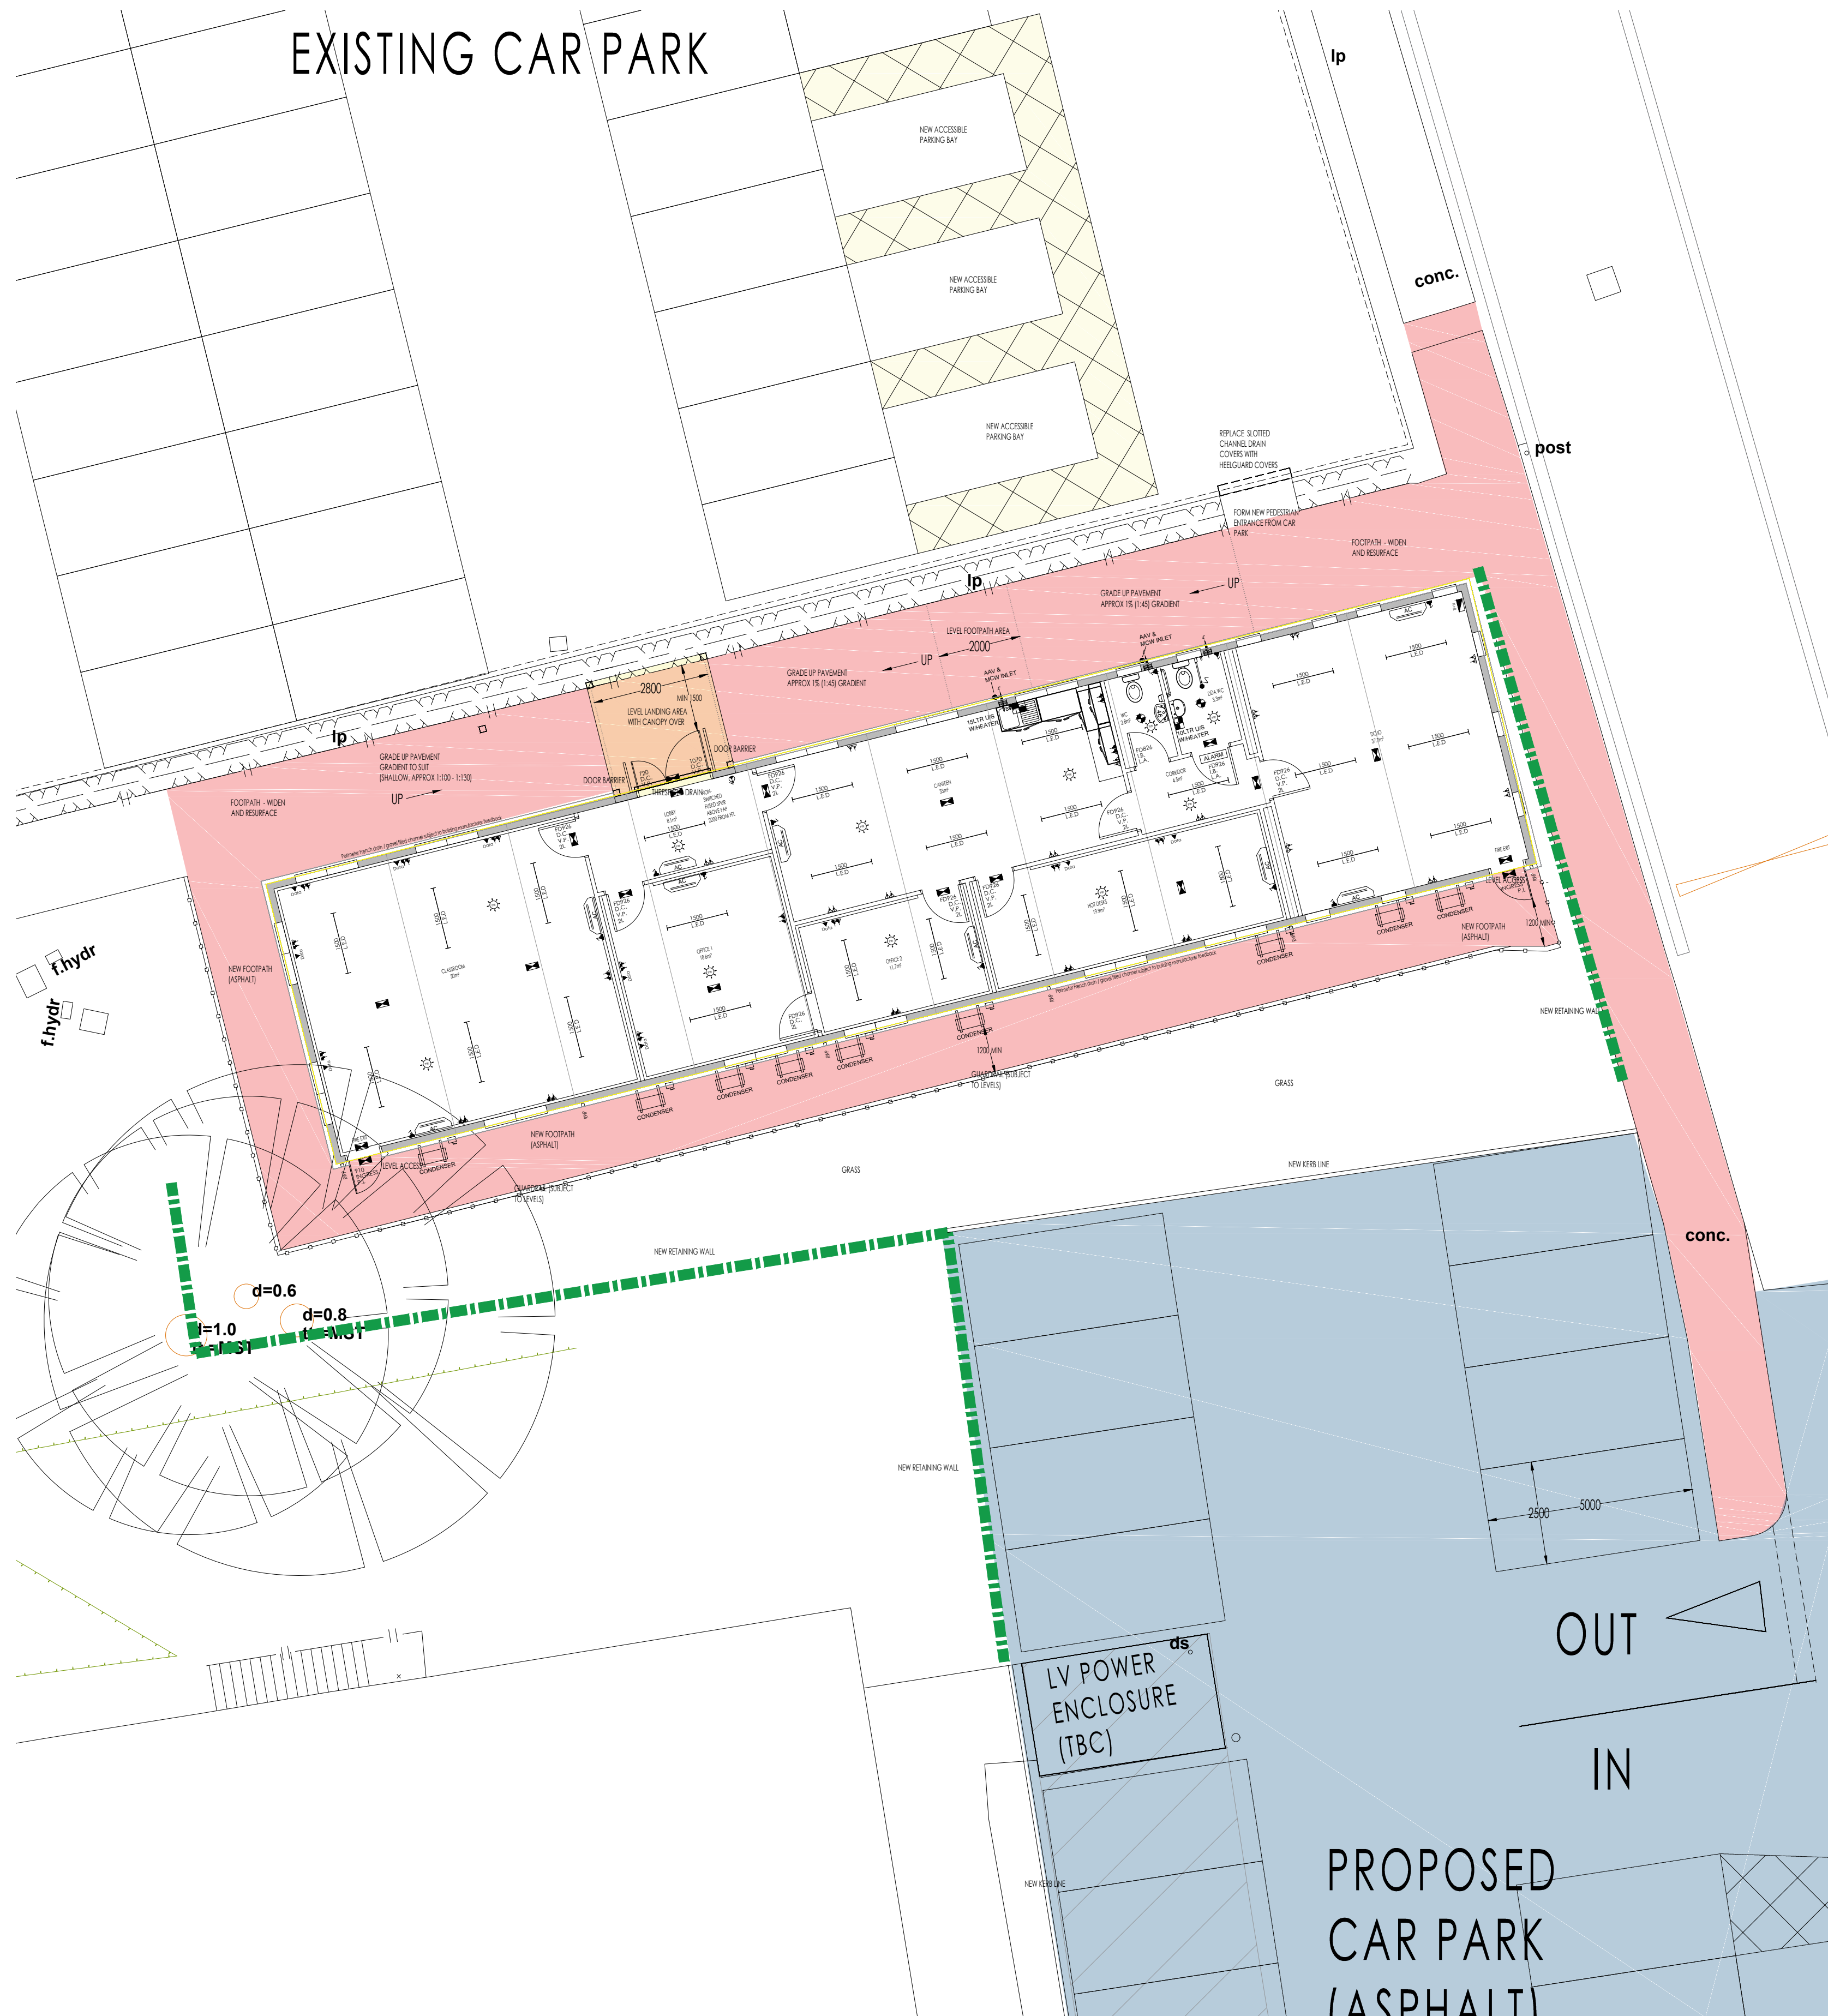

PROPOSED ETU LAYOUT PLAN
SCALE 1:100@A1

Notes:

1. This Drawing & Design are copyright and may not be reproduced without the written consent of The J.Y.M. Partnership.
2. Use Figured Dimensions.
3. The CONTRACTOR is to check and verify all Figured Dimensions, Site & Drainage Levels prior to commencement of work and notify The J.Y.M. Partnership of any discrepancies.
4. The Contractor is to check the drawing against all other relevant drawings, specifications and/or bills of quantities as issued.
5. IF IN DOUBT - ASK!

Key:

- Proposed vehicle area to resurface
- Proposed footpath area to create / resurface

B. 15.2.22 Sheet size amended. Layout scaled

A 7.2.22 Position of building adjusted to widen pathway. Door canopy added. Accessible parking relocated to suit site levels. Retaining wall position amended.

Rev	Date	Revision
-----	------	----------

JYM
partnership

Oak House 28 scepthe Way
Bamber Bridge Preston PR5 8AY
Tel : 01772 323666
Fax : 01772 338611
Email : jym@jympartnership.co.uk
www.jympartnership.co.uk

project:
HMP WERRINGTON
EXTERNAL TRAINING
UNIT & CAR PARK

client:
AMEY

drawing title:
PROPOSED LAYOUT

scale:
As shown

drawn: MK checked: SPB

date:
Jan 2022

project no. 2002/52/04	drg. no. P008	rev. B
---------------------------	------------------	-----------