


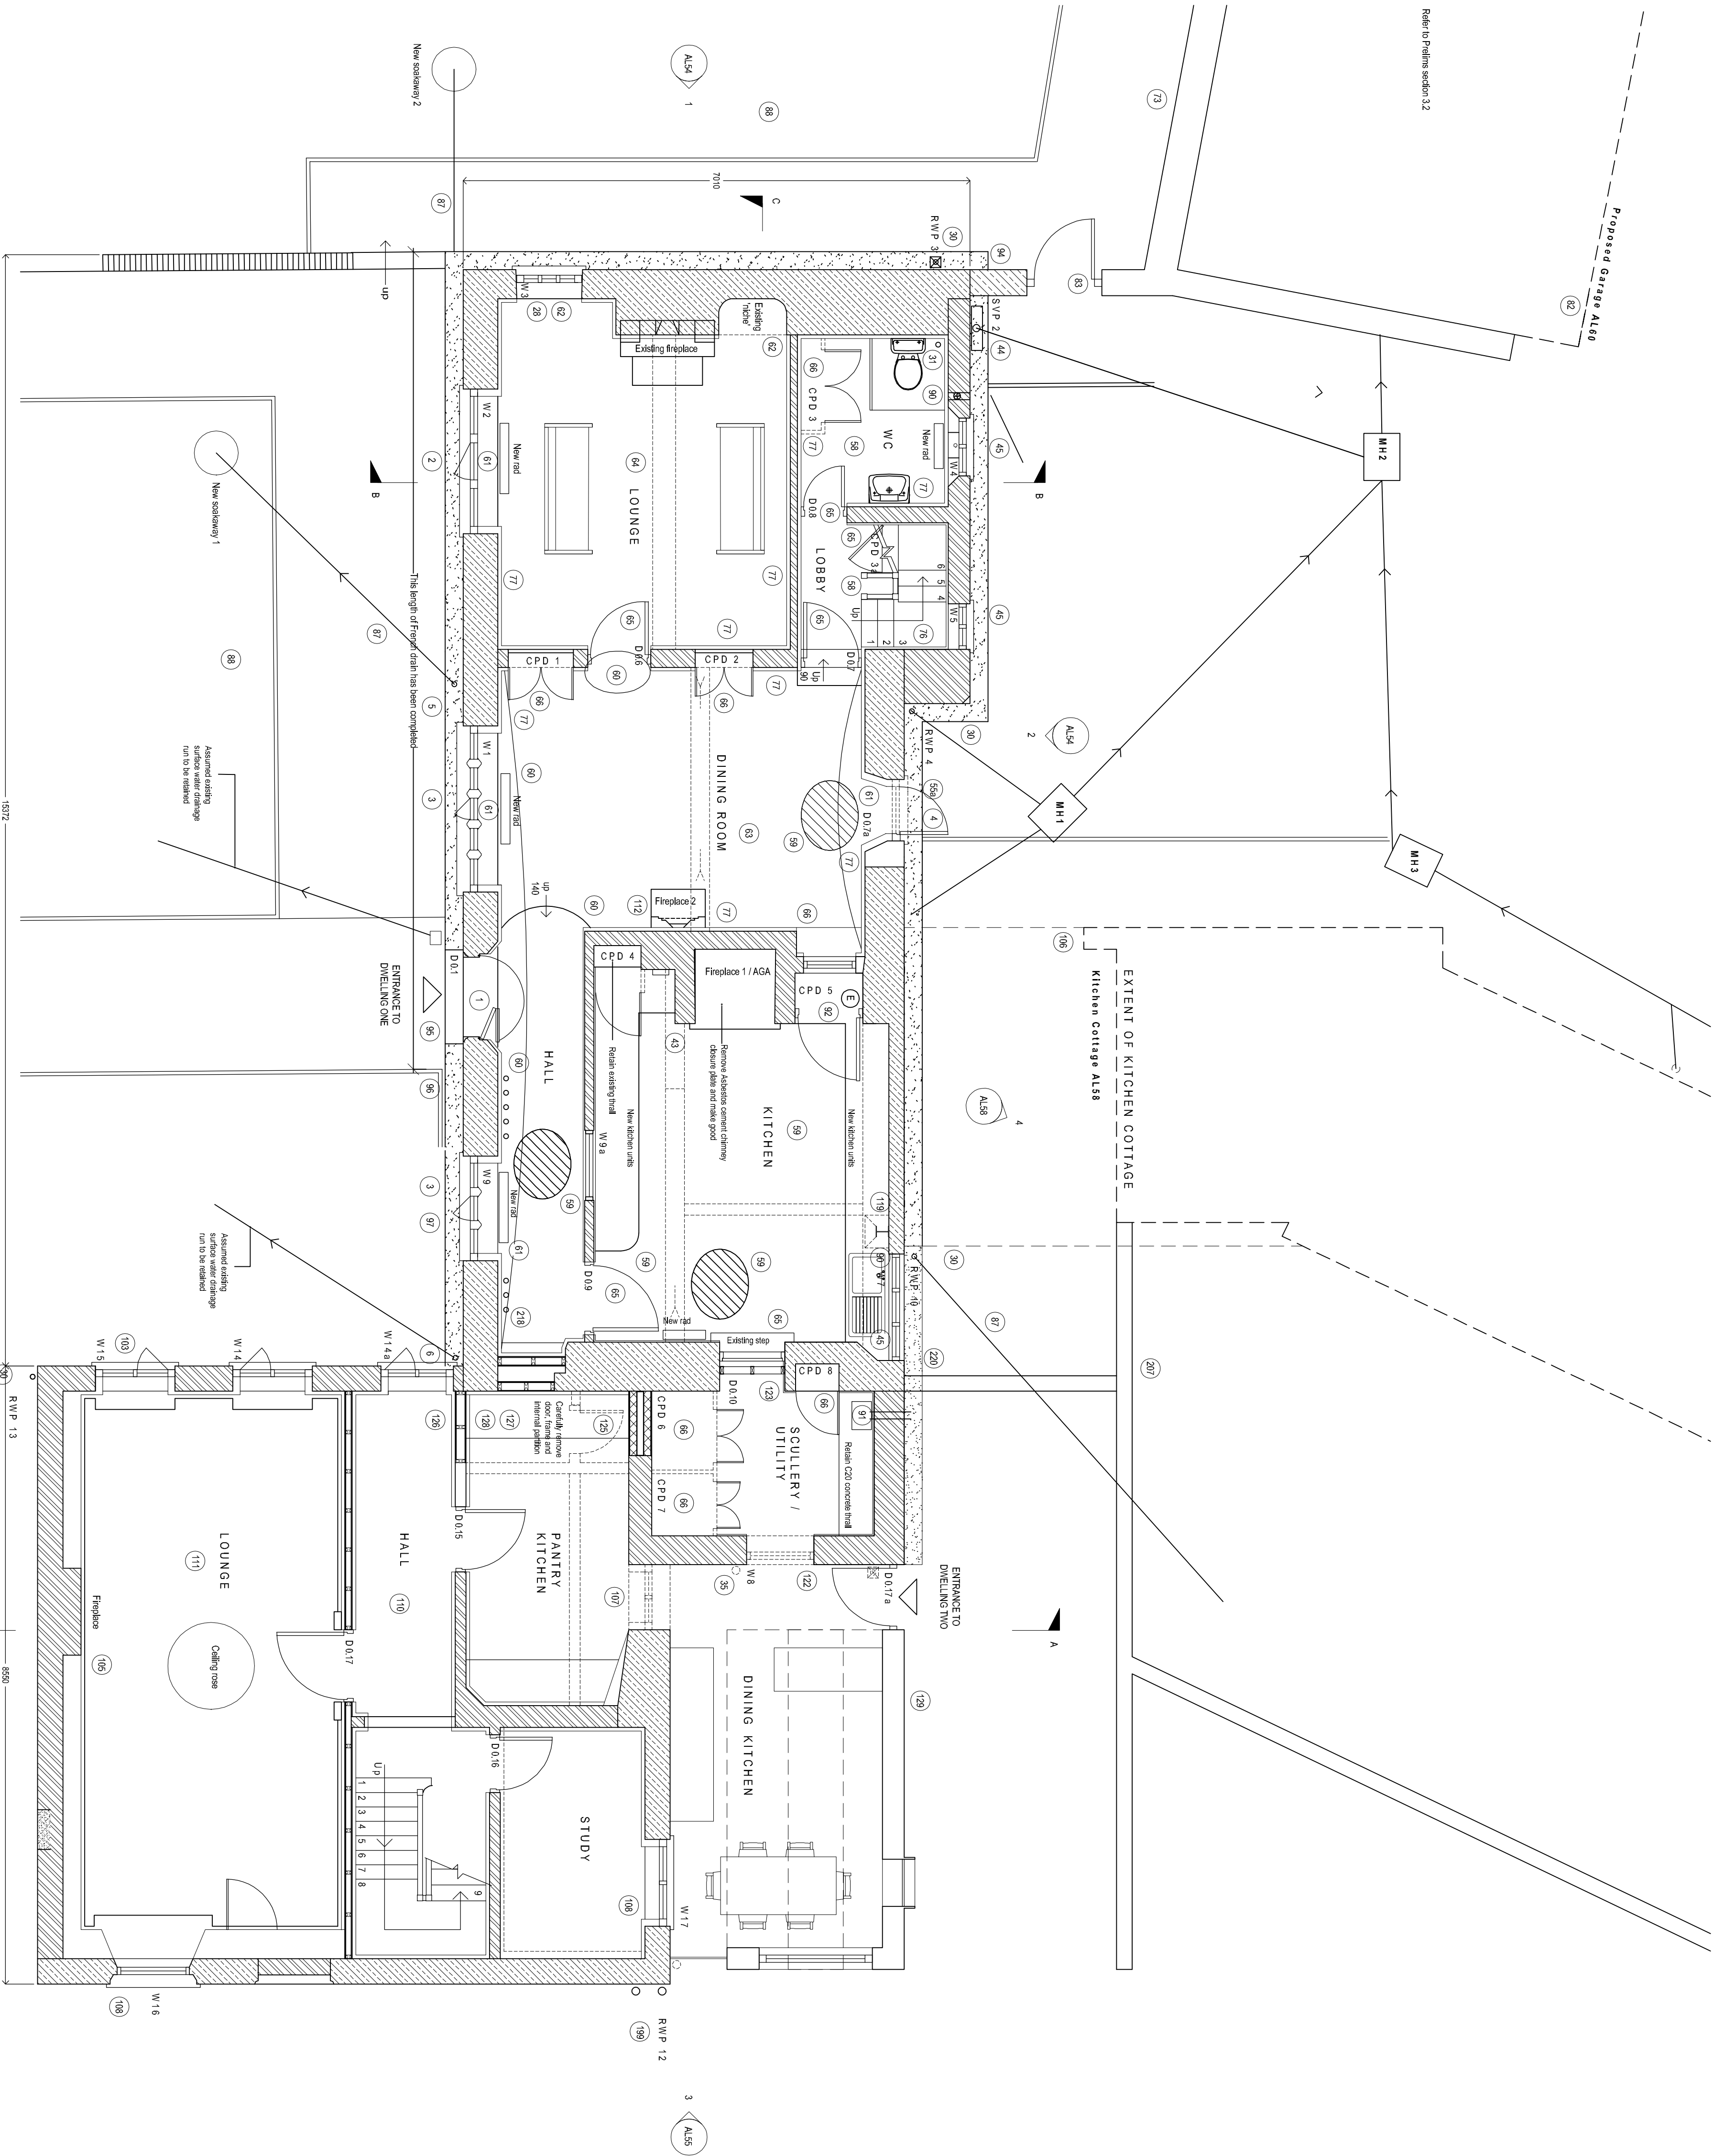

Note:
Allow for all new external drainage system to Public Sewer System.
External ground levels adjacent to building to be lowered by approx. 150mm and a new French drain drainage system installed as architects detail.
Chimney's to be removed, make fireplaces serviceable.

- Existing Plans - Hatch Key
- Stone
 - Blockwork
 - Infilled Opening
 - Proposed

Rev	Date	By	Description
A	04.01.22	KJH	Scope updated

Status	Proposed Development		
