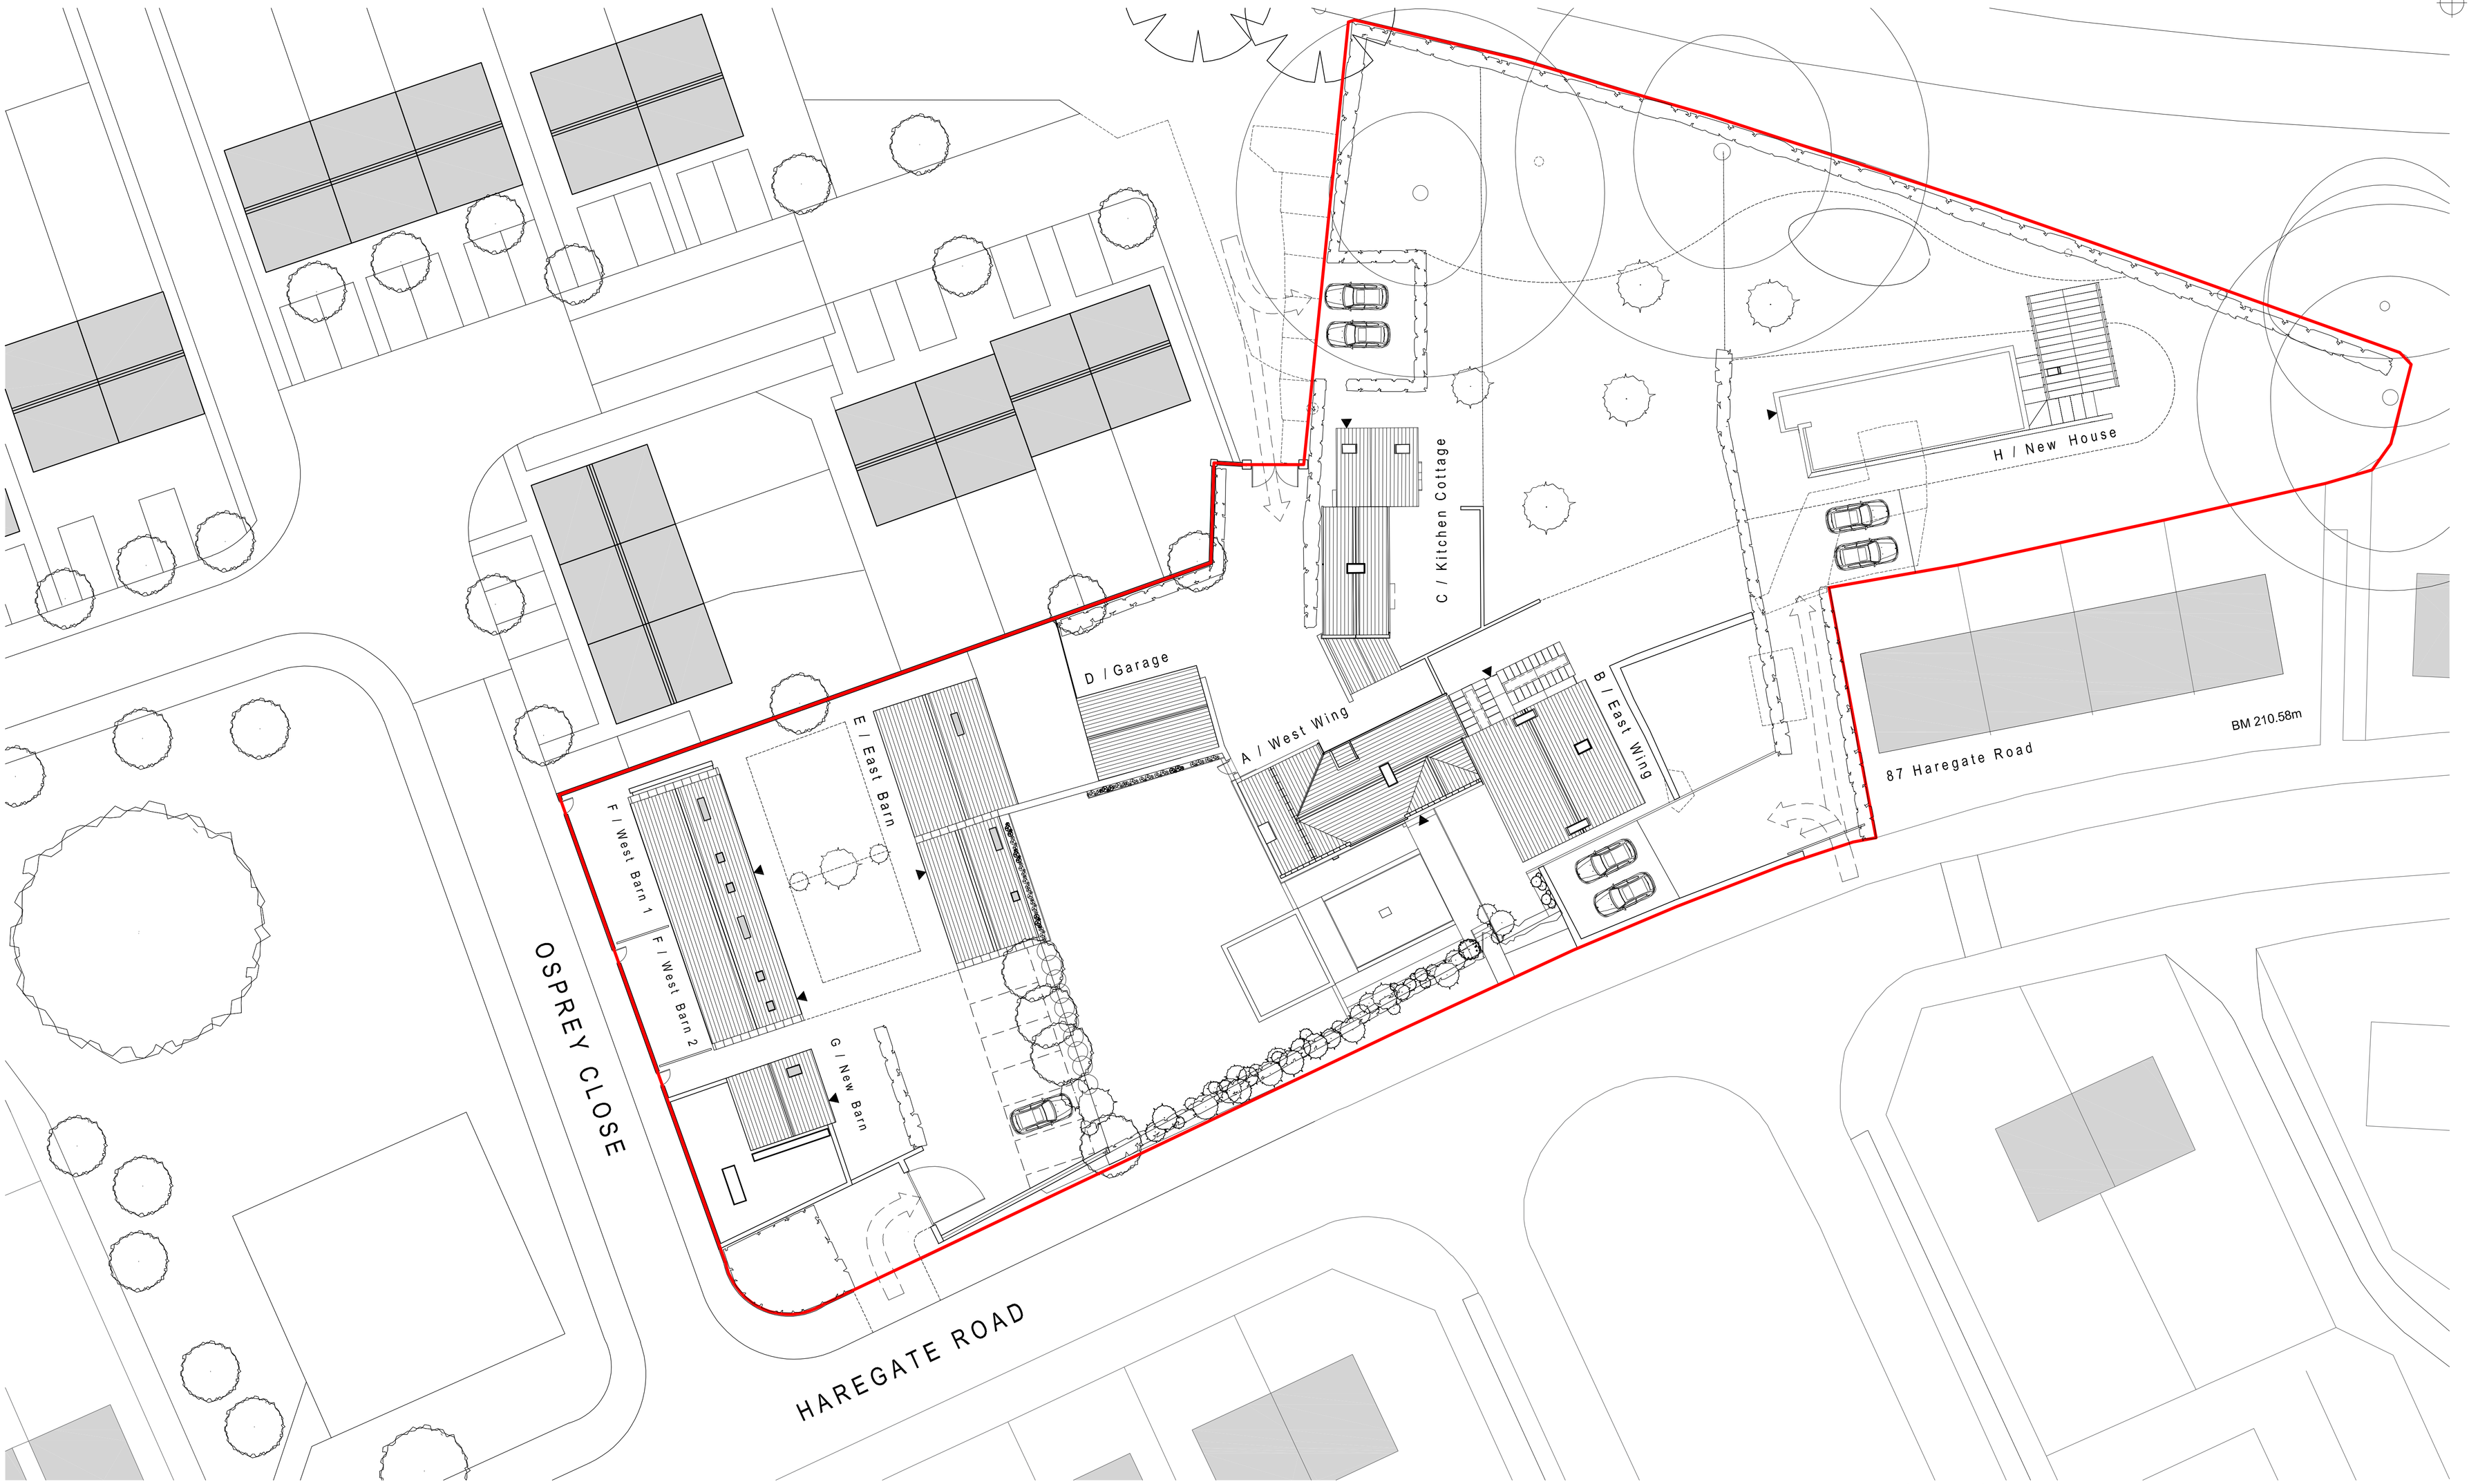


0m 20m 40m

Rev	Date	Drawn	Description
E	22/09/21	KJH	Amendments to suit layout alterations
D	21/09/21	KJH	Amendments to suit layout alterations
C	17/11/20	SJ	Amendments to suit site conditions
B	30/10/20	ED	Amendments following client feedback
A	28/10/20	ED	Amendments following discussion with planning consultant

ctd architects

Clerk Bank House
Clerk Bank
LEEK
Staffordshire
ST13 5HE

t : 01538 373477 e : info@ctdarchitects.co.uk
f : 01538 386503 w : www.ctdarchitects.co.uk

ctd architects © 2021
- This drawing is copyright.
- All dimensions to be checked on site before proceeding.
- Contractor must notify the architect of any discrepancies before proceeding.
- Contractor to check/adjust dimensions of new work to suit existing conditions. Do not assume existing structure or details are plumb, square or level.
- All drawings to be read in conjunction with all other consultants drawings and specs.

Client
StoneOak Holdings Ltd.

Project
Proposed Development
Haregate Hall, Leek

Title
Indicative Site Layout 'as proposed'

Scale	Size	Drawn	Check	Date
1 : 200	A1	KJH		21/09/21

Status
PRELIMINARY

Job No.	Drawing No.	Rev.
2051	AL03	E