



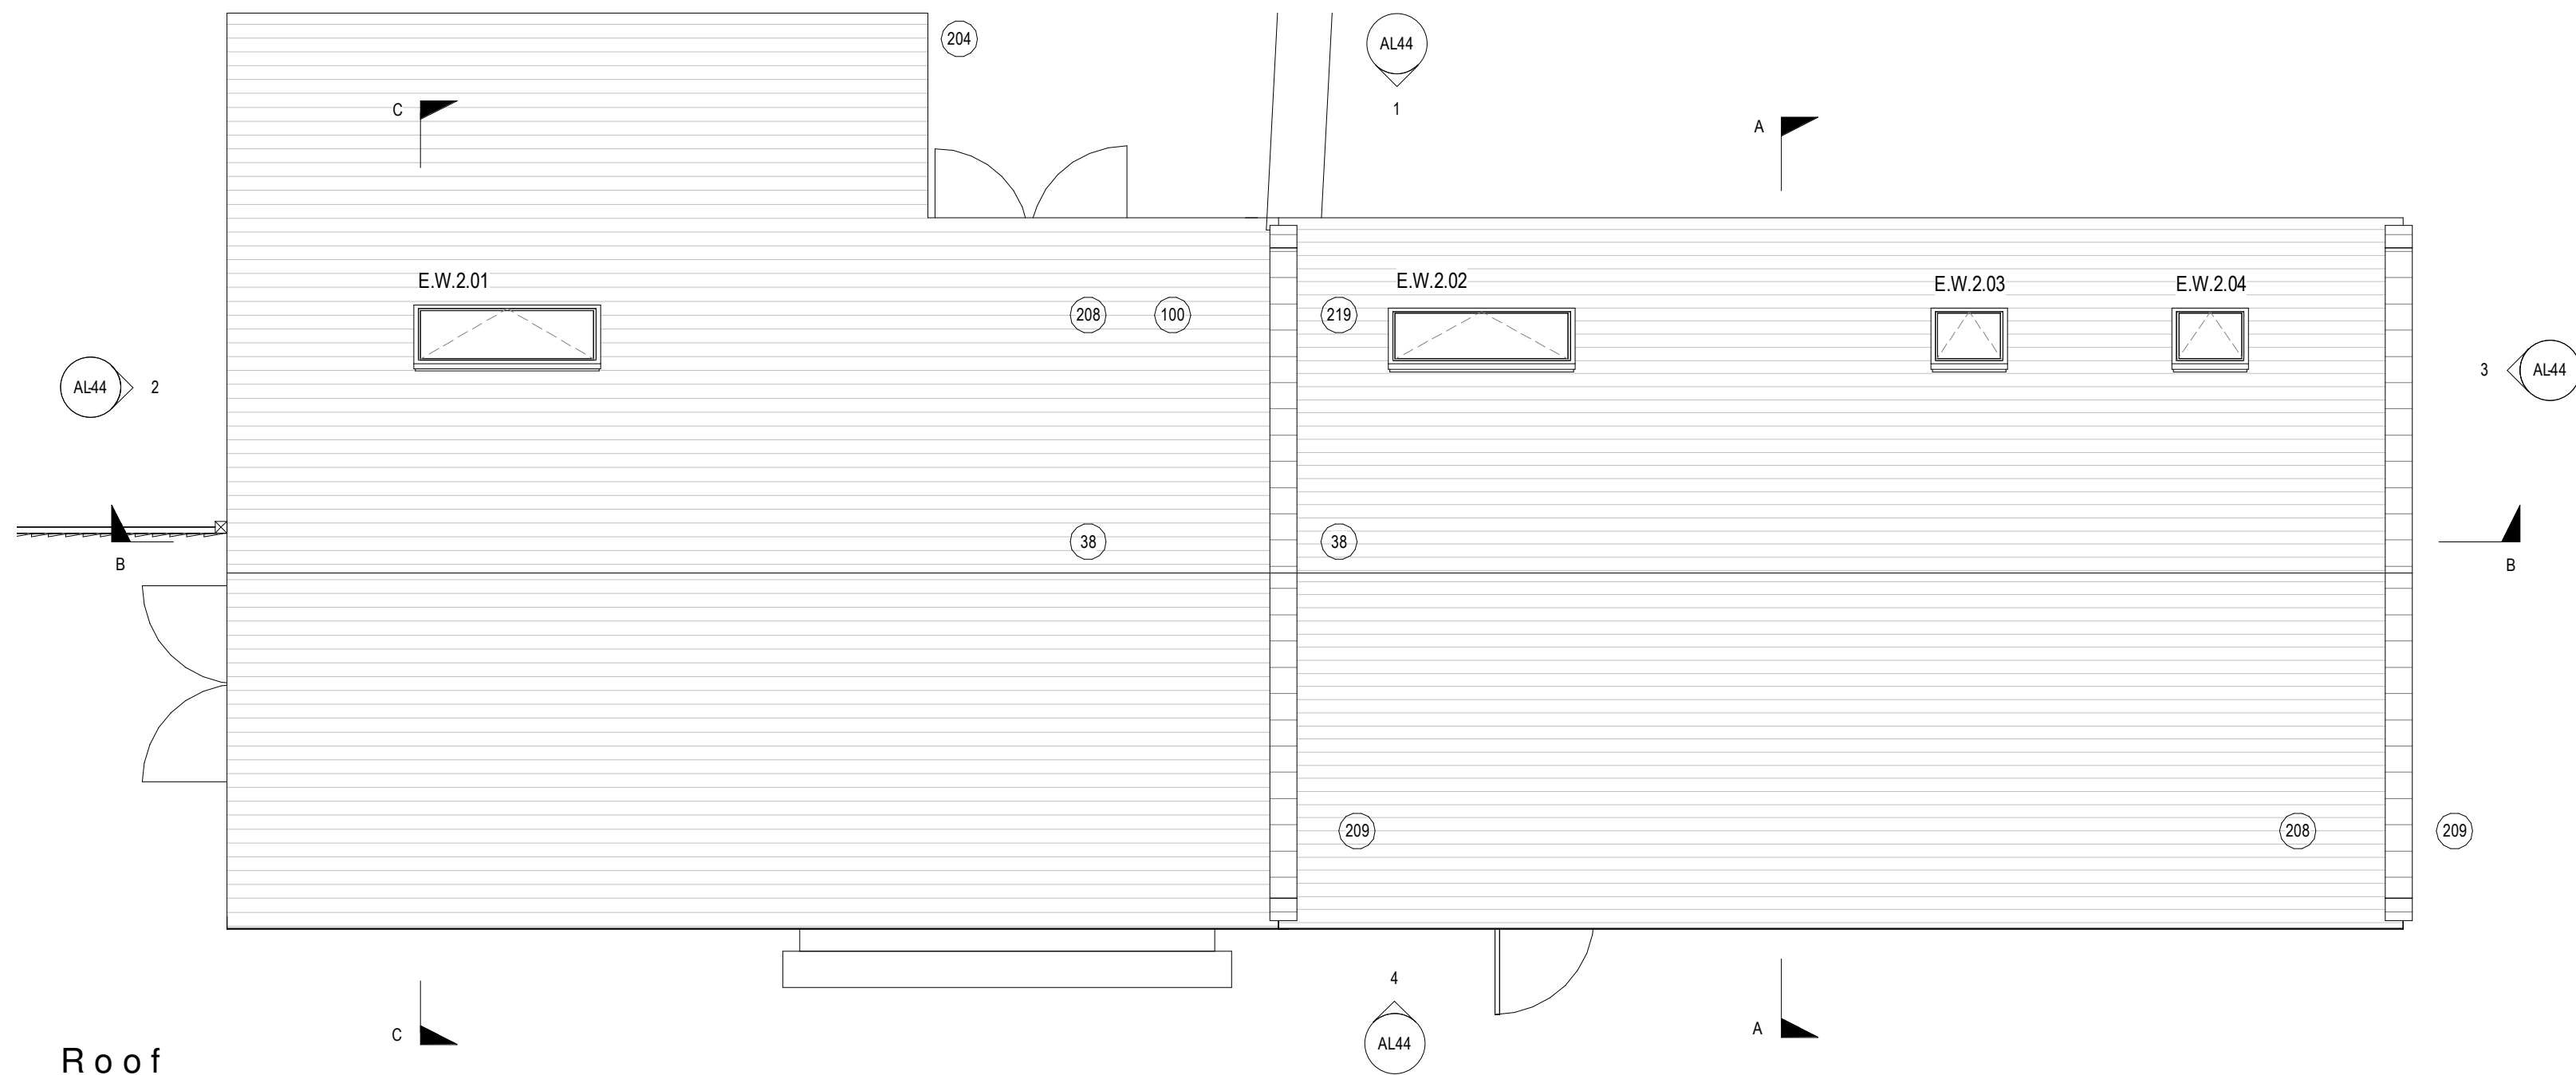

Roof

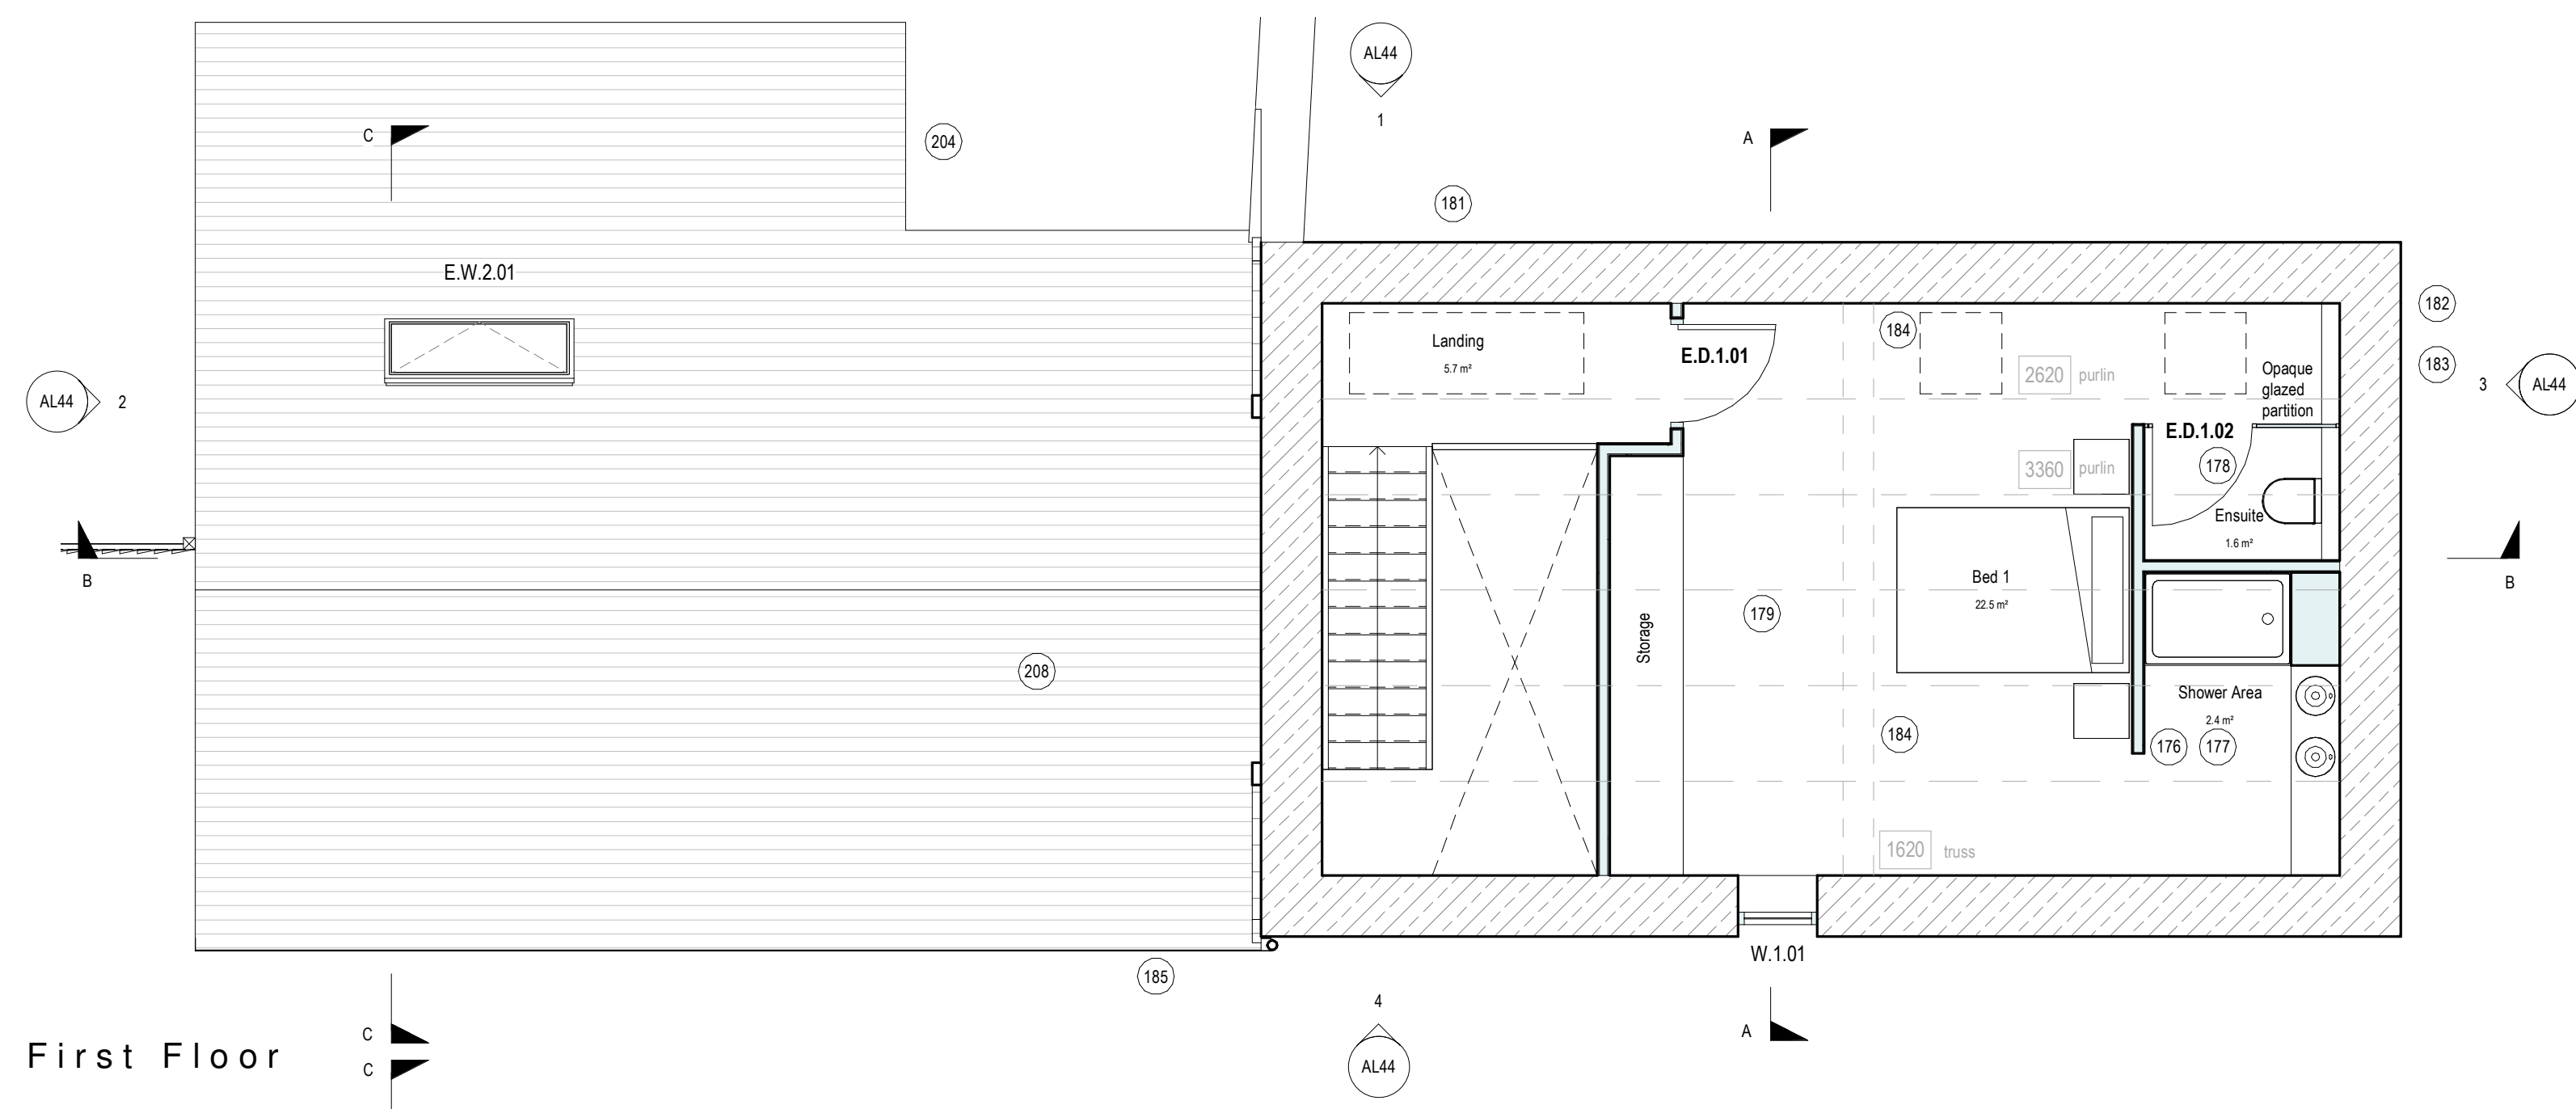

First Floor

Propose

architects | historic building advisors | project managers | landscape & urban designers