




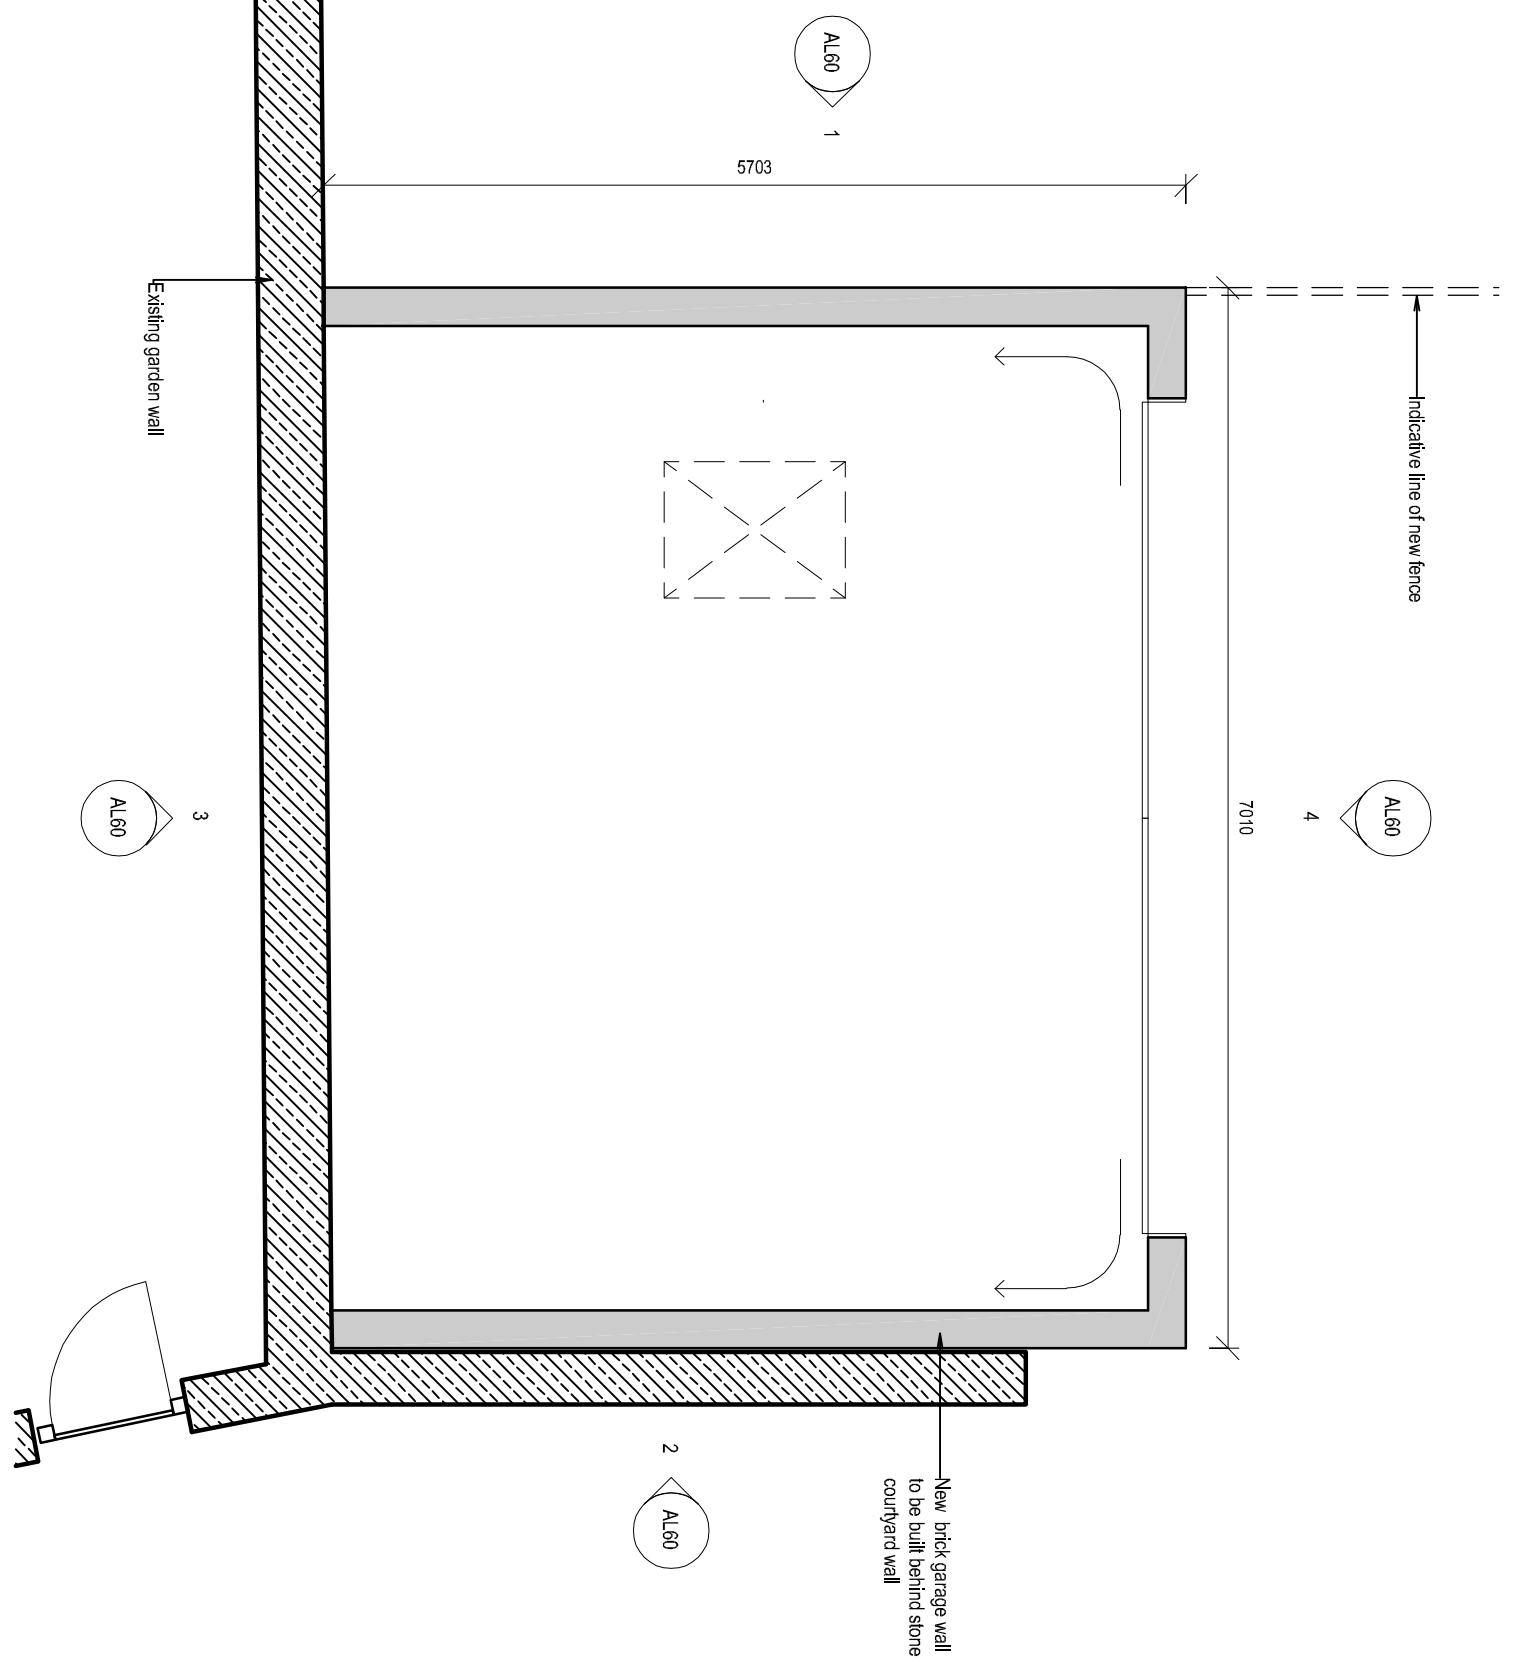


Ground Floor Plan - Garage Space

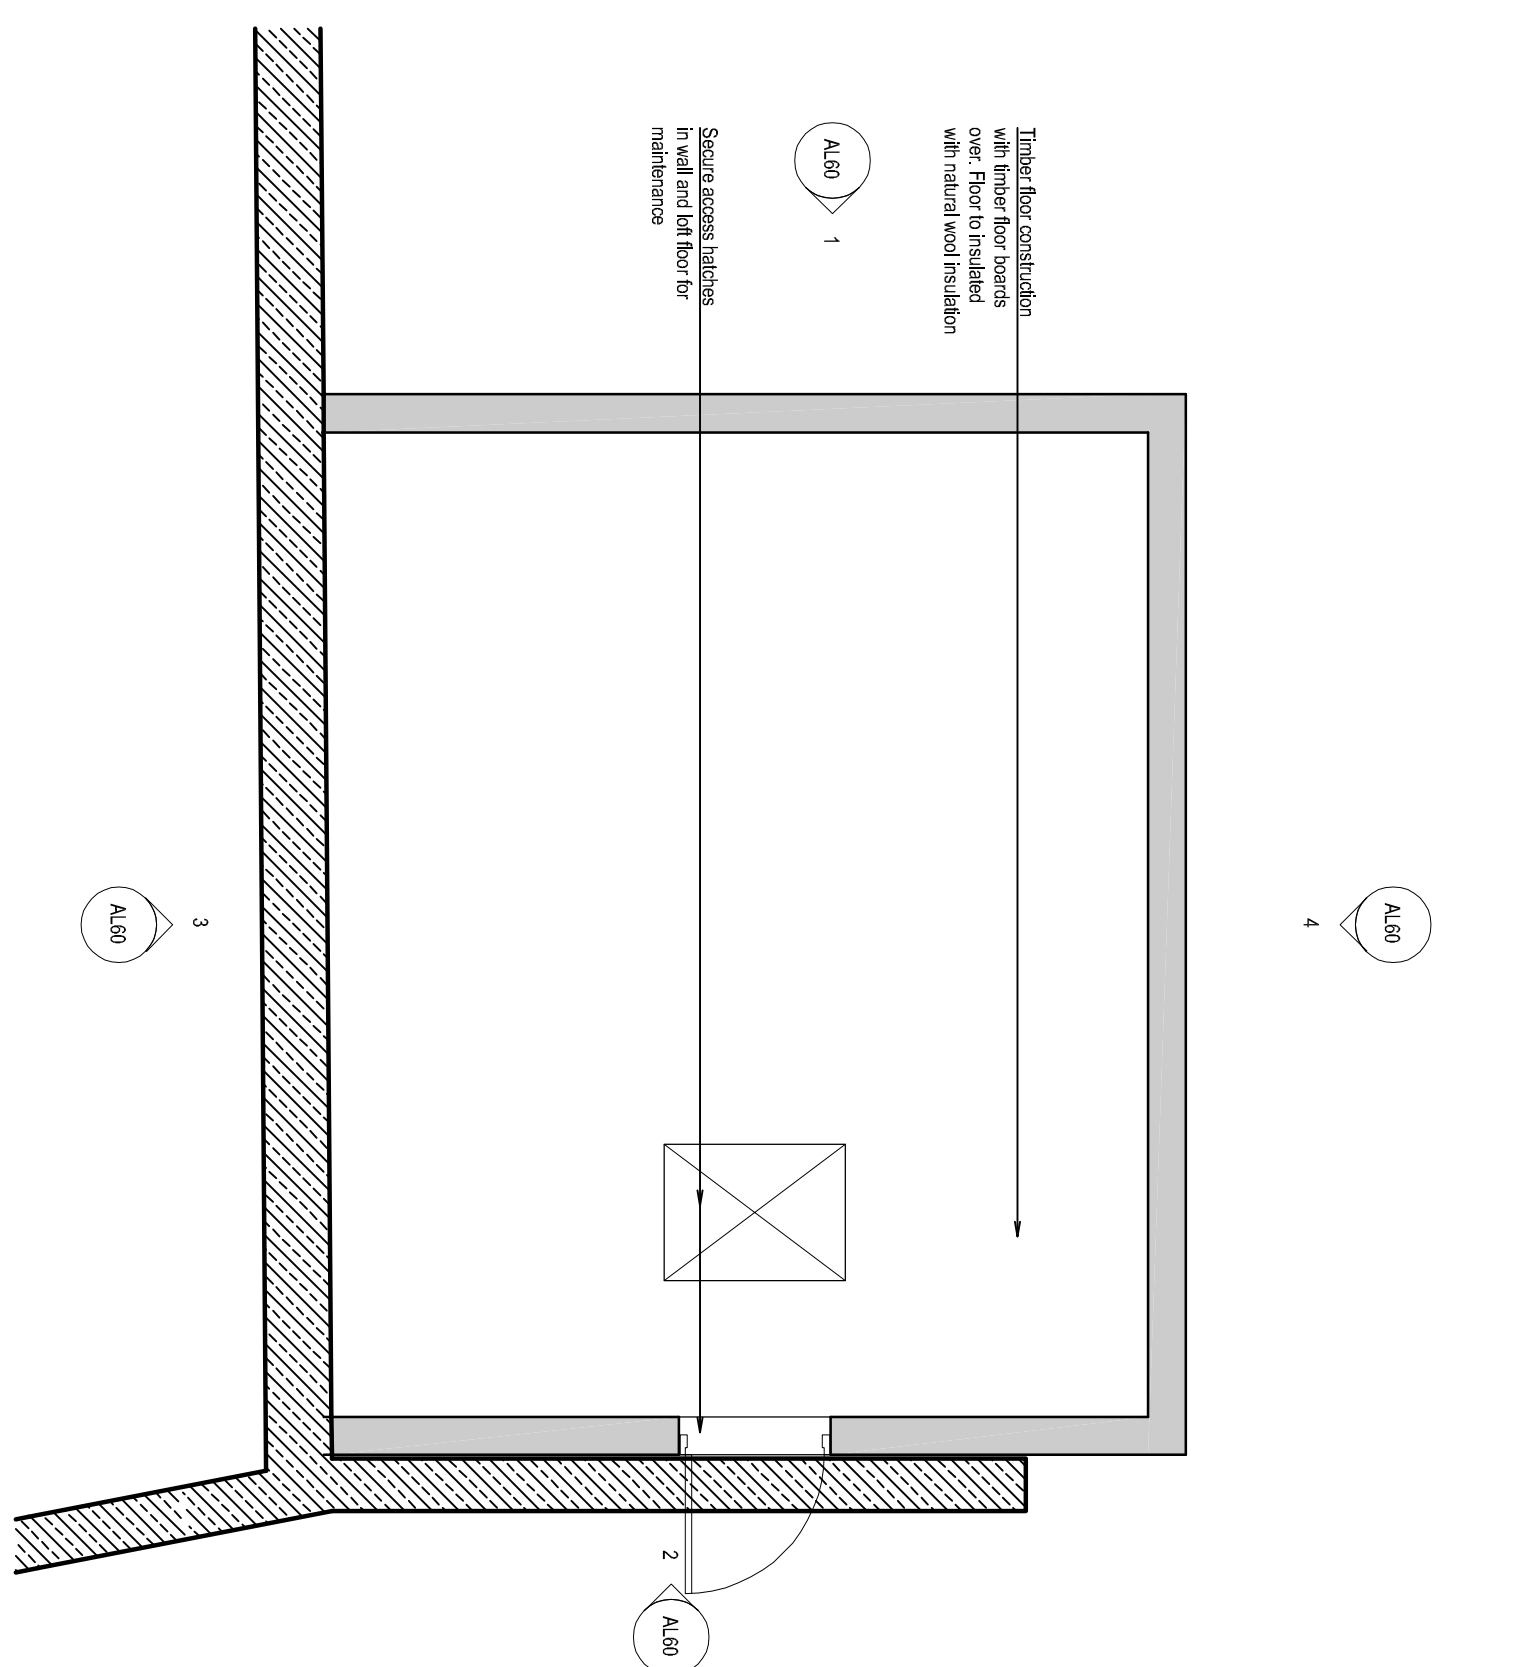


First Floor Plan - Bat Loft

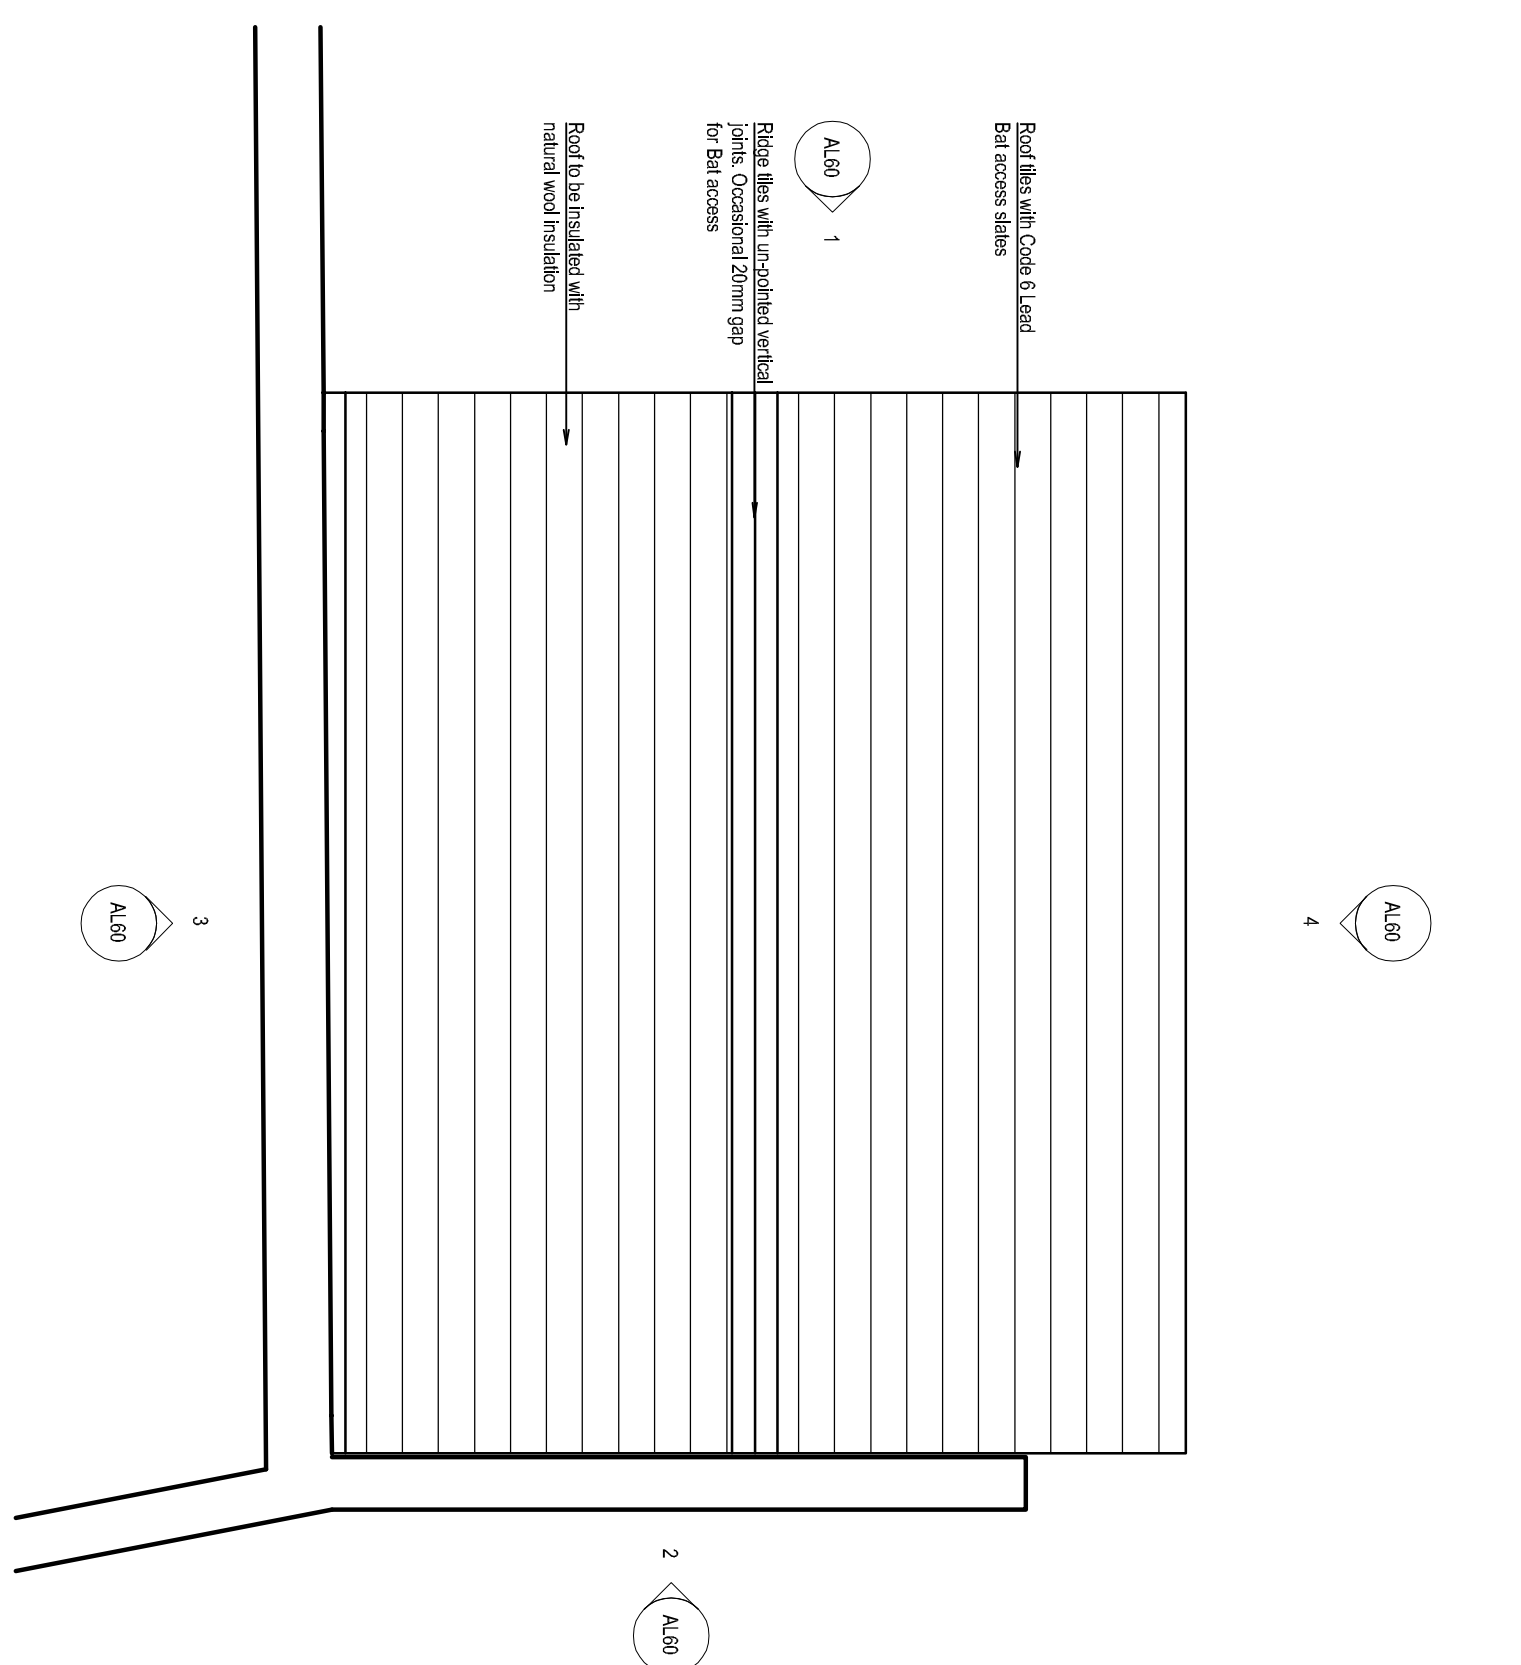


Roof Plan

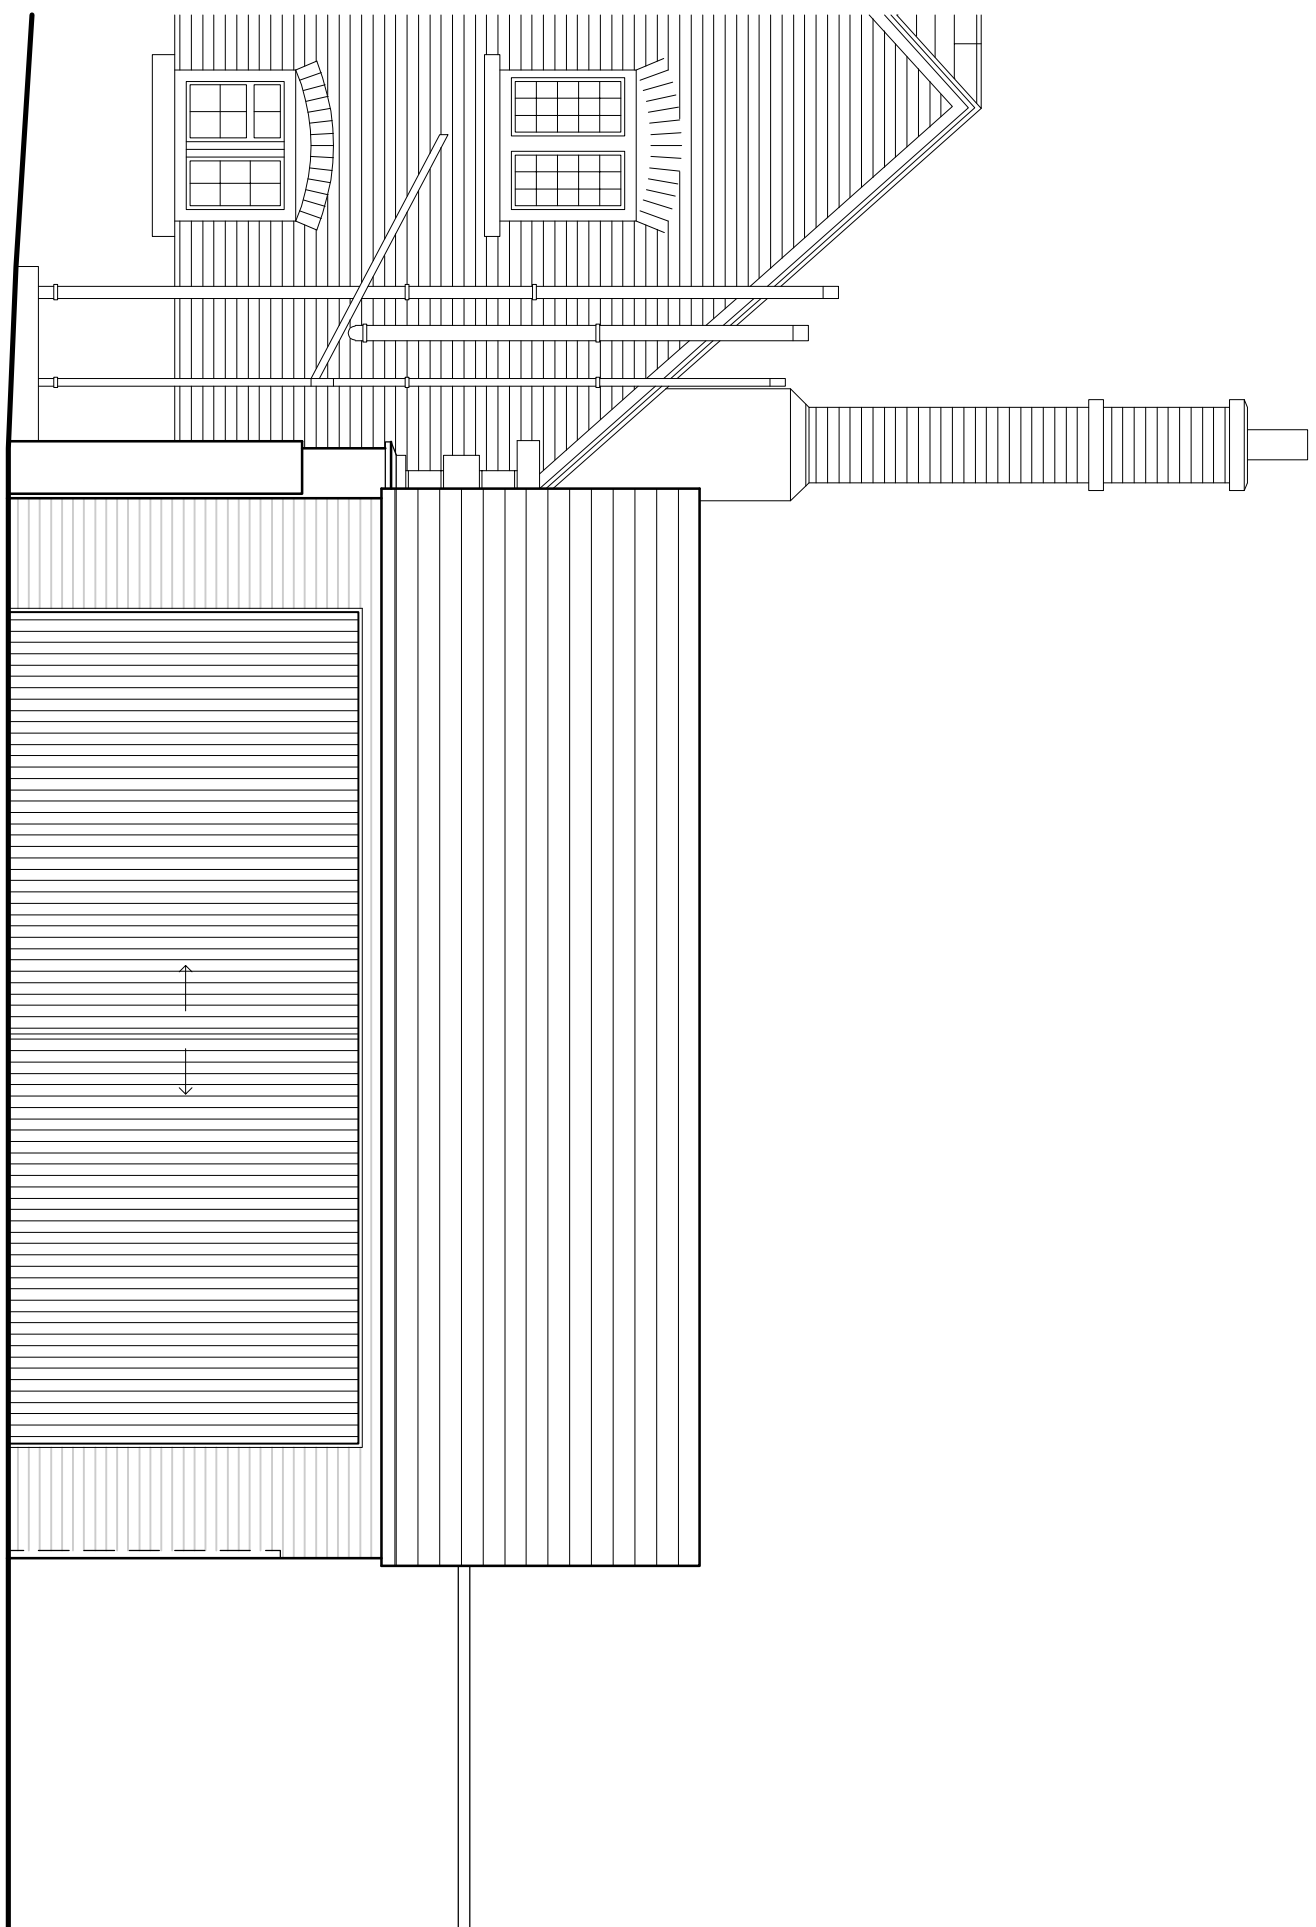


4 / North Elevation

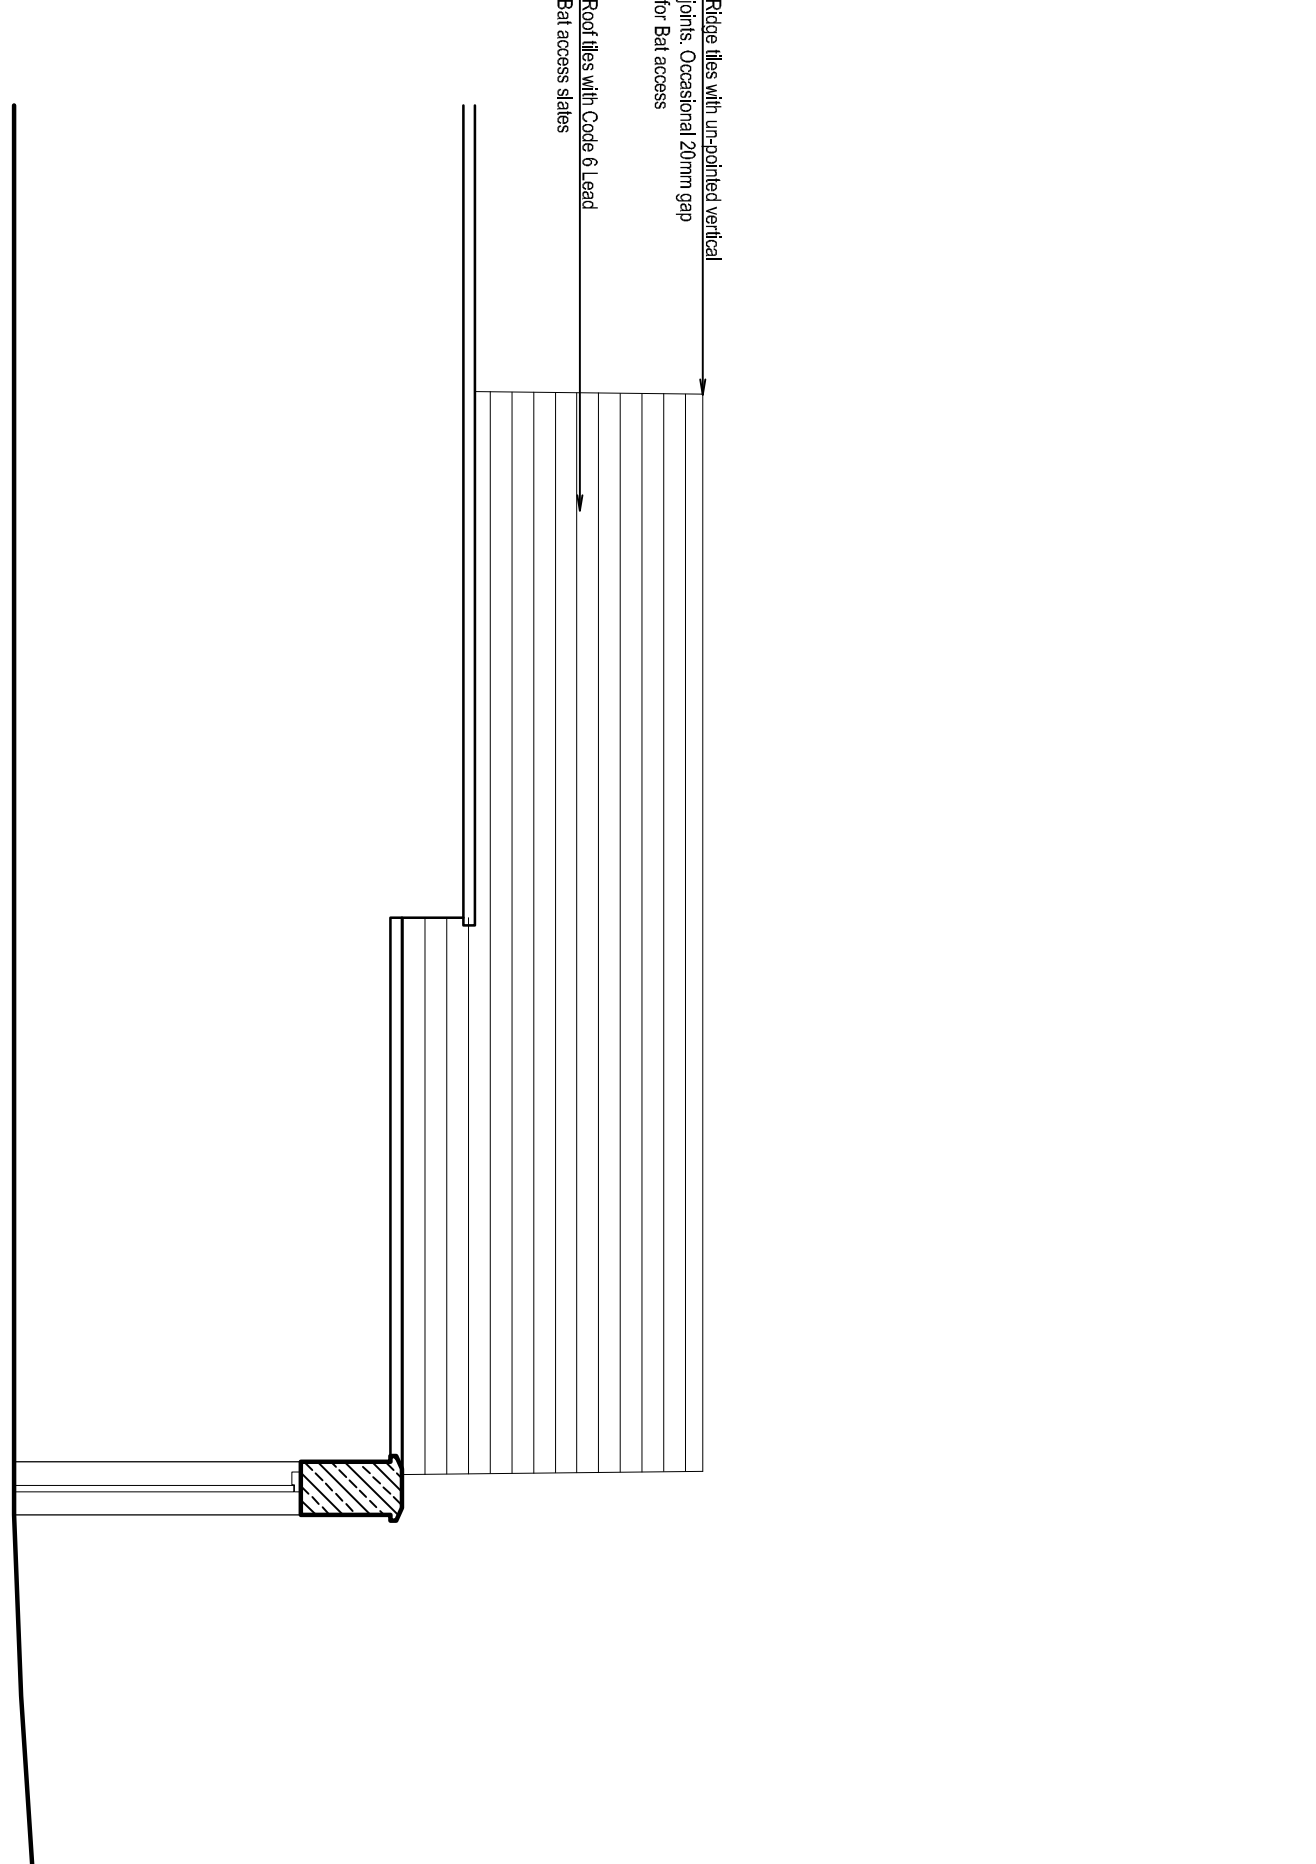

3 / South Elevation

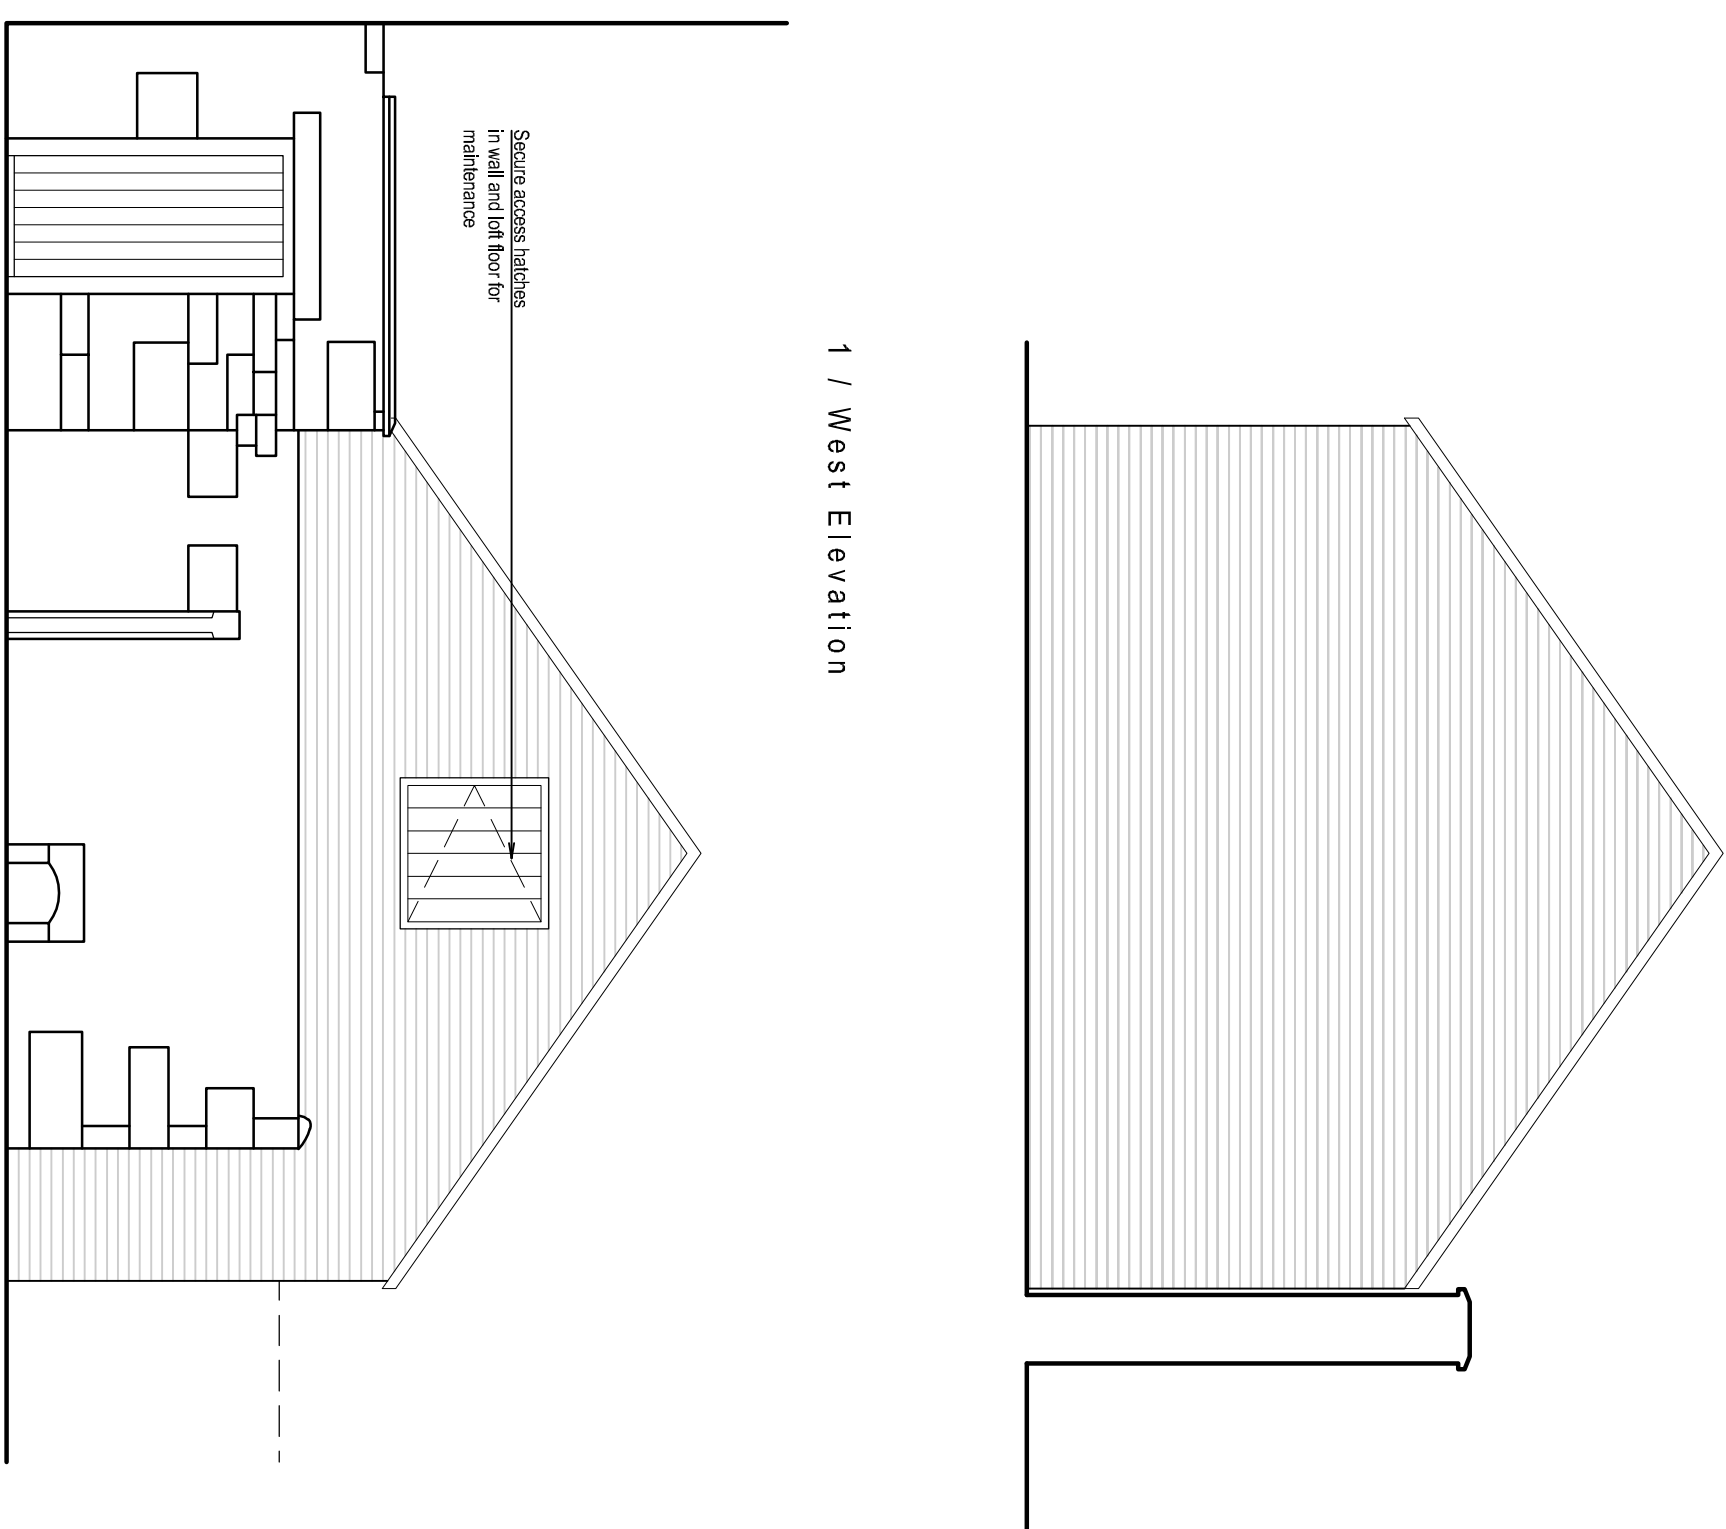

1 / West Elevation

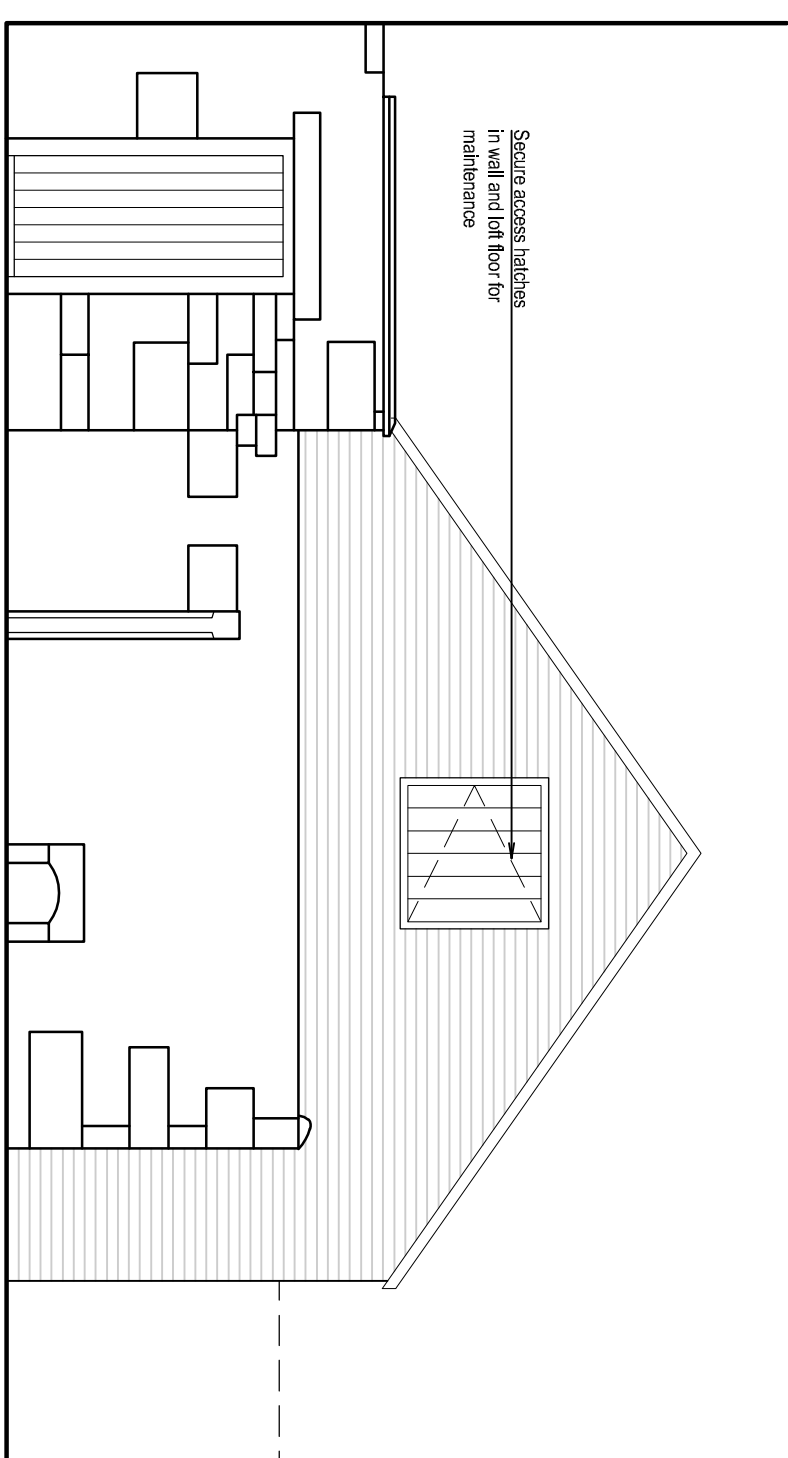

2 / East Elevation

[illegible]