

Copyright of this drawing is vested in the Architect and it must not be copied or reproduced without consent. Figured dimensions only are to be taken from this drawing. All contractors must visit the site and be responsible for taking and checking all dimensions relative to their work. Hewitt&Carr Architects Ltd are to be advised of any variation between drawings and site conditions.
THIS DRAWING IS FOR PLANNING PURPOSES ONLY AND CLIENTS/CONTRACTORS ARE ADVISED TO CLARIFY DIMENSIONS WITH THE ARCHITECT PRIOR TO SETTING OUT.


Rev.	Drawn	Comments	Date

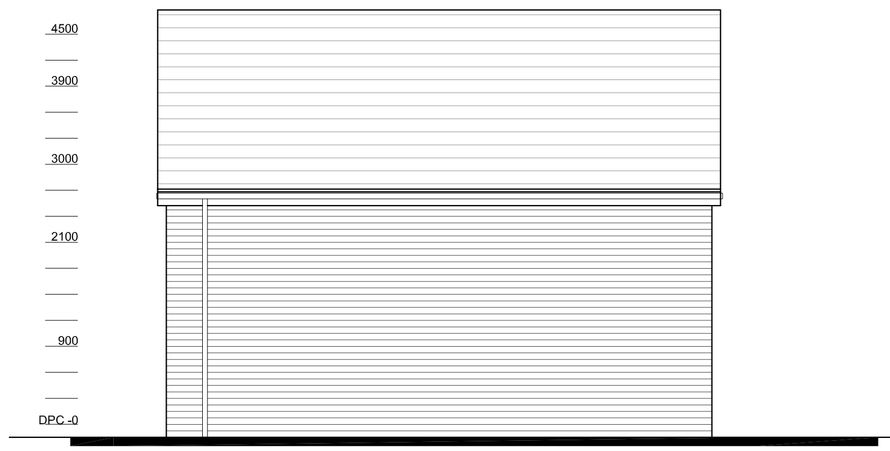


Rear Elevation 1:50

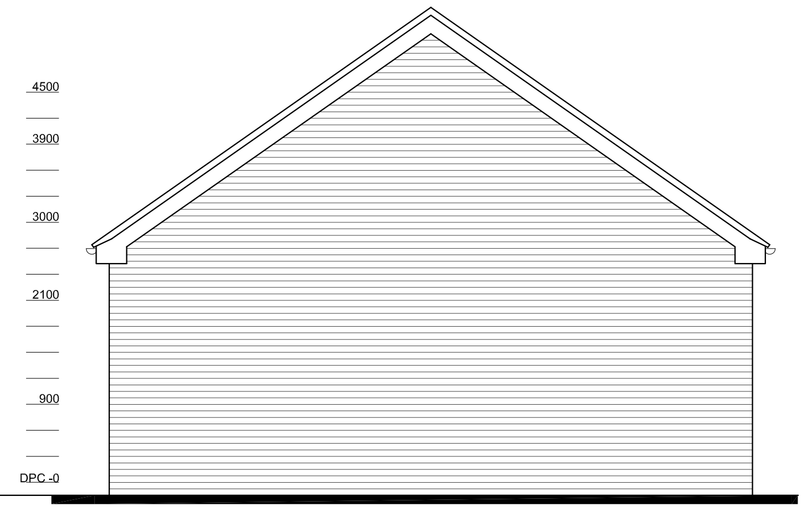


Side Elevation 1:50

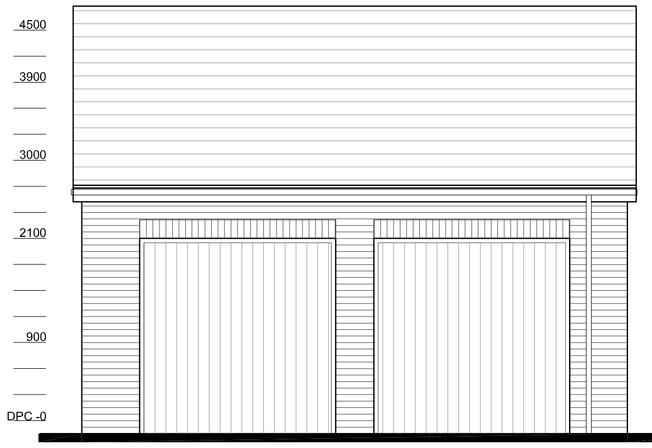

Front Elevation 1:50

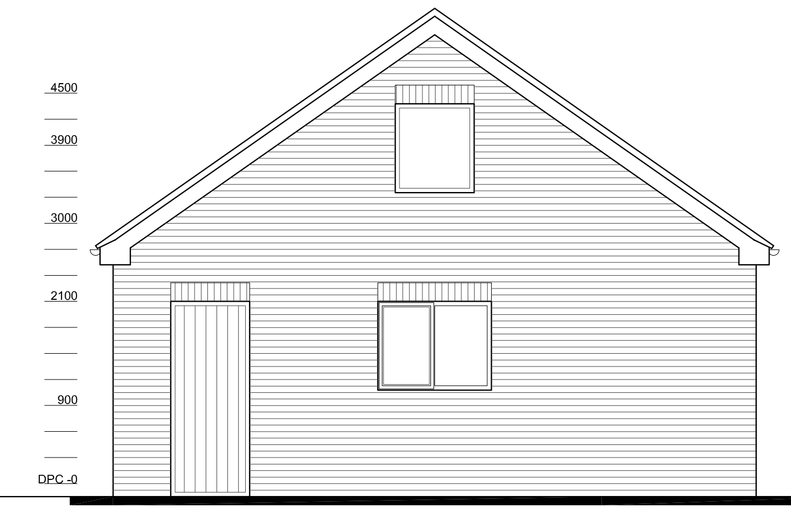

Side Elevation 1:50

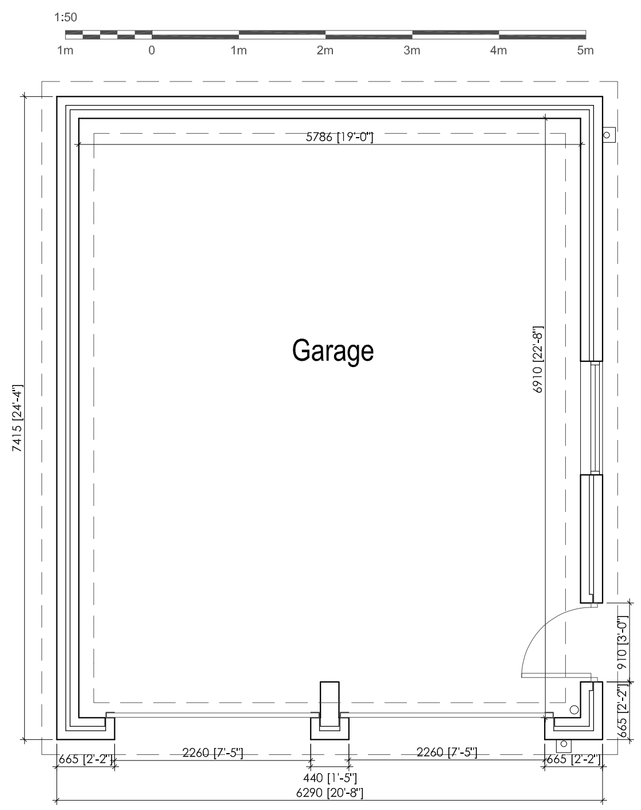


Plan as Proposed 1:50

1:50
1m 0 1m 2m 3m 4m 5m



Roof Plan 1:100


1:100
2m 0 2m 4m 6m 8m 10m

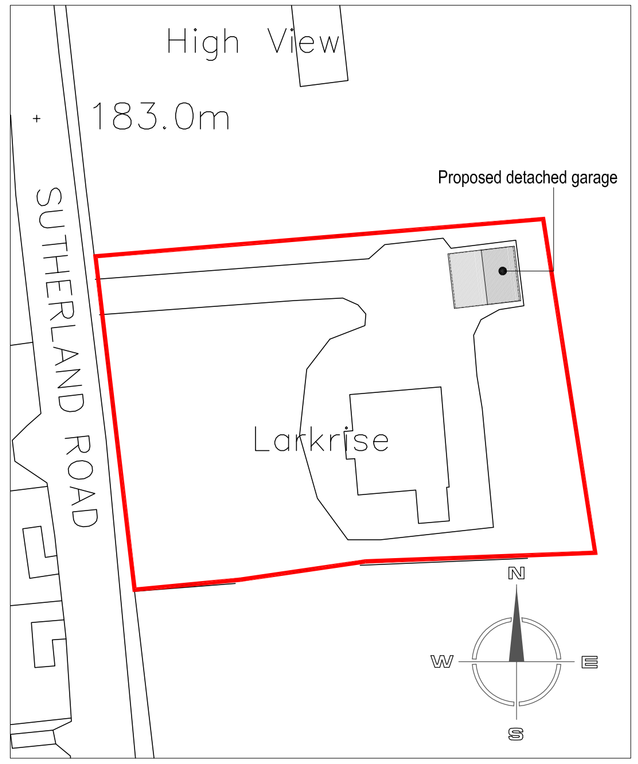

SITE LAYOUT PLAN 1:500

1:500
10m 0 10m 20m 30m 40m 50m

Ordnance Survey © Crown copyright 2022 All rights reserved. Licence number 100051789

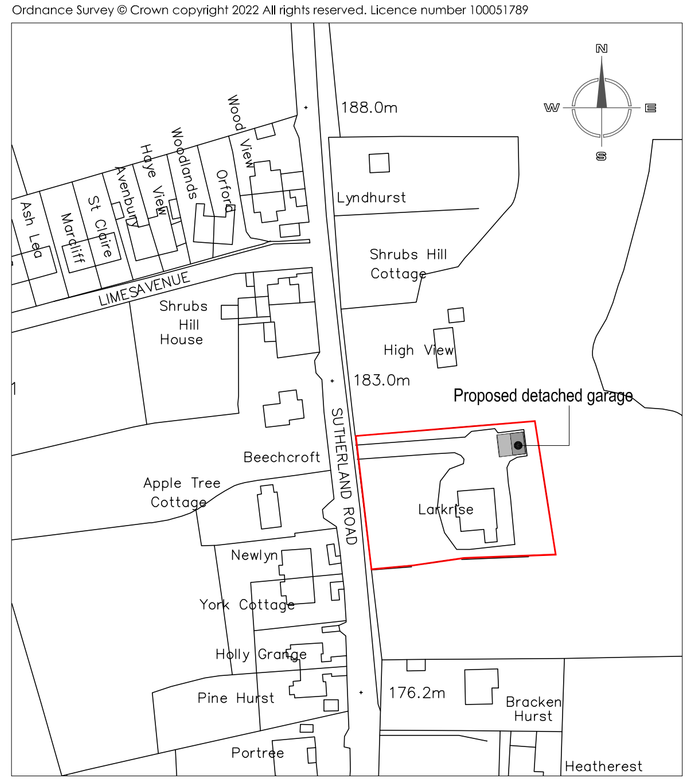

SITE LOCATION PLAN 1:1250

1:1250
25m 0 25m 50m 75m 100m 125m

Hewitt&Carr Architects
A: DaisyBank House | 17-19 Leek Road | Cheadle | ST10 1JE
T: 01538 756888
E: enquiries@hcarchitects.co.uk
W: www.hcarchitects.co.uk

Client
Mr and Mrs K Shaw

Project
Proposed new detached garage at Larkrise, Sutherland Road, Longsdon

Title
Plans and Elevations as proposed

Status
SCHEME

Date Feb 2022 Drawn MJC

Scale @A1 AS NOTED Checked

Project No Drawing No.
01172 AL(0)01 Rev C

File: Red Ink REF