


residential and bio diversity development

Land East Of Huntley Lane

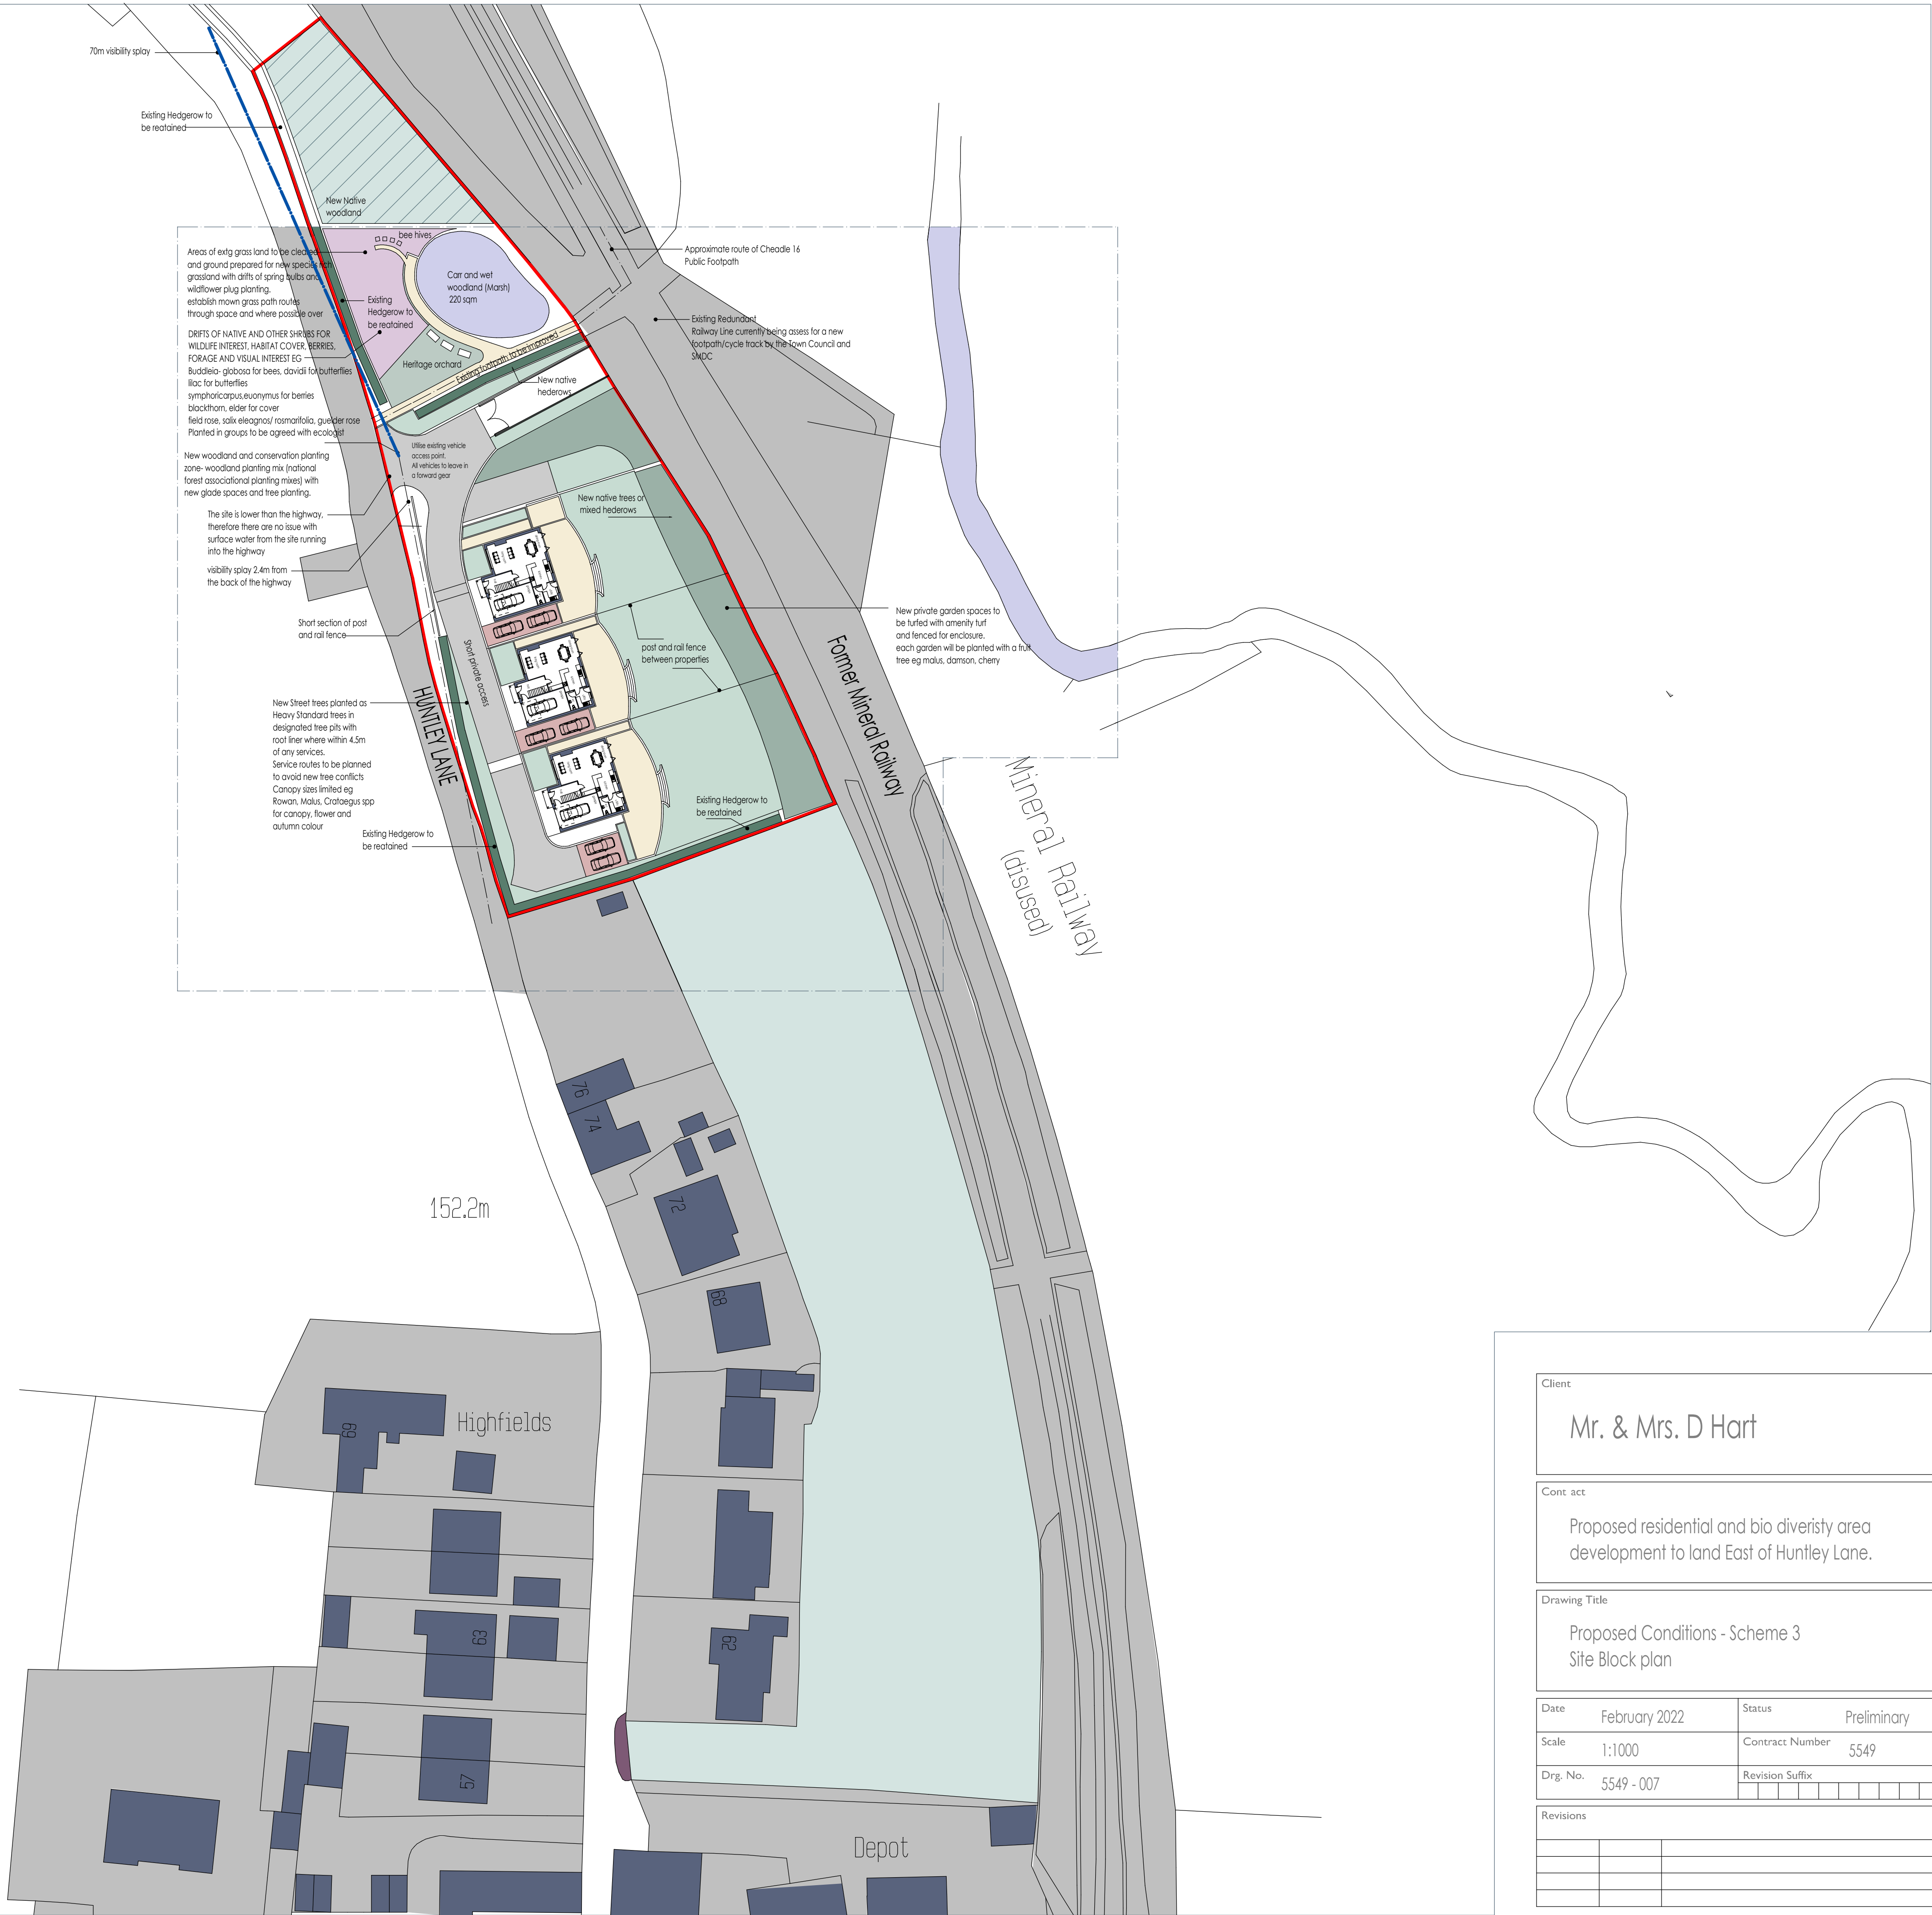

Client	
Mr. & Mrs. D Hart	
Cont act	
Proposed residential and bio diveristy area development to land East of Huntley Lane.	
Drawing Title	
Proposed Conditions - Scheme 3 Site Block plan	
Date	February 2022
Scale	1:1000
Drq. No.	5549 - 007
Status	Preliminary
Contract Number	5549
Revision Suffix	
Revisions	