


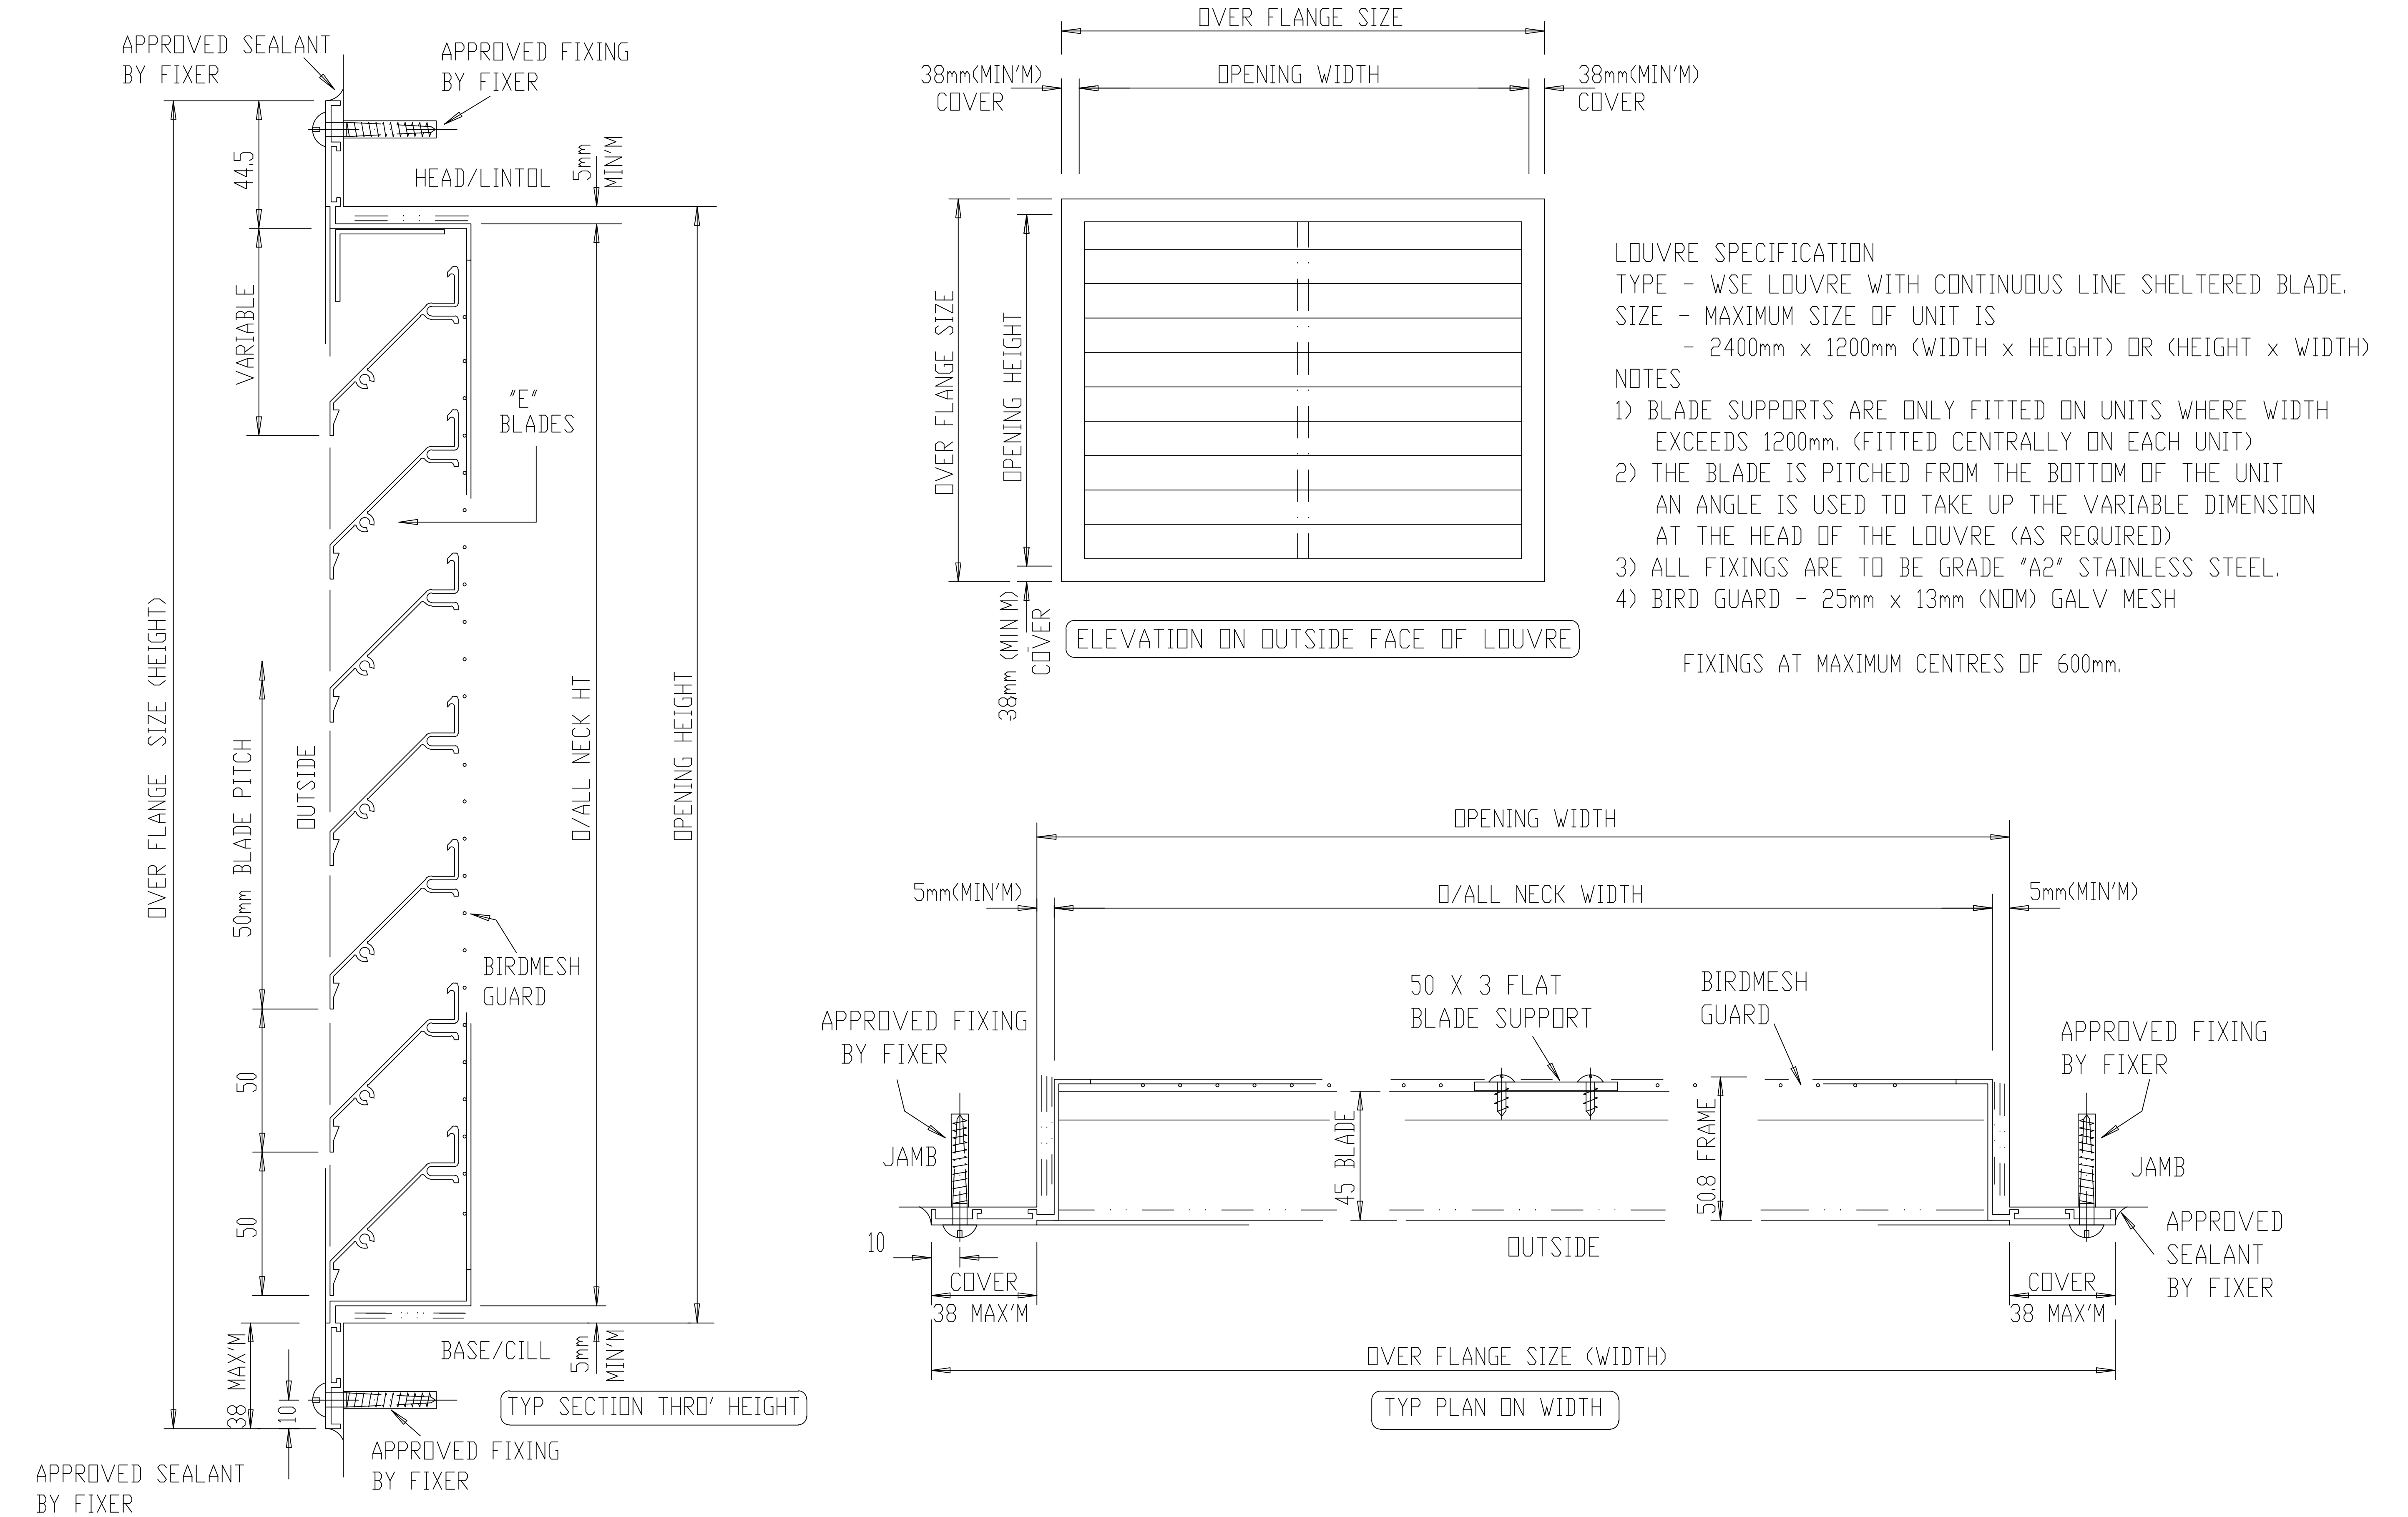

				COLMAN MODUCEL - LOUVRES	DRN	TW	DATE	14/01/13	CHKD	SCALE	1:1	@	A1		
ISS	REVISION	SIGNED	DATE	COLMAN MODUCEL - (LOUVRES) - MANCHESTER TEL: 0161-776-4093/4 FAX: 0161-776-4095 MANUFACTURERS OF EXTERNAL LOUVRE PRODUCTS	TITLE					"STANDARD BLADE LOUVRE - 50mm DEEP"				DWG No	CM-STD-50