




Ostlers
Cottage

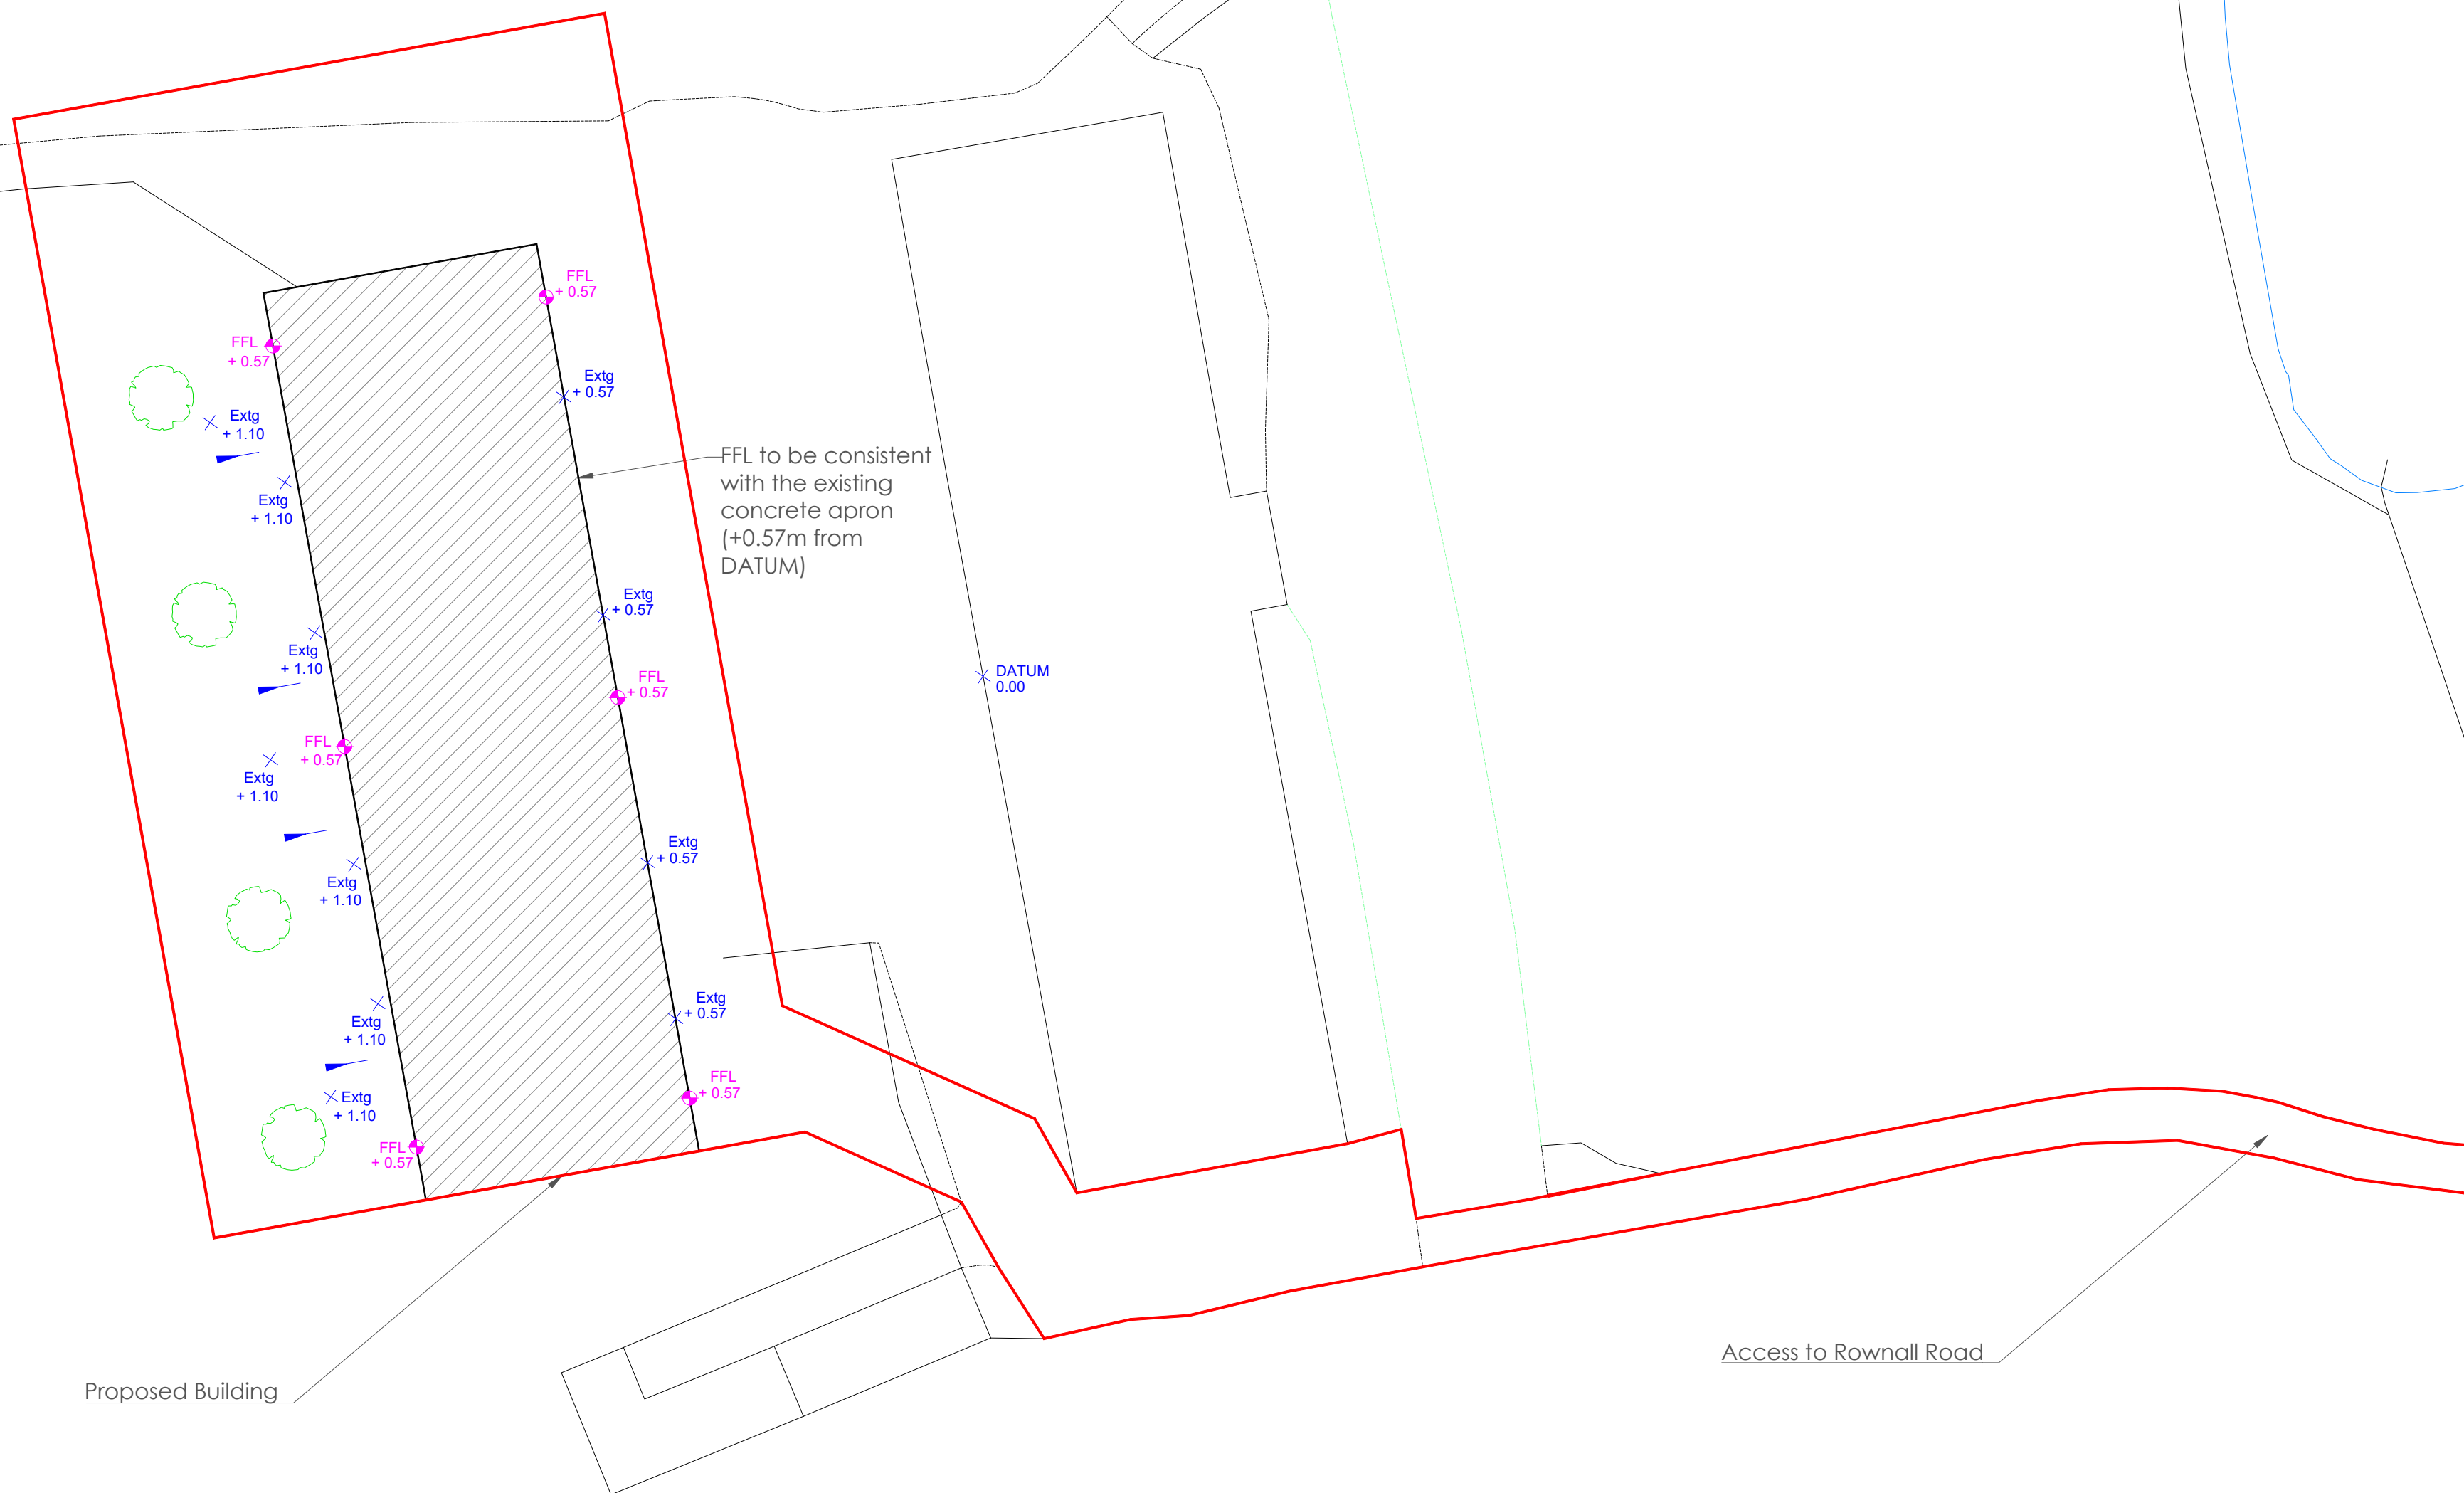

Client:
Mr J Pointon & Sons

Application:
**Sylvesters Farm Discharge of
Conditions**


Drawing title:
Levels Plan

Scale:
1:500 @ A2

Drawing number:
1302/J210155/001.2

Date:
14 March 2022

Drawn by:
SK

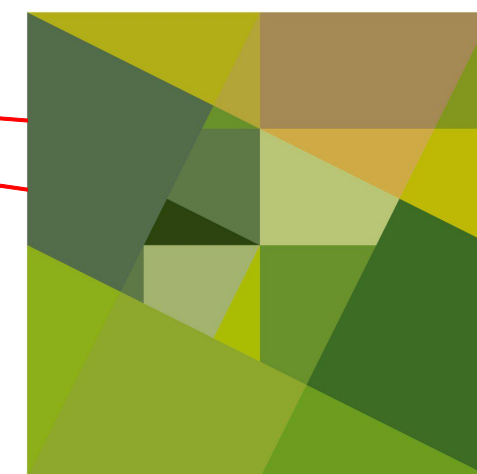

WHARFE
RURAL PLANNING
Sapling Home Farm, Ullard Hall Lane, Lower
Peover, Knutsford, Cheshire WA16 9PJ
T : 0 1 5 6 5 7 2 3 7 9 5
E: info@wharferuralplanning.co.uk
W: www.wharferuralplanning.co.uk