



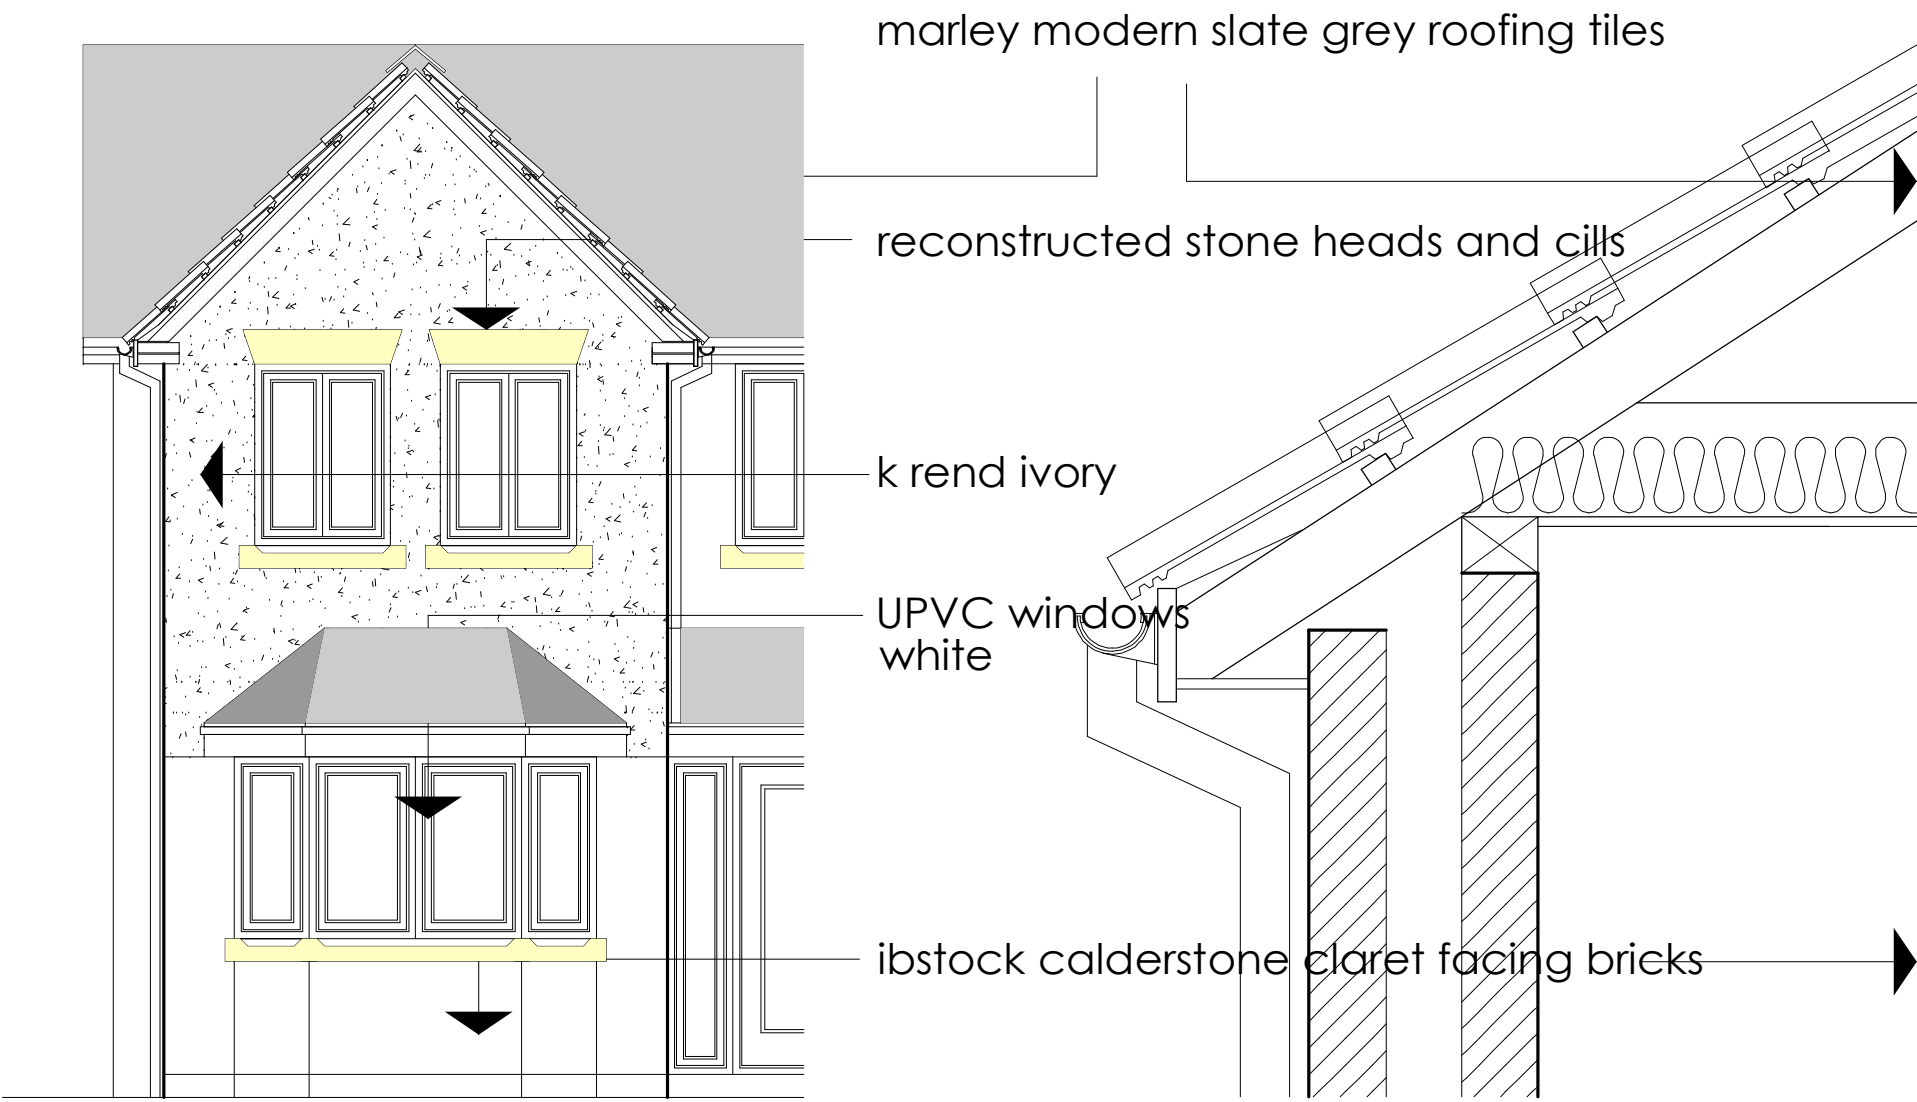

part elevation scale 1.50

eaves scale 1.10

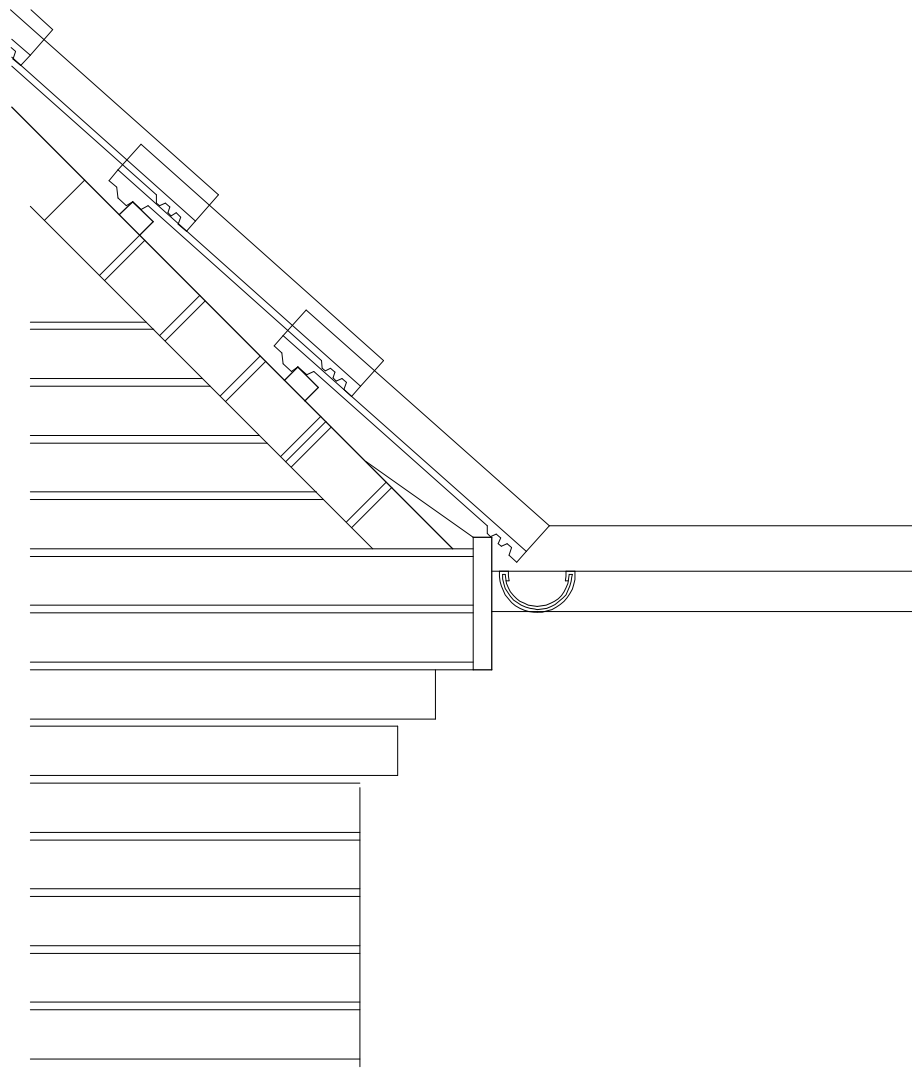

verge scale 1.10

