


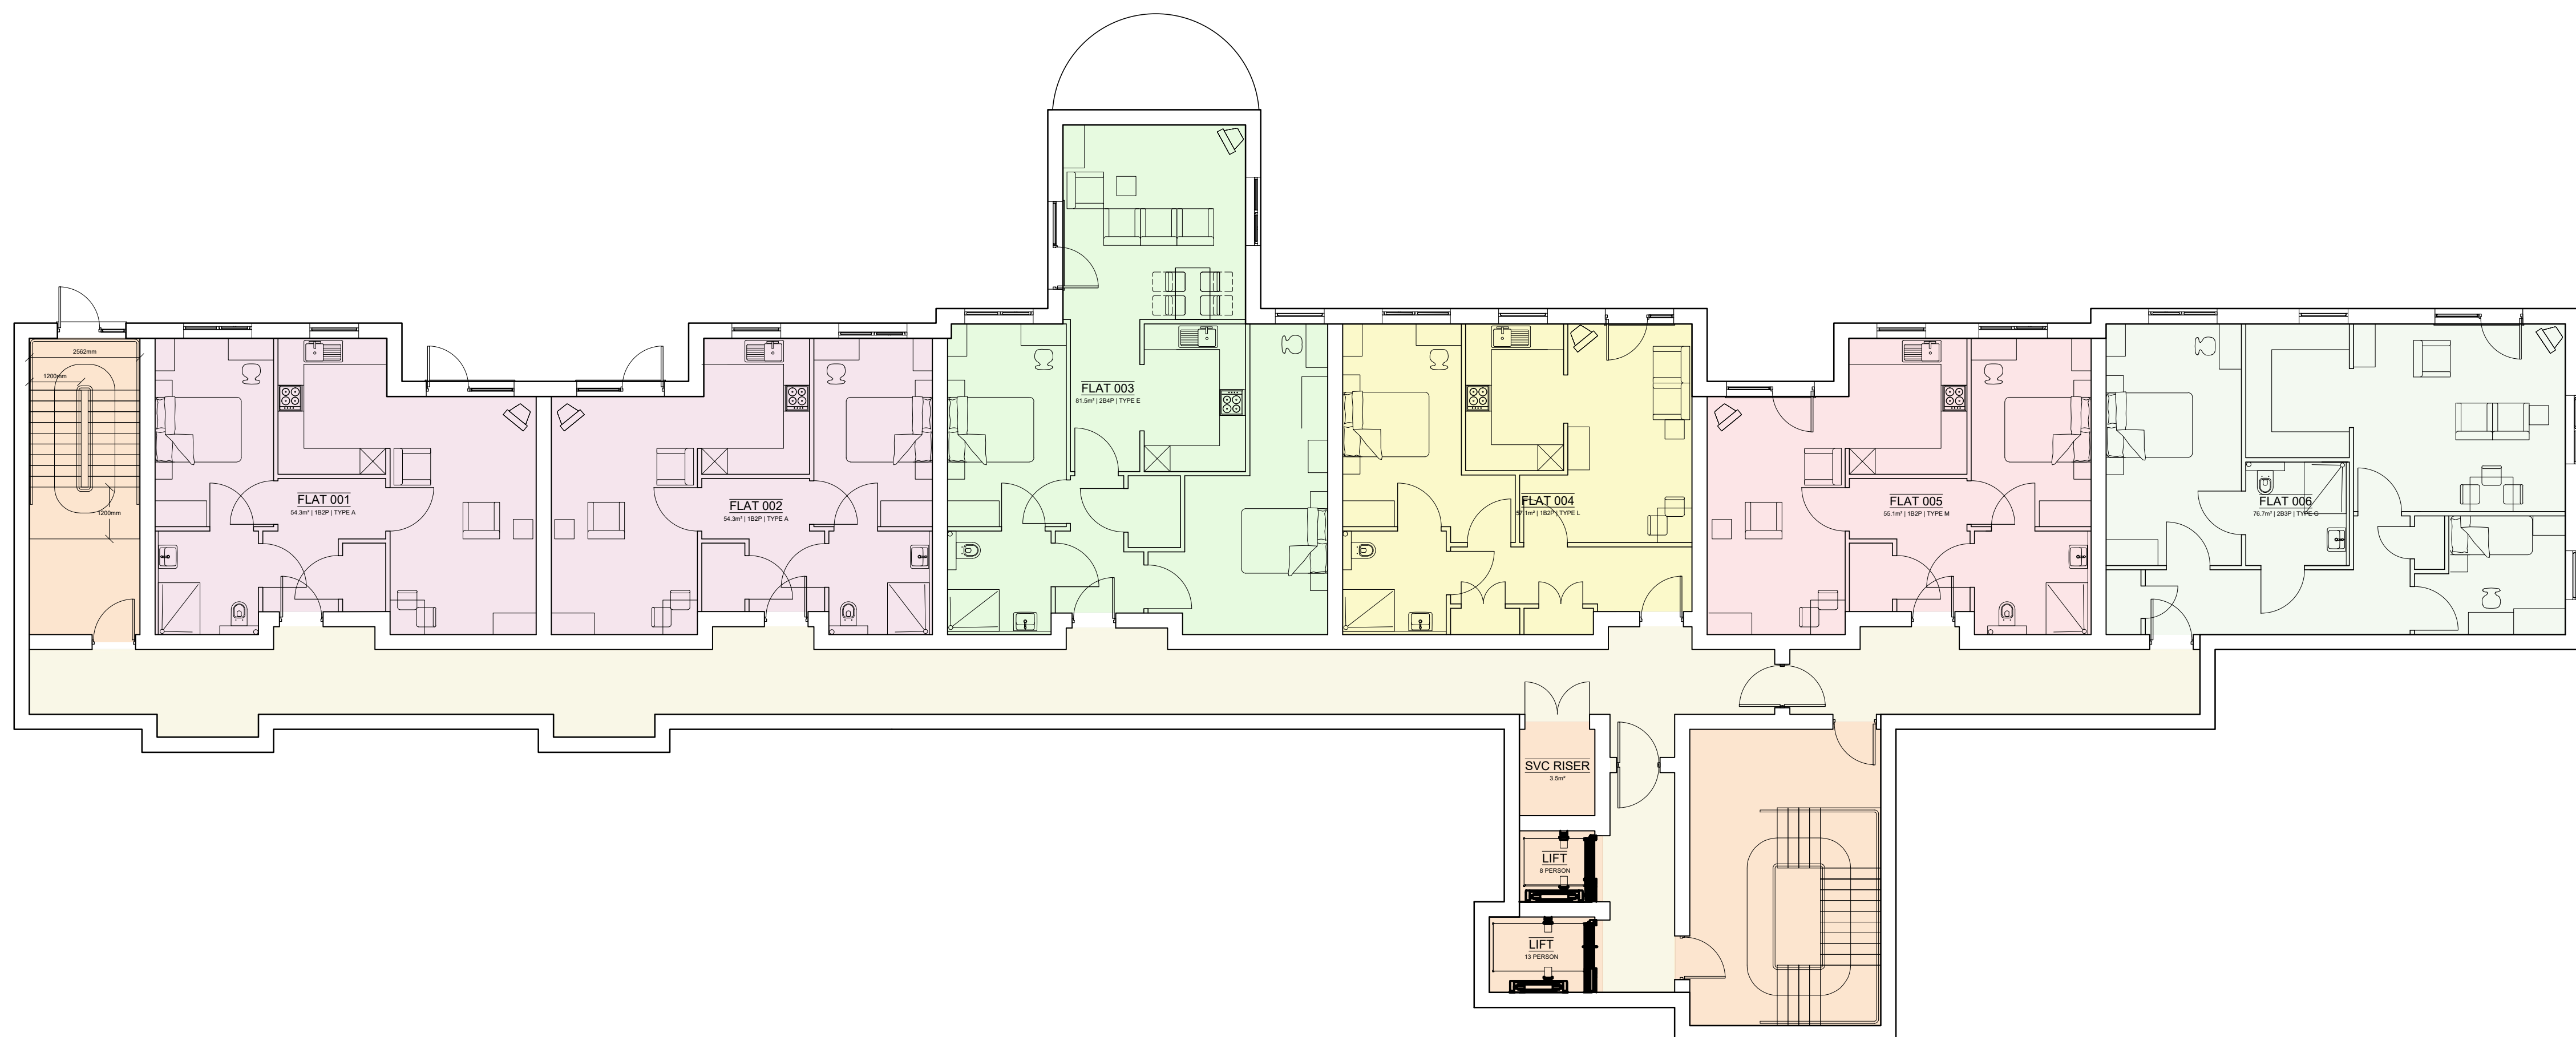

SCHEDULE		
UNIT TYPE	AREA / BEDS	TOTAL
TYPE A	54.3m ² - 1B2P	x 022
TYPE B	64.7m ² - 2B3P	x 003
TYPE C	54.0m ² - 1B2P	x 004
TYPE D	61.8m ² - 1B2P	x 001
TYPE E	81.5m ² - 2B4P	x 003
TYPE F	57.7m ² - 1B2P	x 004
TYPE G	76.7m ² - 2B3P	x 004
TYPE H	54.8m ² - 1B2P	x 004
TYPE J	69.7m ² - 2B3P	x 003
TYPE K	67.3m ² - 2B3P	x 001
TYPE L	57.1m ² - 1B2P	x 004
TYPE M	55.1m ² - 1B2P	x 004
TOTAL UNITS: 57		

This design is copyright ©



COMPTON MILL, LEEK

brewsterbye architects

5 NORTH HILL ROAD
HEADINGLEY
LEEDS
LS6 2EN

telephone
0113 2754000
facsimile
0113 2844250
e-mail
info@brewsterbye.co.uk

Dwg No: 526/29(02)100 F