
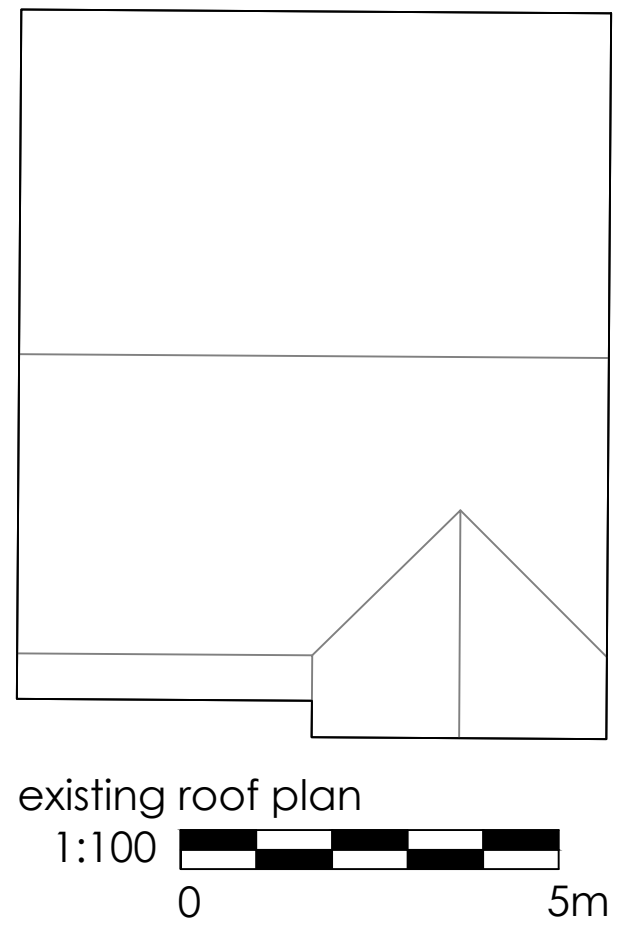
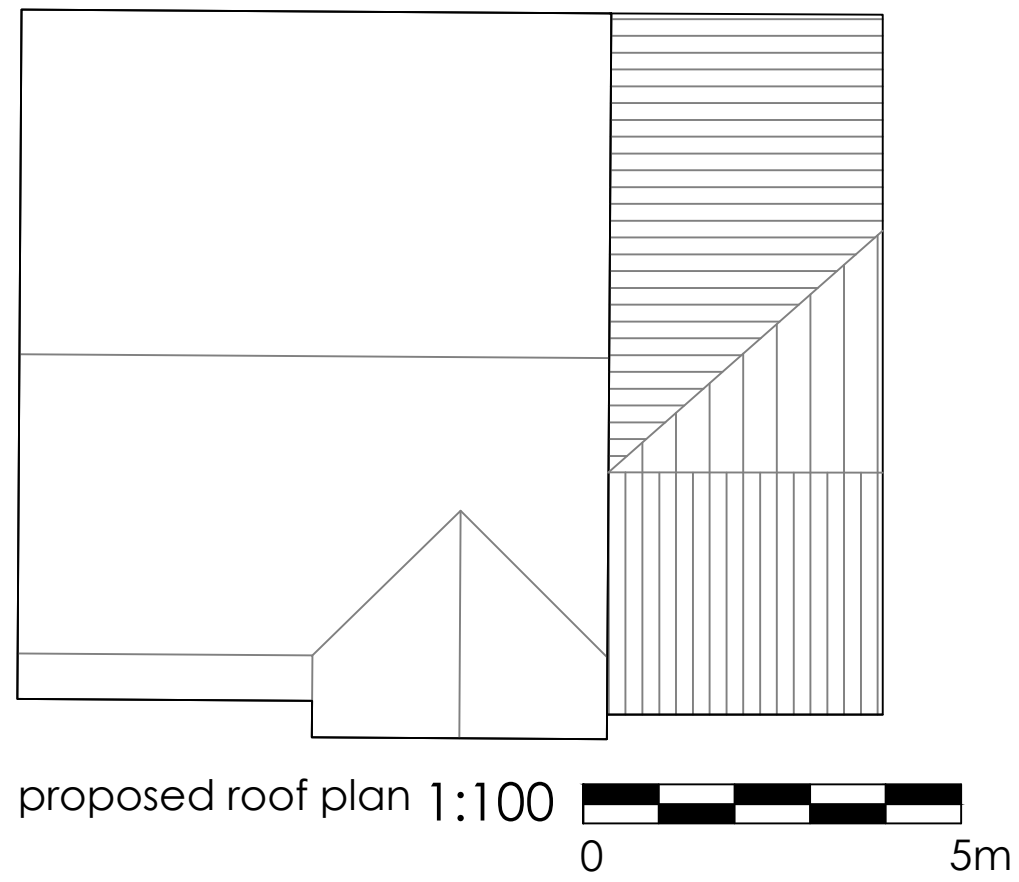
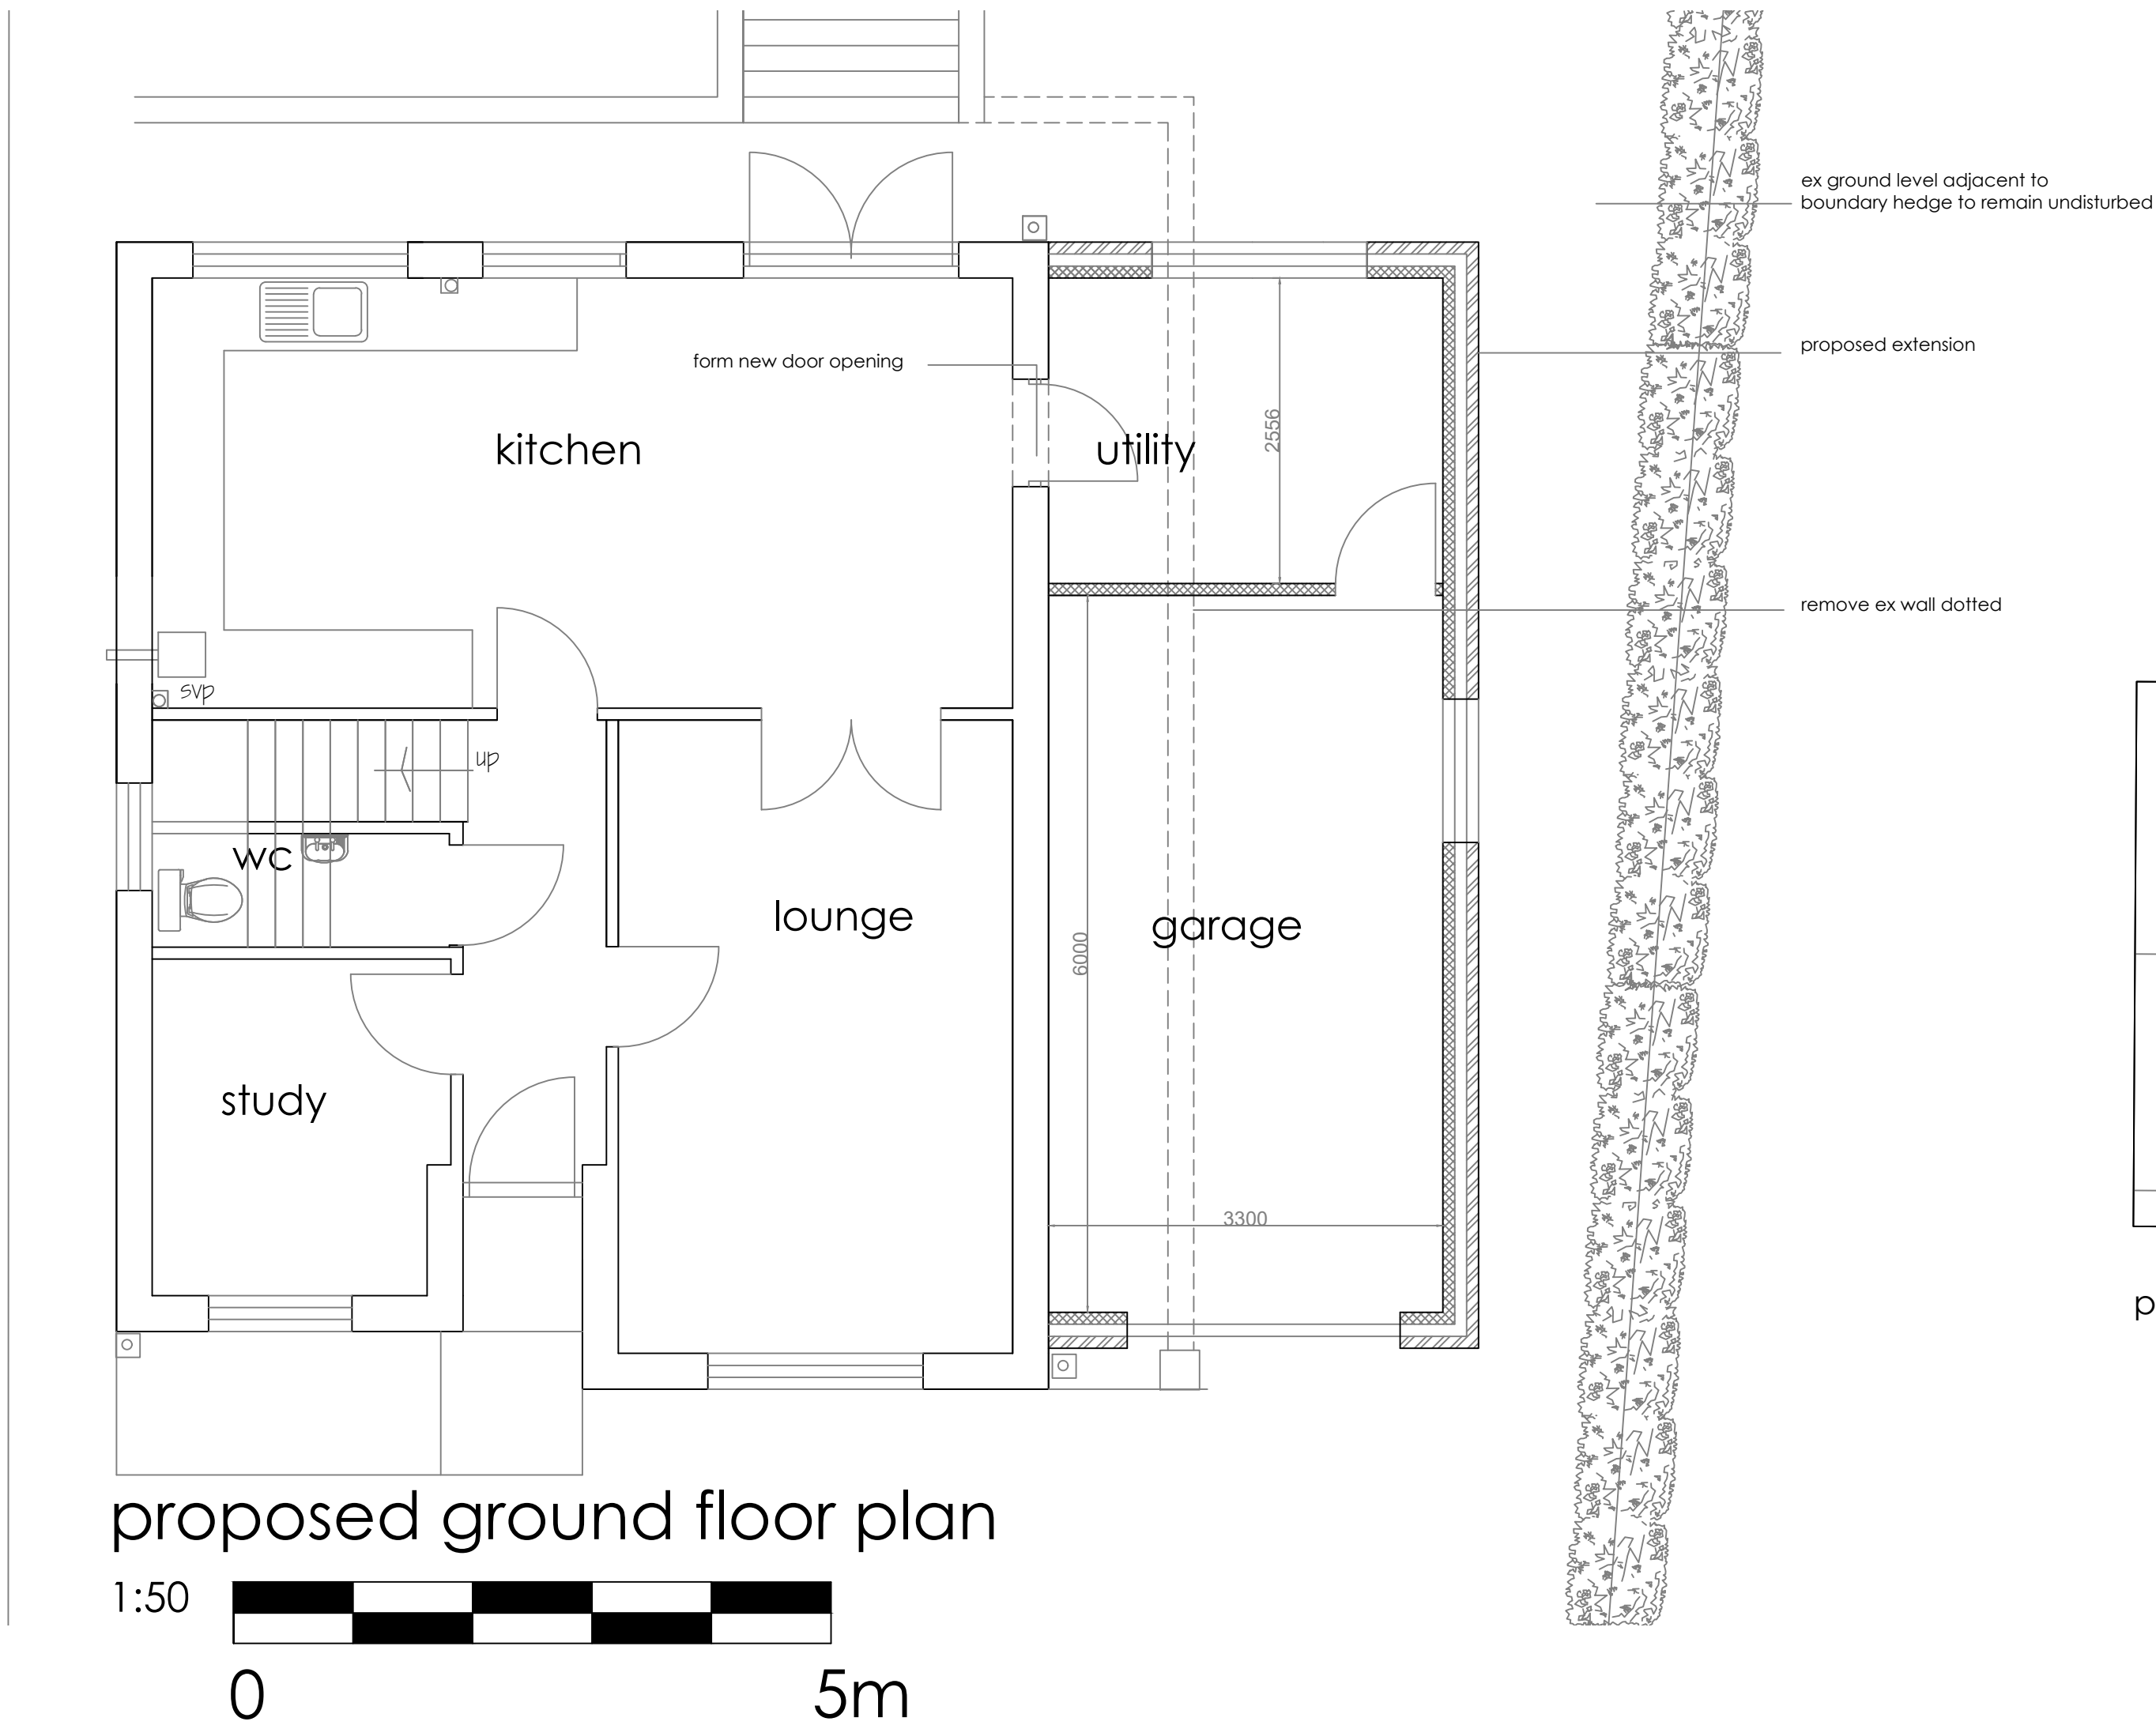
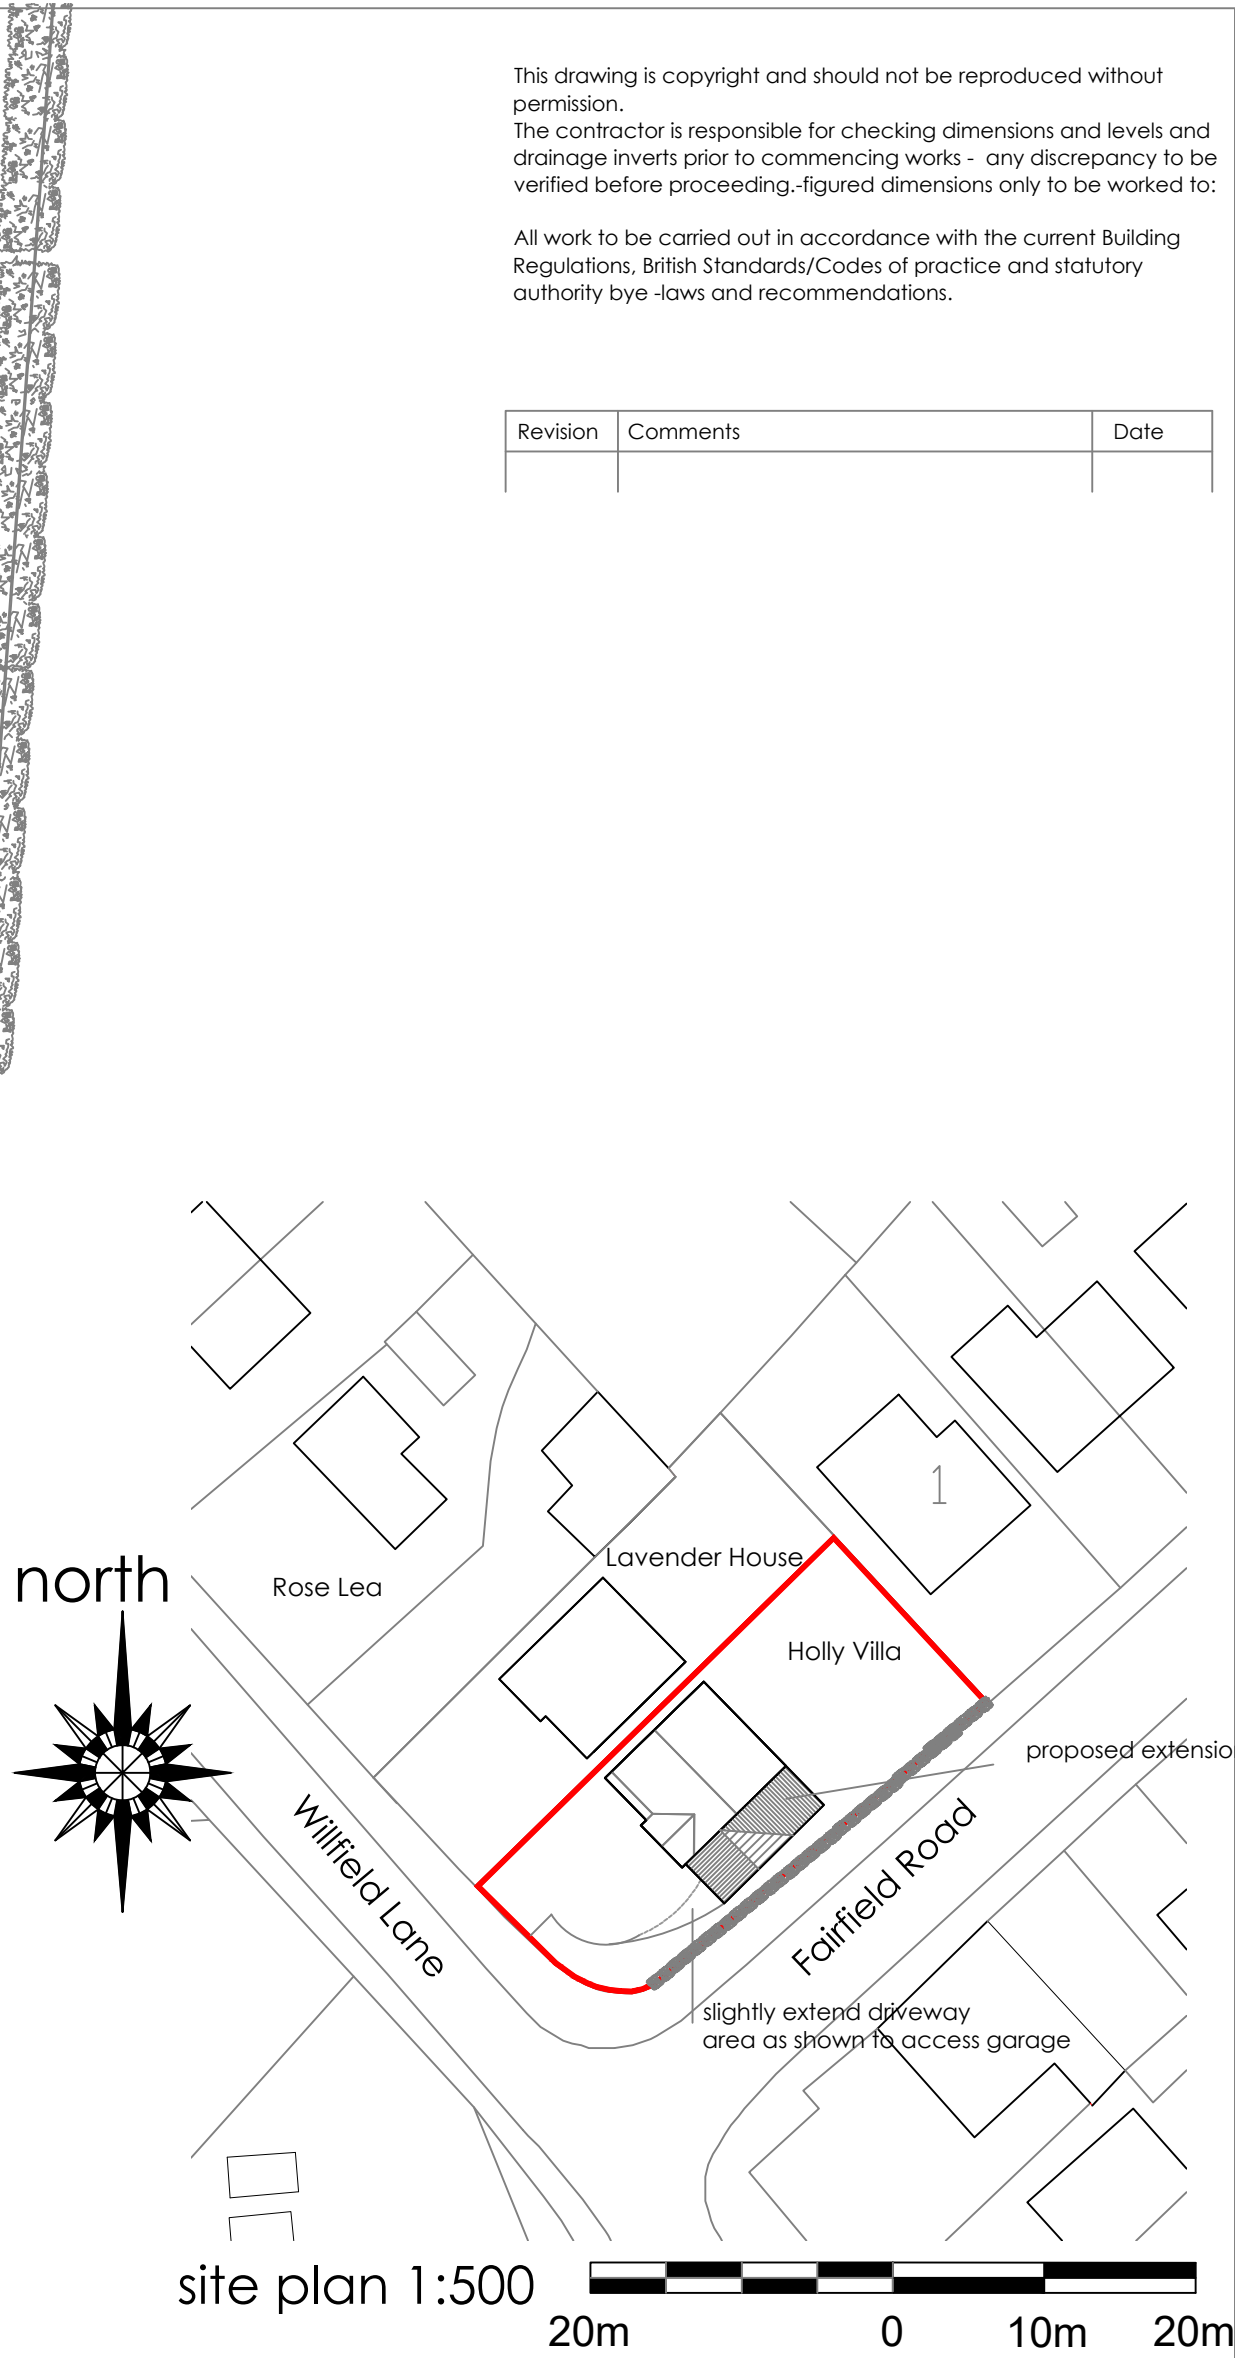
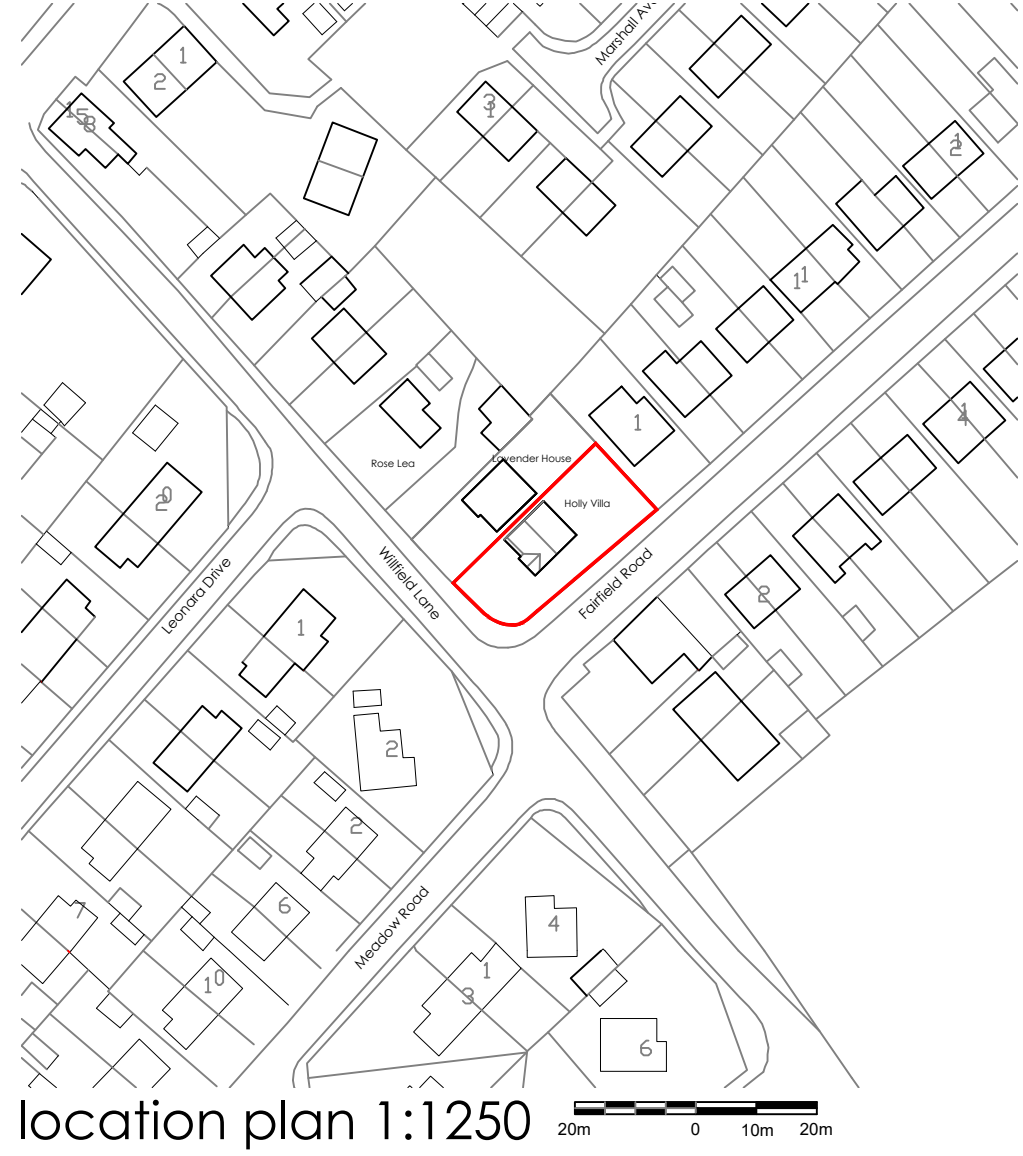


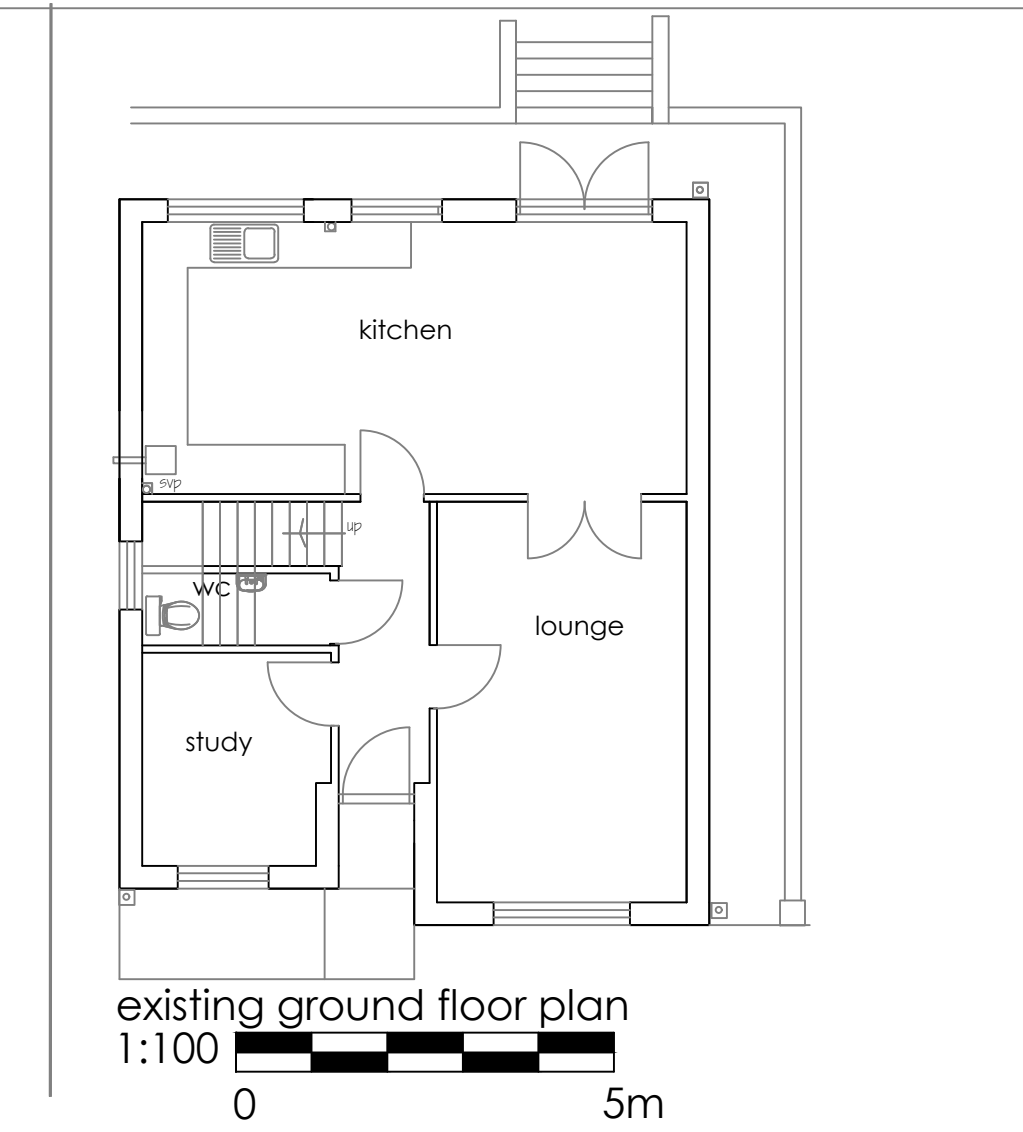

This drawing is copyright and should not be reproduced without permission.
The contractor is responsible for checking dimensions and levels and drainage inverts prior to commencing works - any discrepancy to be verified before proceeding - figured dimensions only to be worked to:
All work to be carried out in accordance with the current Building Regulations, British Standards/Codes of practice and statutory authority bye -laws and recommendations.

Revision	Comments	Date
----------	----------	------

Robert Berry MCIAT
Architectural services
10 Tura Close, Congleton, Cheshire, CW12 3BD
t: 01260 279098 m: 07790 179093 e: robert.berry10@yahoo.co.uk

Client
Mr D Meakin

Project
**Proposed extension at Holly Villa
Willfield Lane, Brown Edge,
ST6 8RY**

Title
Scheme layout plan

Scale @A1 1:50 1:100
Date **Feb 2022**
Drg no **2189 /02** Rev