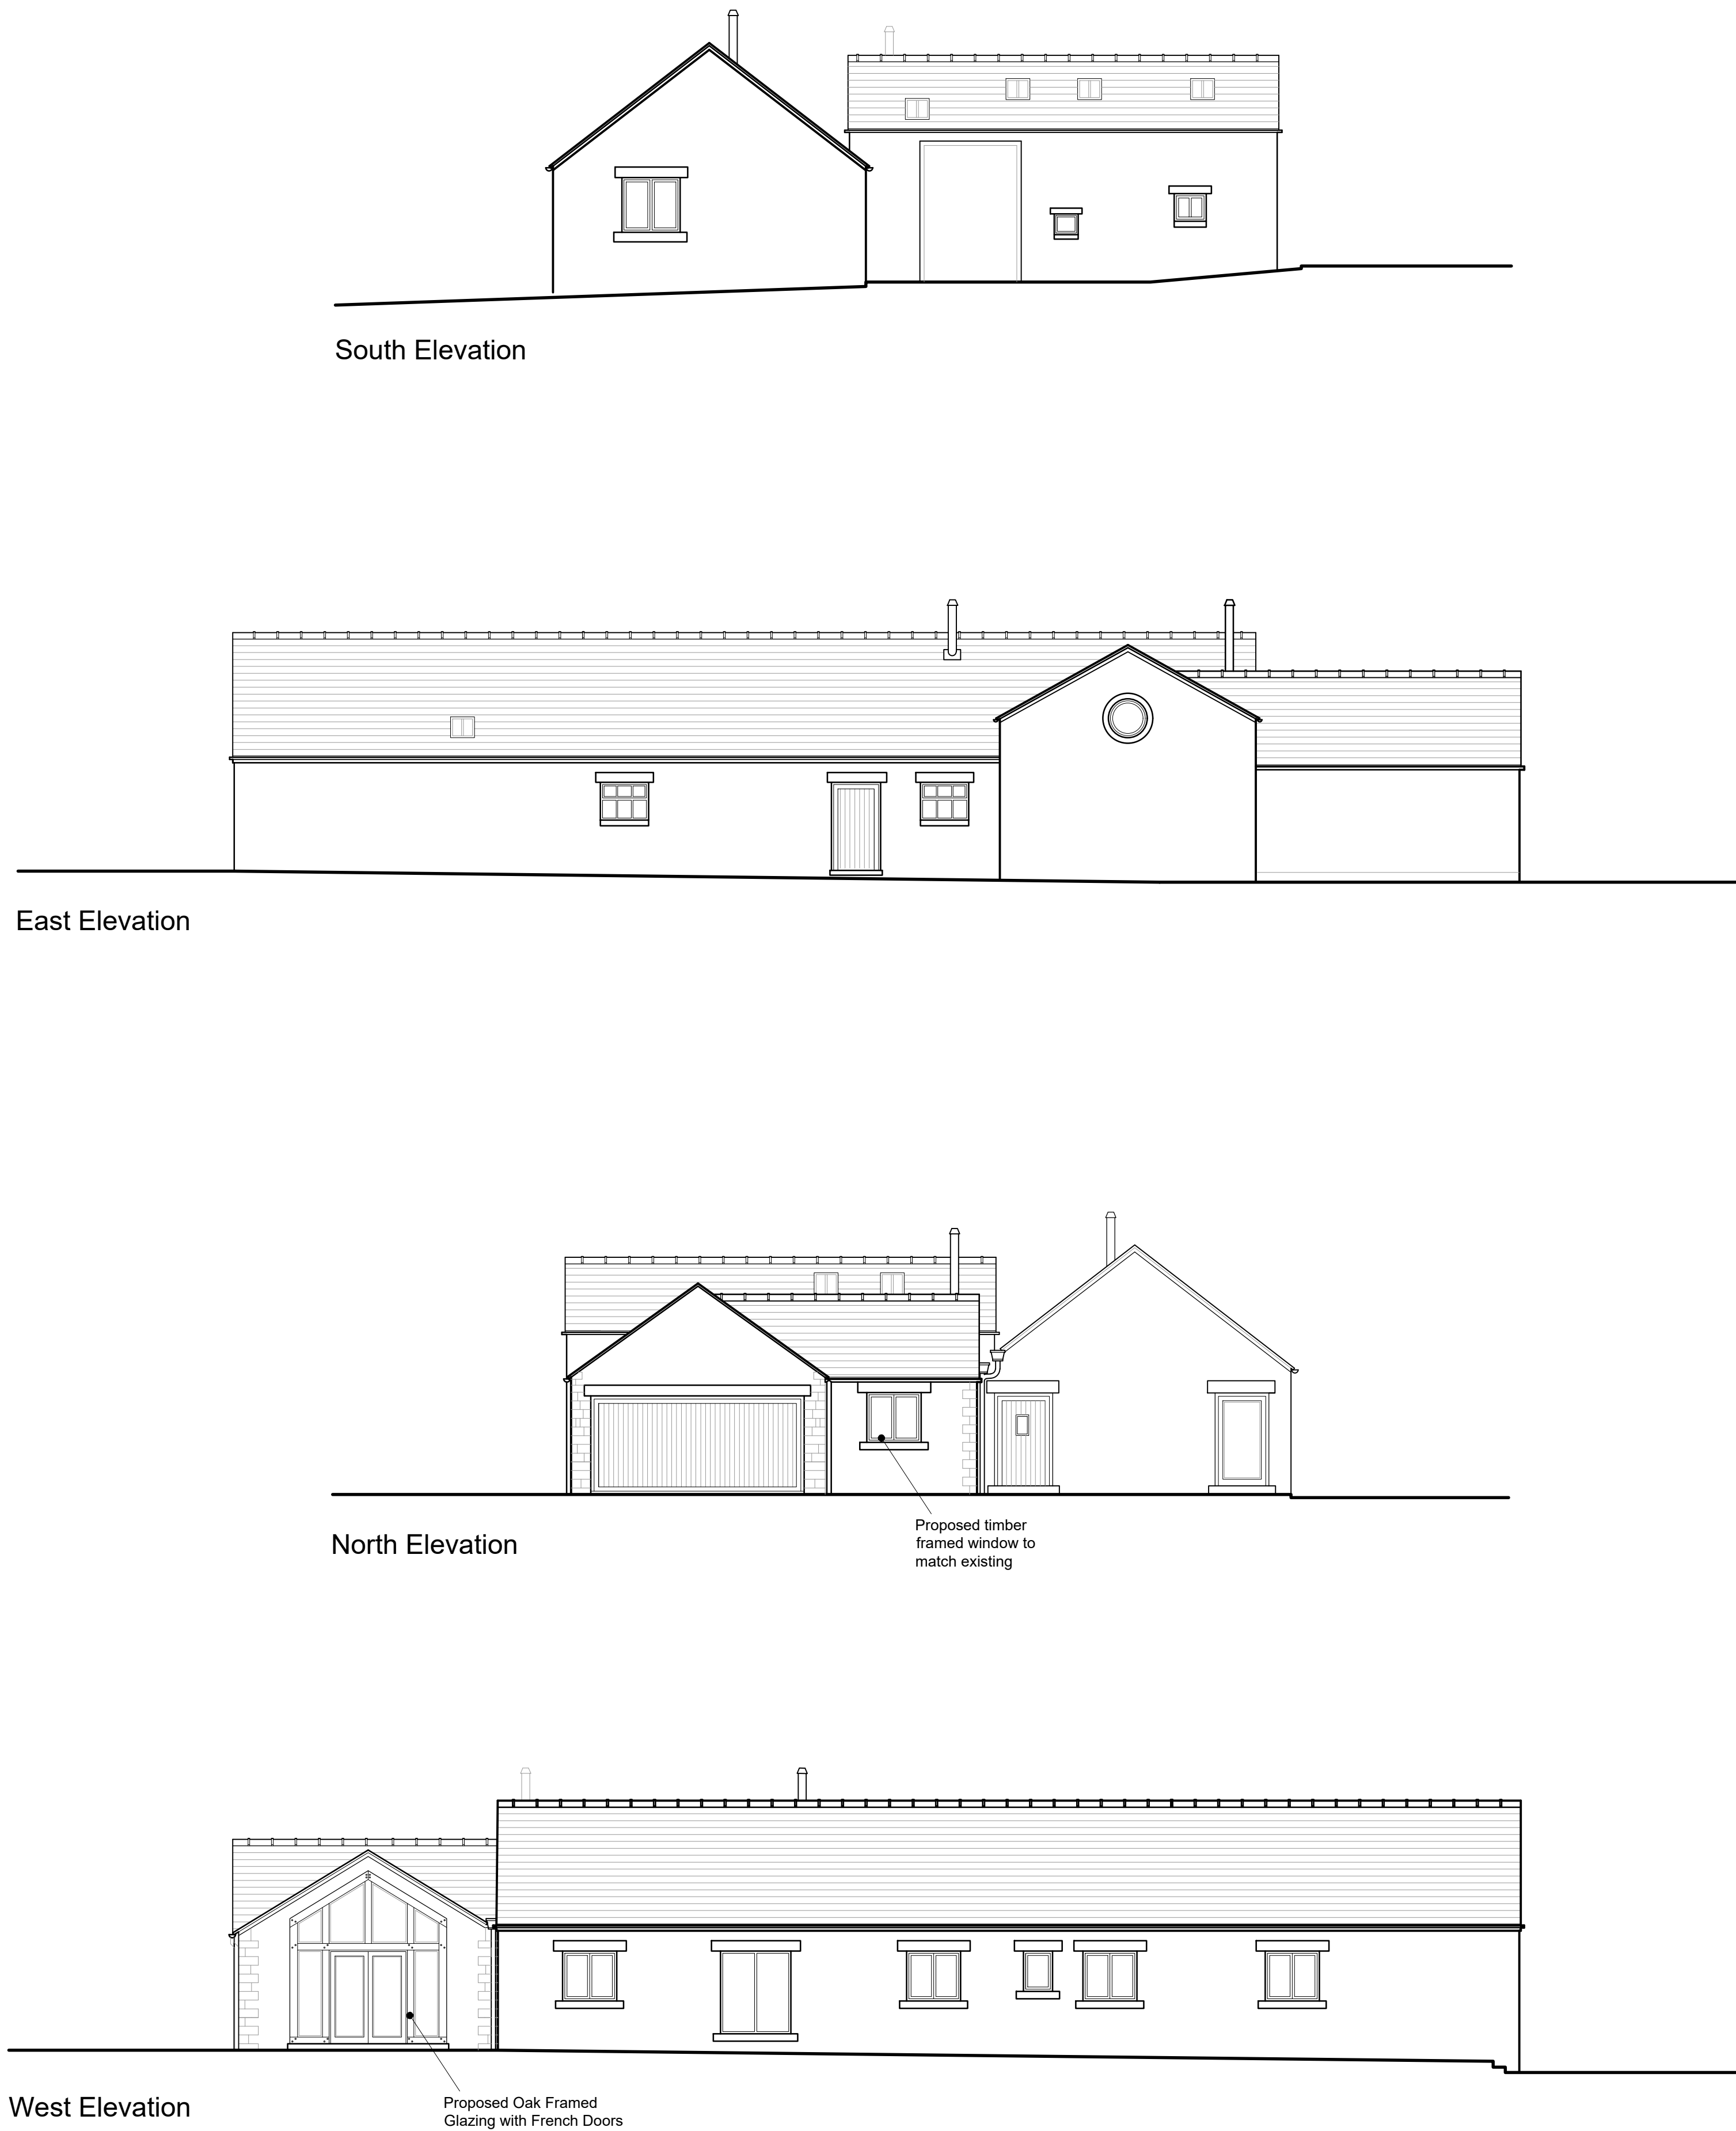


[illegible]

notes for construction:

1. Dimensions shall be checked and verified prior to work being commenced on site.

2. This drawing is issued for the sole and exclusive use of the named recipient.

Distribution to any third party is on the strict understanding that no liability is accepted by Hayes & Partners for any discrepancies, errors or omissions that may be present and no guarantee is offered as to the accuracy of the information shown.

Atlas House
Old Hall Street
Macclesfield Cheshire SK10 2DT
Telephone 01625 426218
Fax 01625 511 732
hp@hayesandpartners.co.uk

for Mr Goalen

title

Elevation as Proposed

scale	1:100 @ A1		
date	23/11/2021		
drawn	M.S.B	checked	CIM
drawing number	4087_00_14		revision B