

The contract is to check all setting out dimensions are in accordance with the project's design drawings as issued and the planning department prior to commencing construction works. Conrad Epner Architecture Ltd as required for clarification.

All building work is to conform with the 2010 Building Regulations and all subsequent revised documents and to the satisfaction of the building control officer.





Works to be completed in strict accordance with all project specific documents produced in accordance with the CDM Regulations 2015.

It remains the duty of the client and contractor to establish all legal boundaries on site.

WILLIAMSON & WILSON

KEY

- | | |
|-------------|--|
| F.C. | Flow - C/I Height |
| D.H. | Depth |
| C.I. | Channel height |
| E.F.W.I.C.# | Flow - Cooling Height |
| E.S.W.M.H.# | Exiting Surface Water Inception Chamber |
| E.C.W.M.H.# | Exiting Combined Water Inception Chamber |
| E.F.W.M.H.# | Exiting Surface Water Manhole |
| E.S.W.M.H.# | Exiting Surface Water Manhole |
| R.W.P. | Roadway Water Pipe |
| S.V.P. | Sewer Vent Pipe |
| S.S. | Shut-Stack |
| M.J.H. | Manhole Joint |
| B.G. | Back Unit Gully |
| M. | Movement Joint |

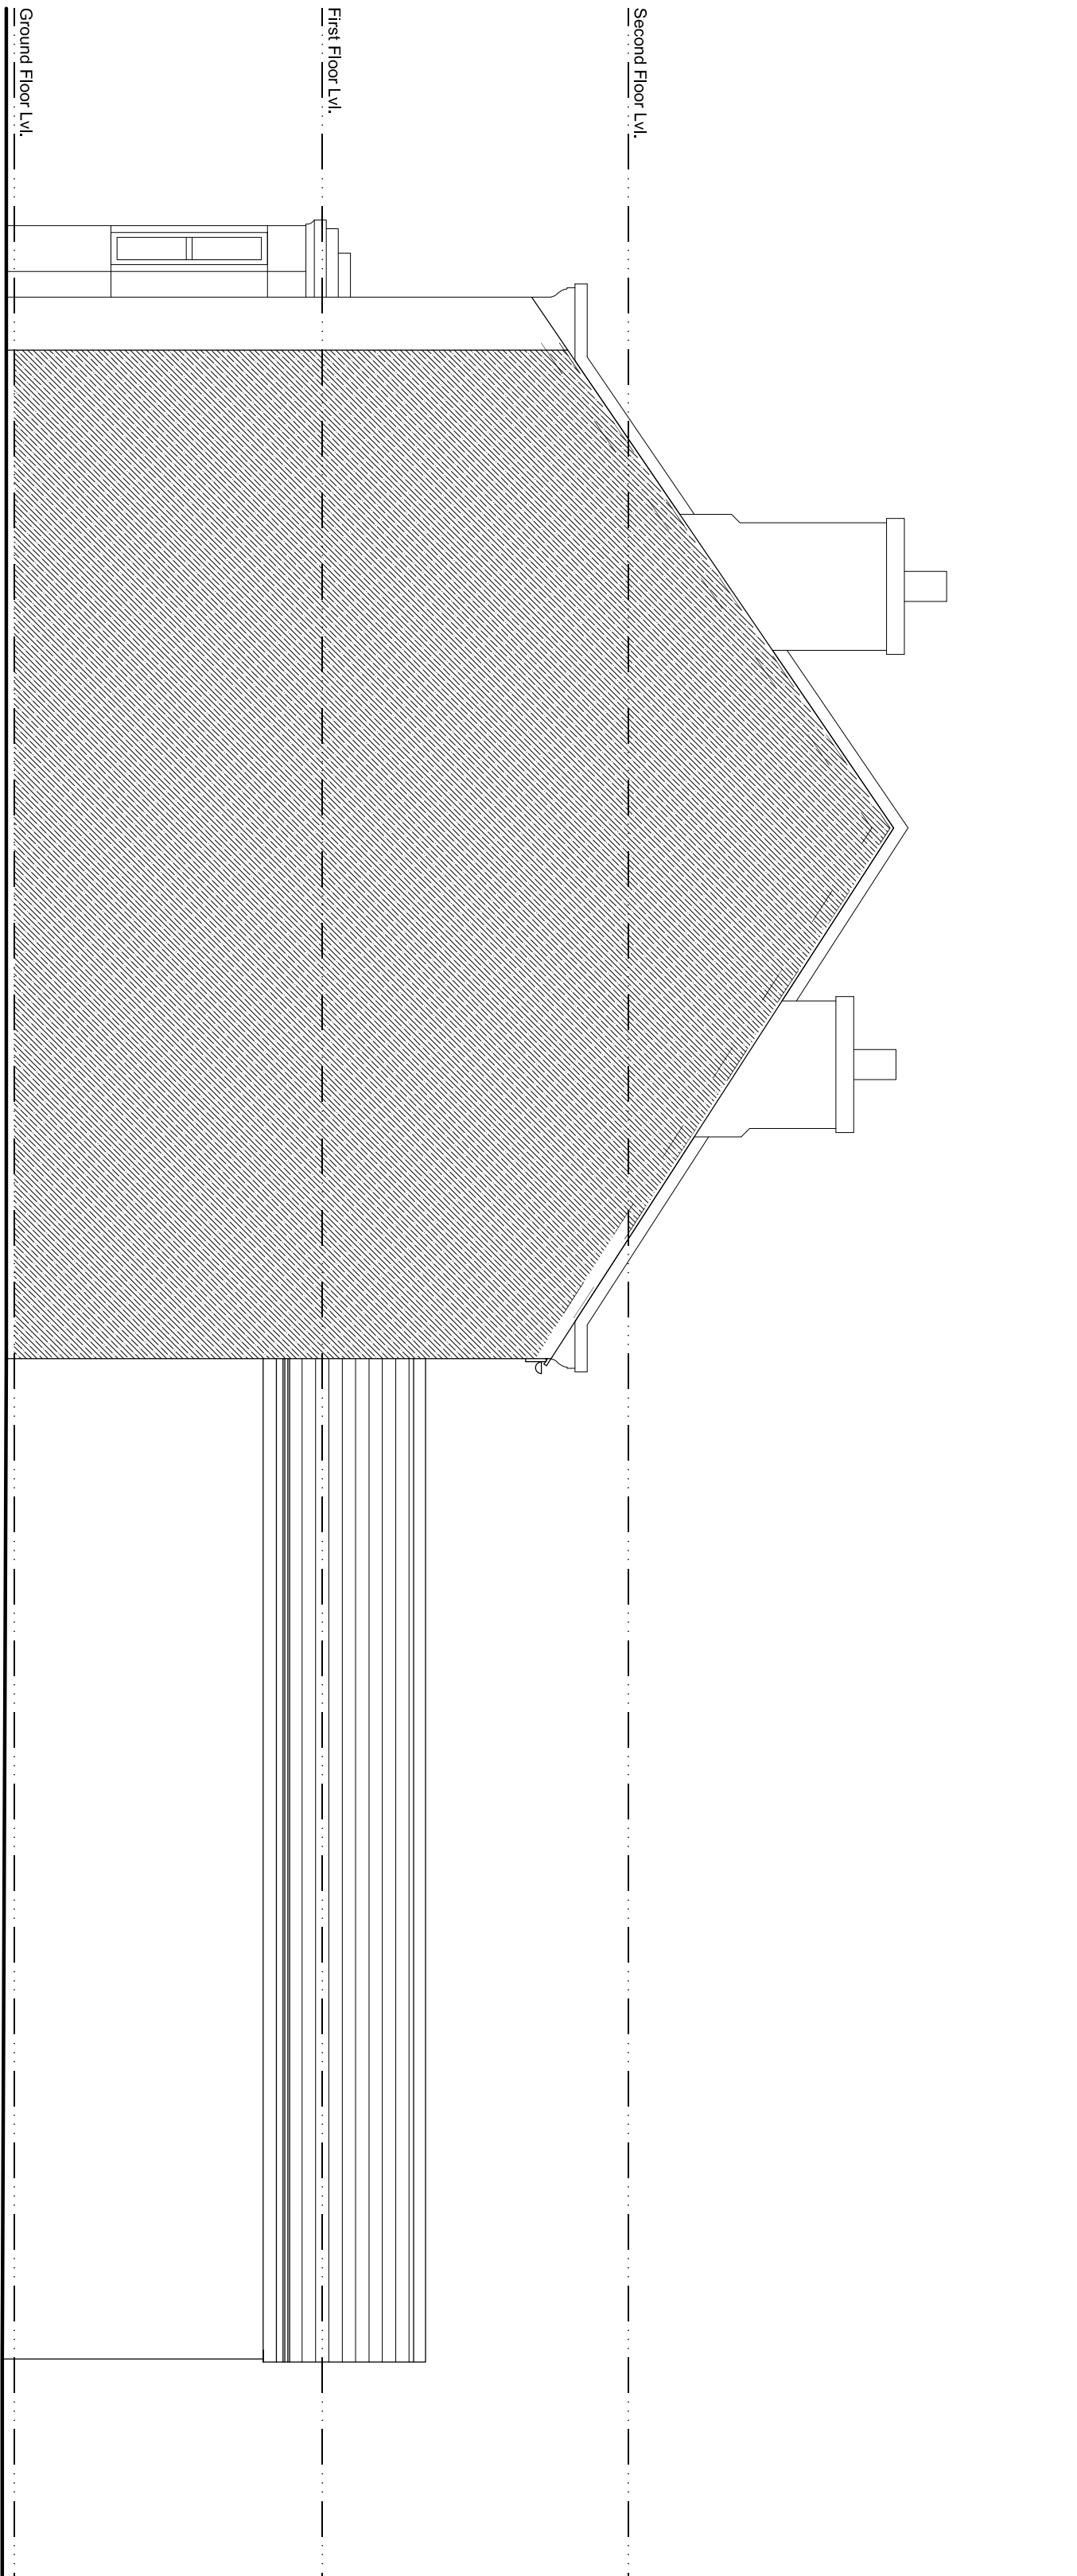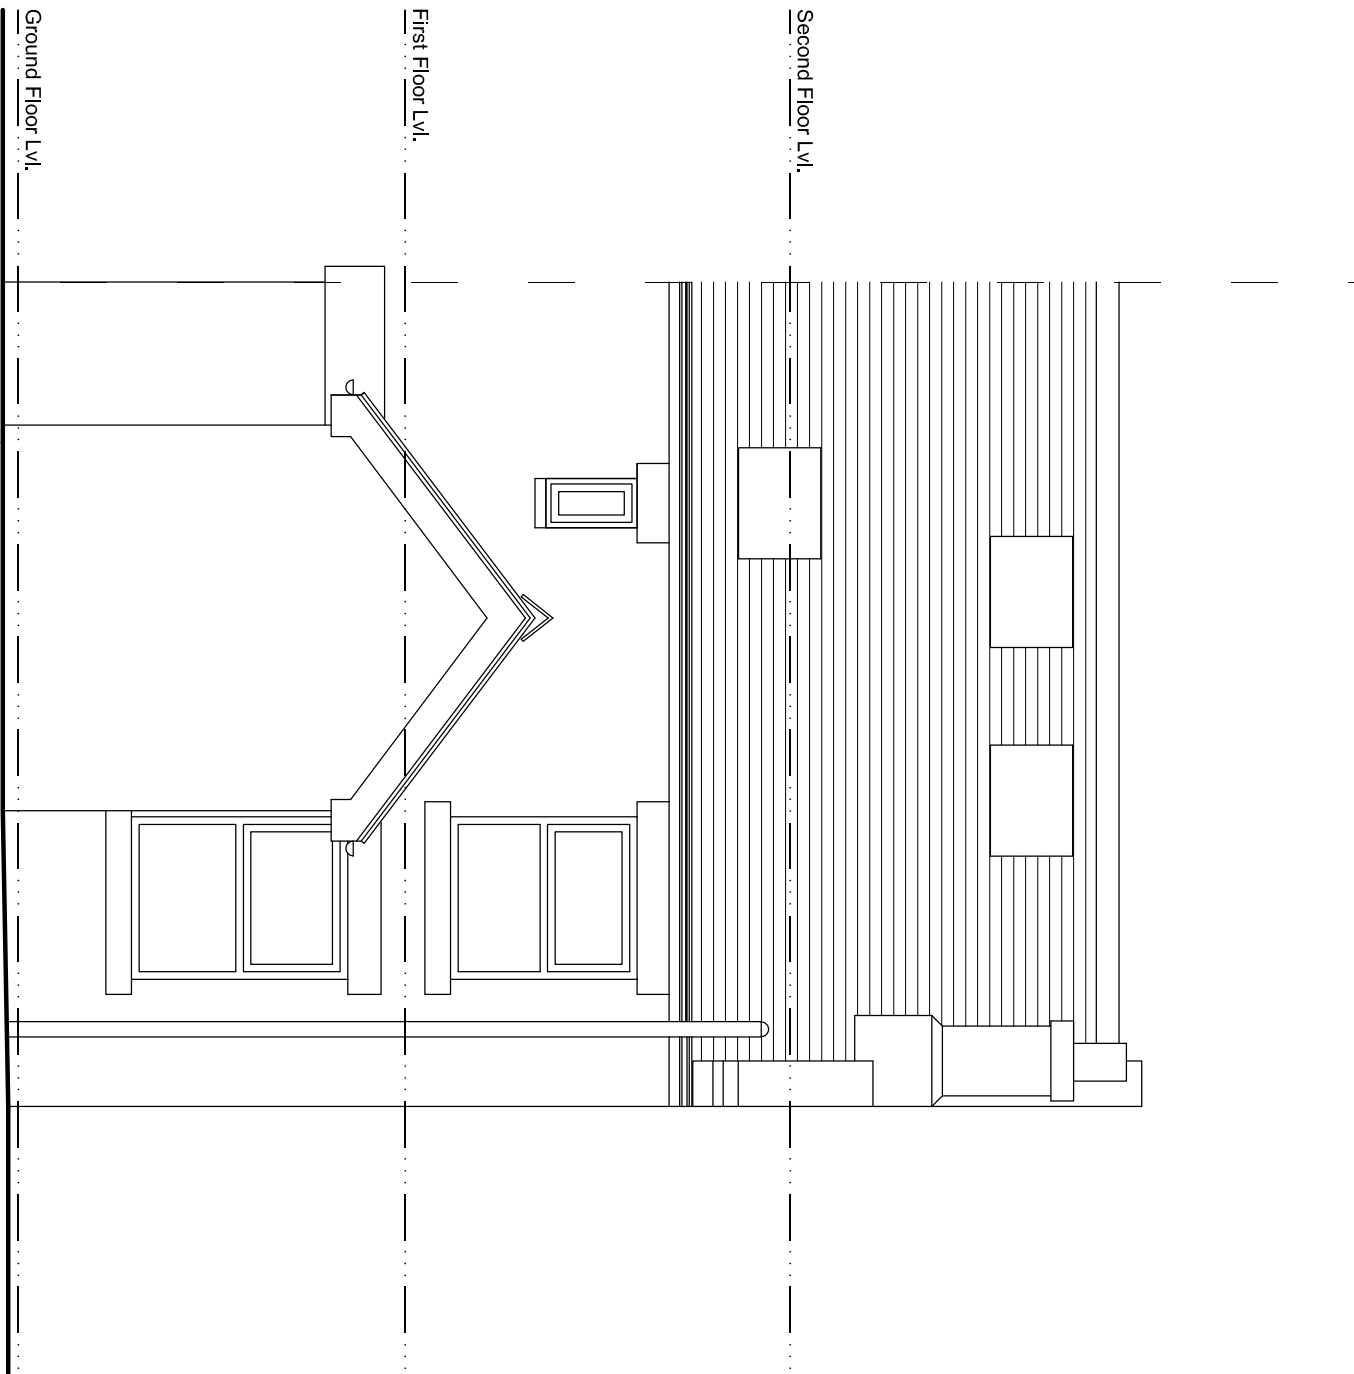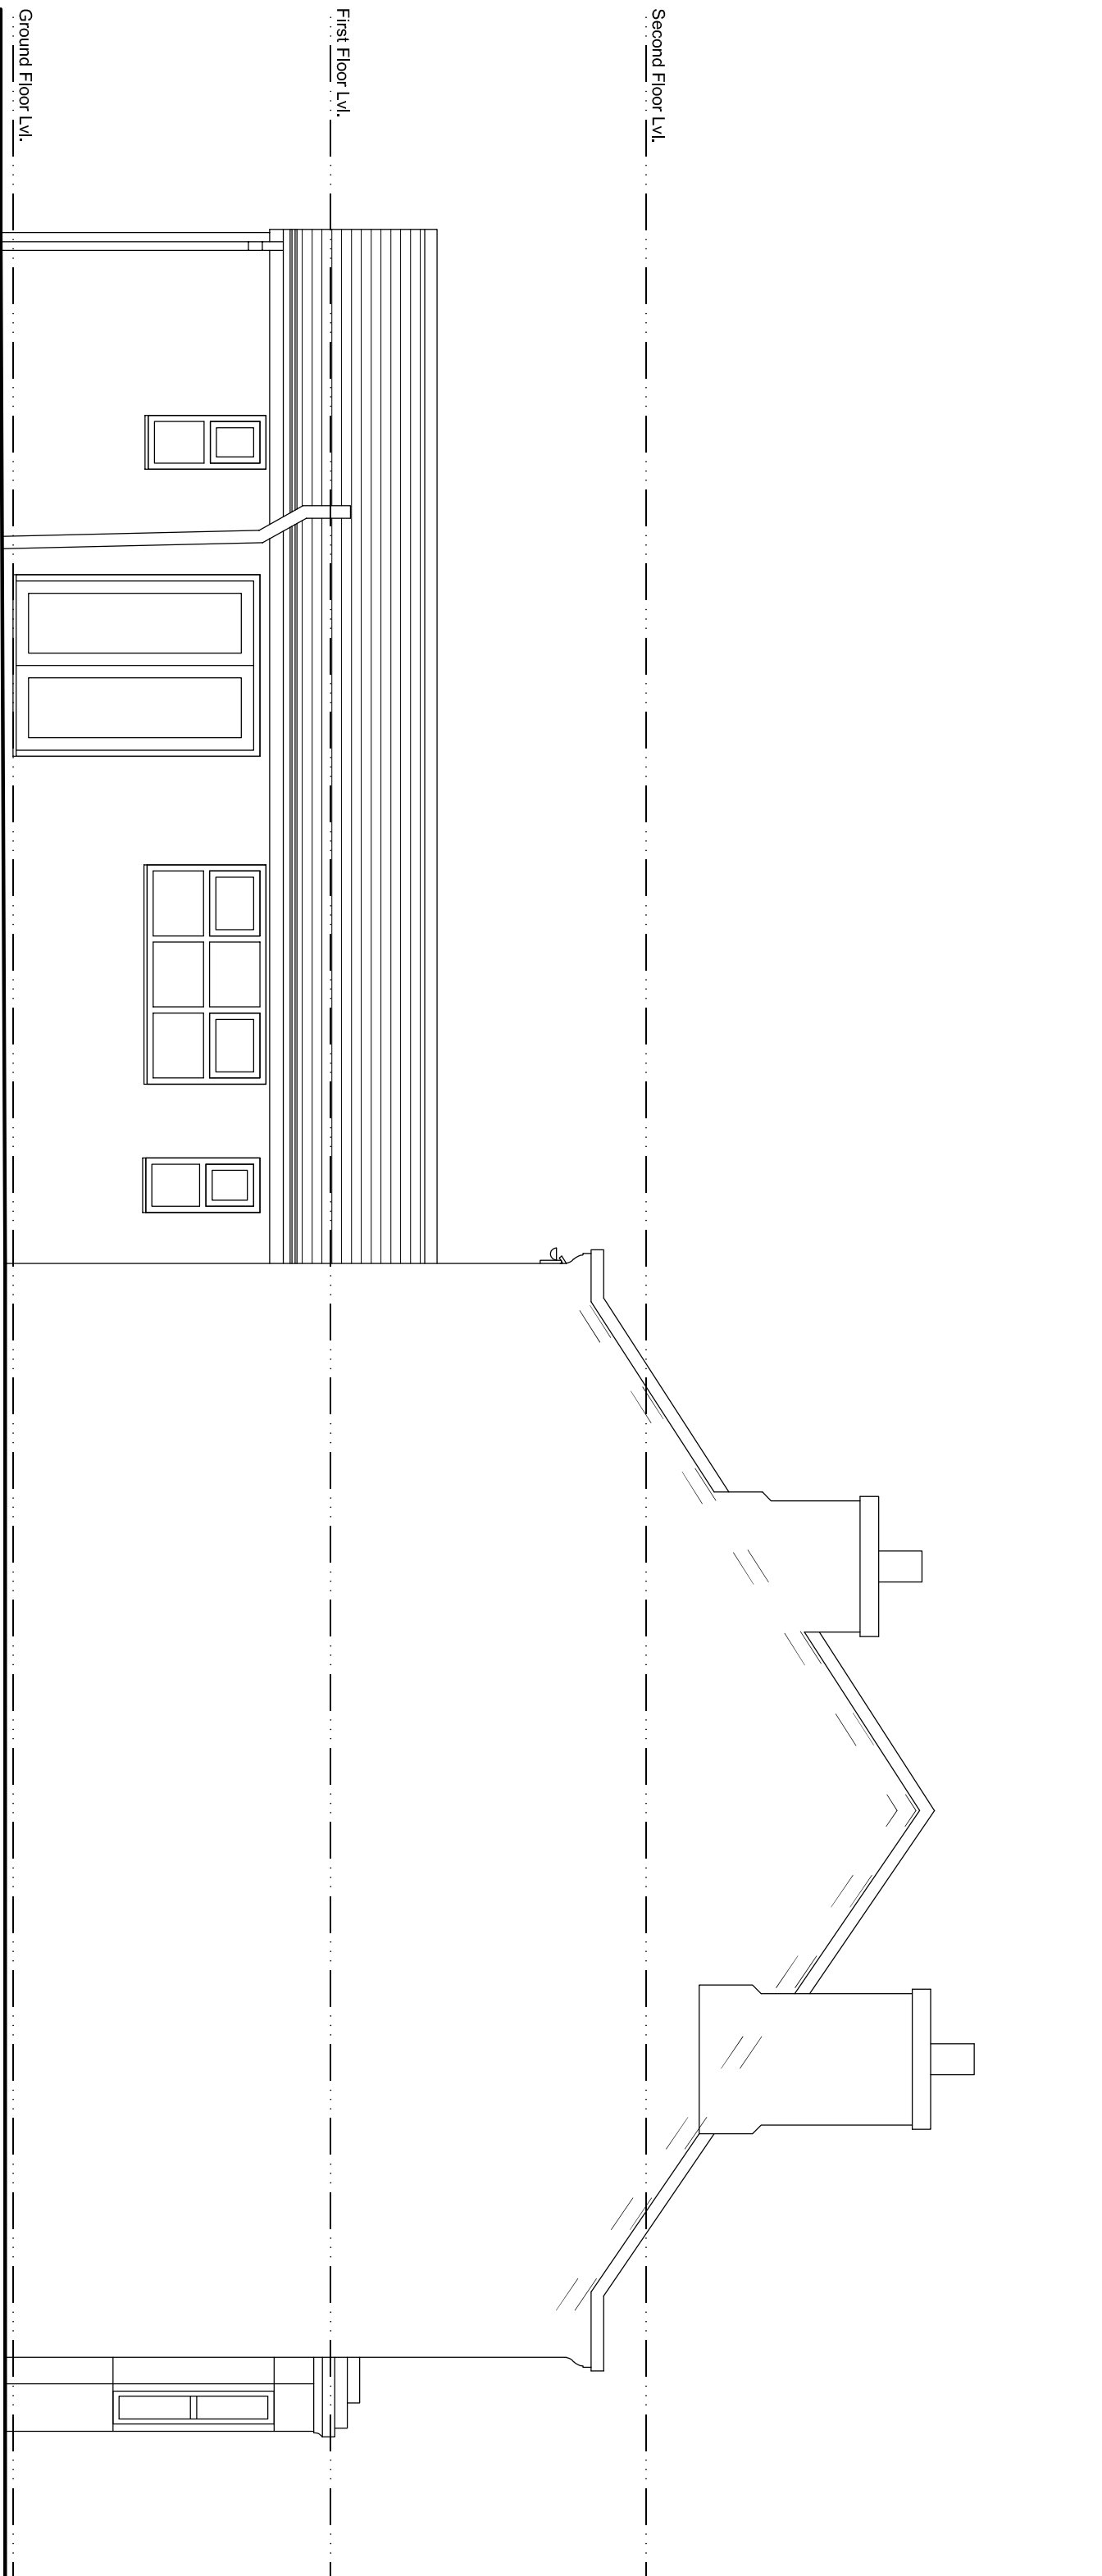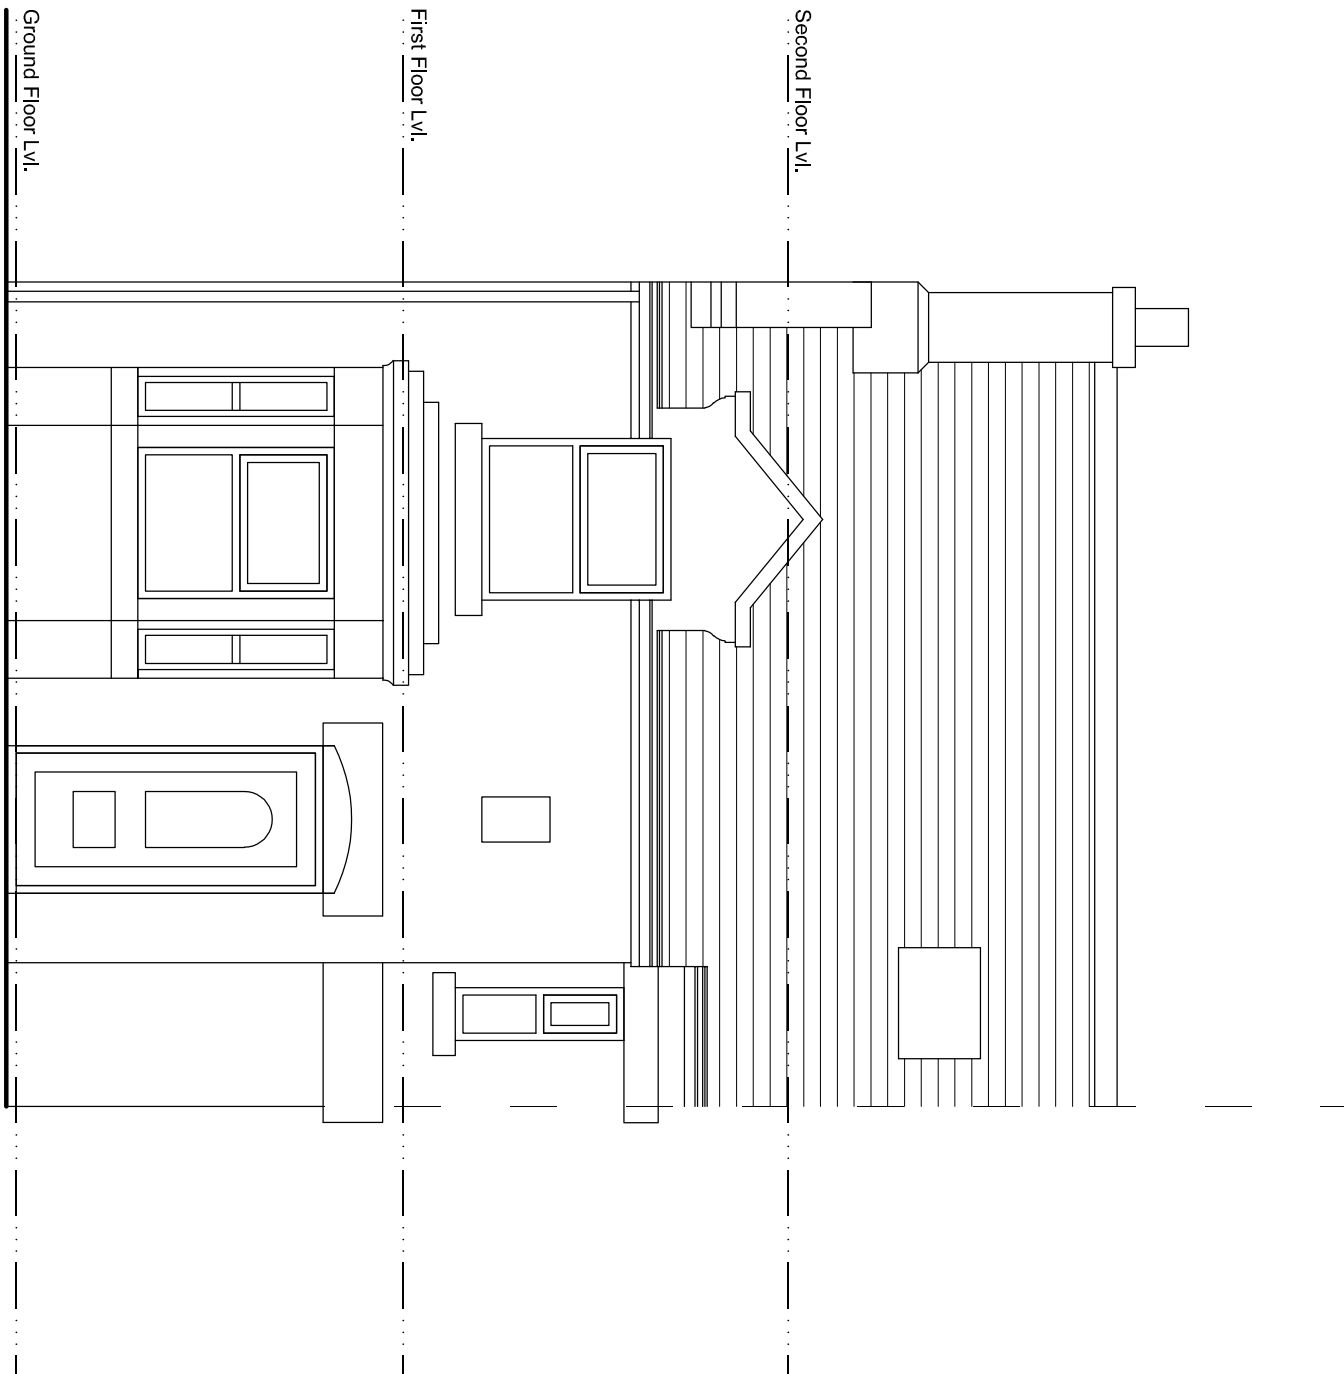

Status	Date	Drawing Title	Project	Client	Revision	Description	Date
Planning	Feasibility	Drawing Ref.: P280 - 201 Scale: 1:50 Rev. A1	Biddulph Moor Extension & Alterations Existing Elevations	294 New Street	Mr Dunn		
	Billg. Rags						
	Tender						
	Construction						