


CONCEPT ARCHITECTURAL DESIGN ARE TO BE NOTIFIED OF ANY DISCREPANCIES IN FIGURED DIMENSIONS. CONTRACTOR TO VERIFY ALL DIMENSIONS. THIS DRAWING IS COPYRIGHT.

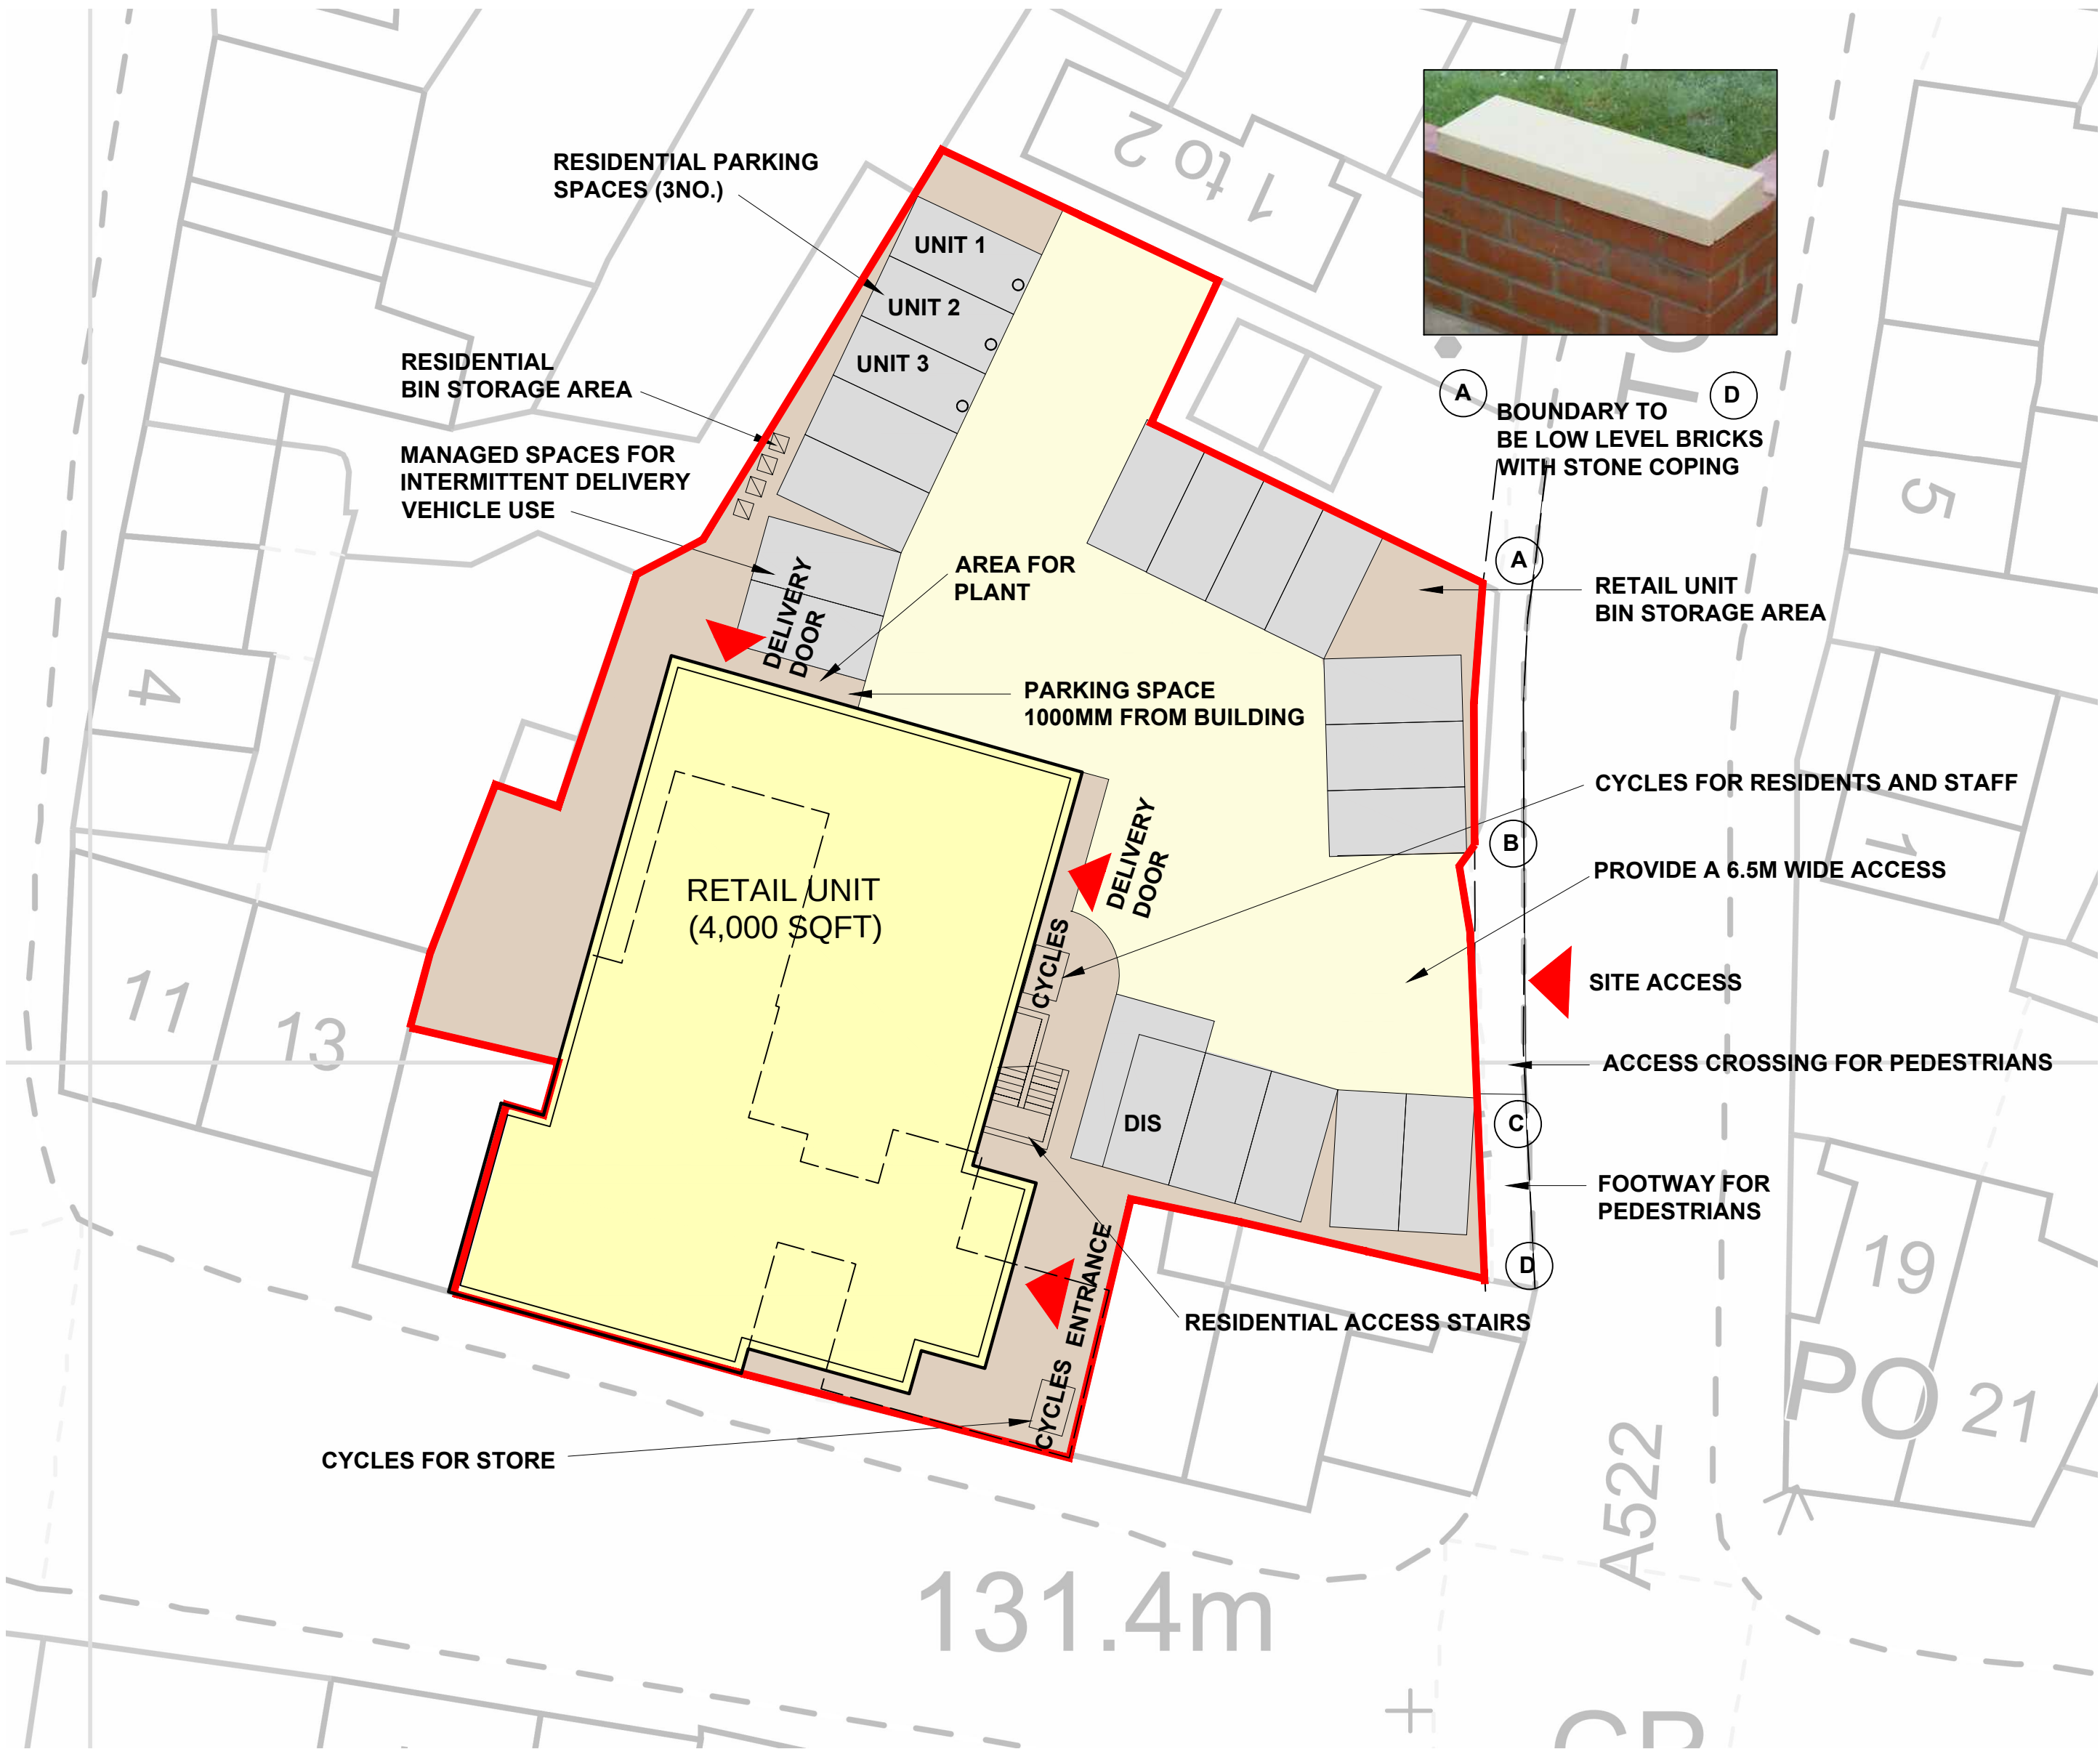

ARCHITECTURAL DESIGN • PROJECT MANAGEMENT • DEVELOPMENT CONSULTANTS

concept
architectural design

TEL : 07809 580481 EMAIL : concept-designs@outlook.com

Project

PROPOSED DEVELOPMENT AT
HIGH STREET, TEAN

Drawing Title

PROPOSED SITE LAYOUT PLAN

Client

SEP PROPERTIES

Drawing No.

CA-SEP-06-03

Revision

I (1)

Scale

1:200@A2

Date

OCT 19

Drawn by

SG