




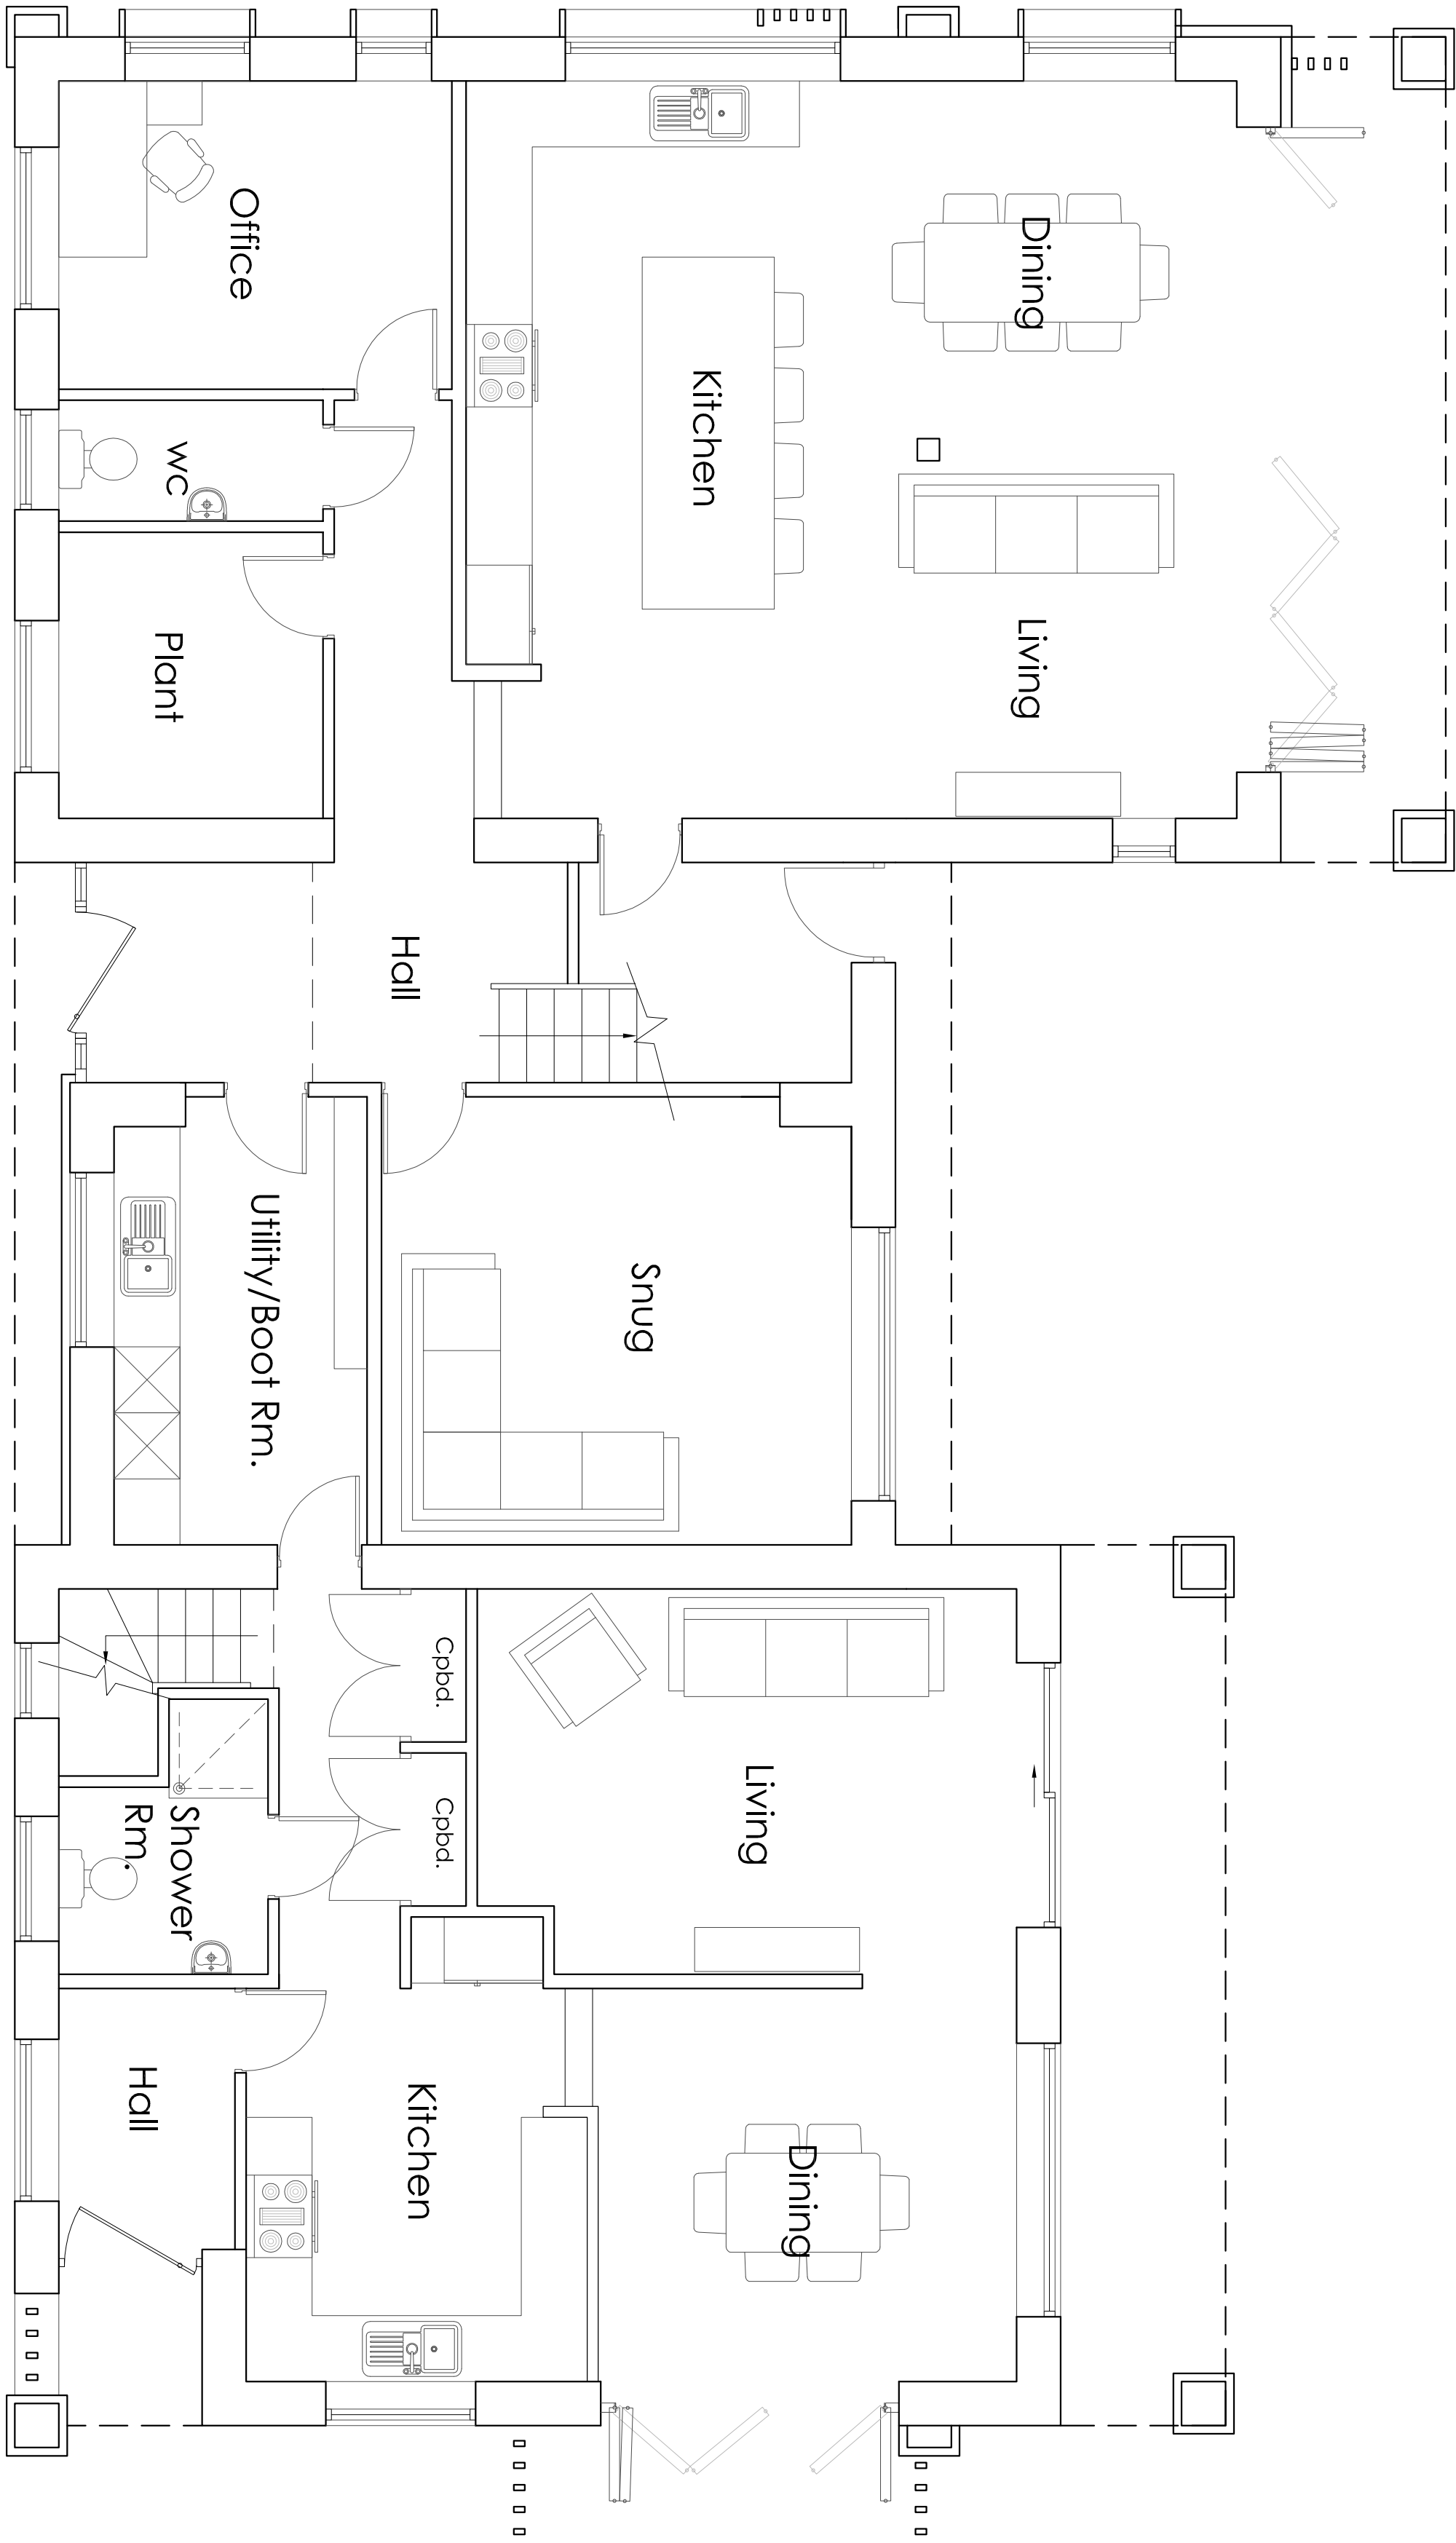

GROUND FLOOR PLAN 1:50

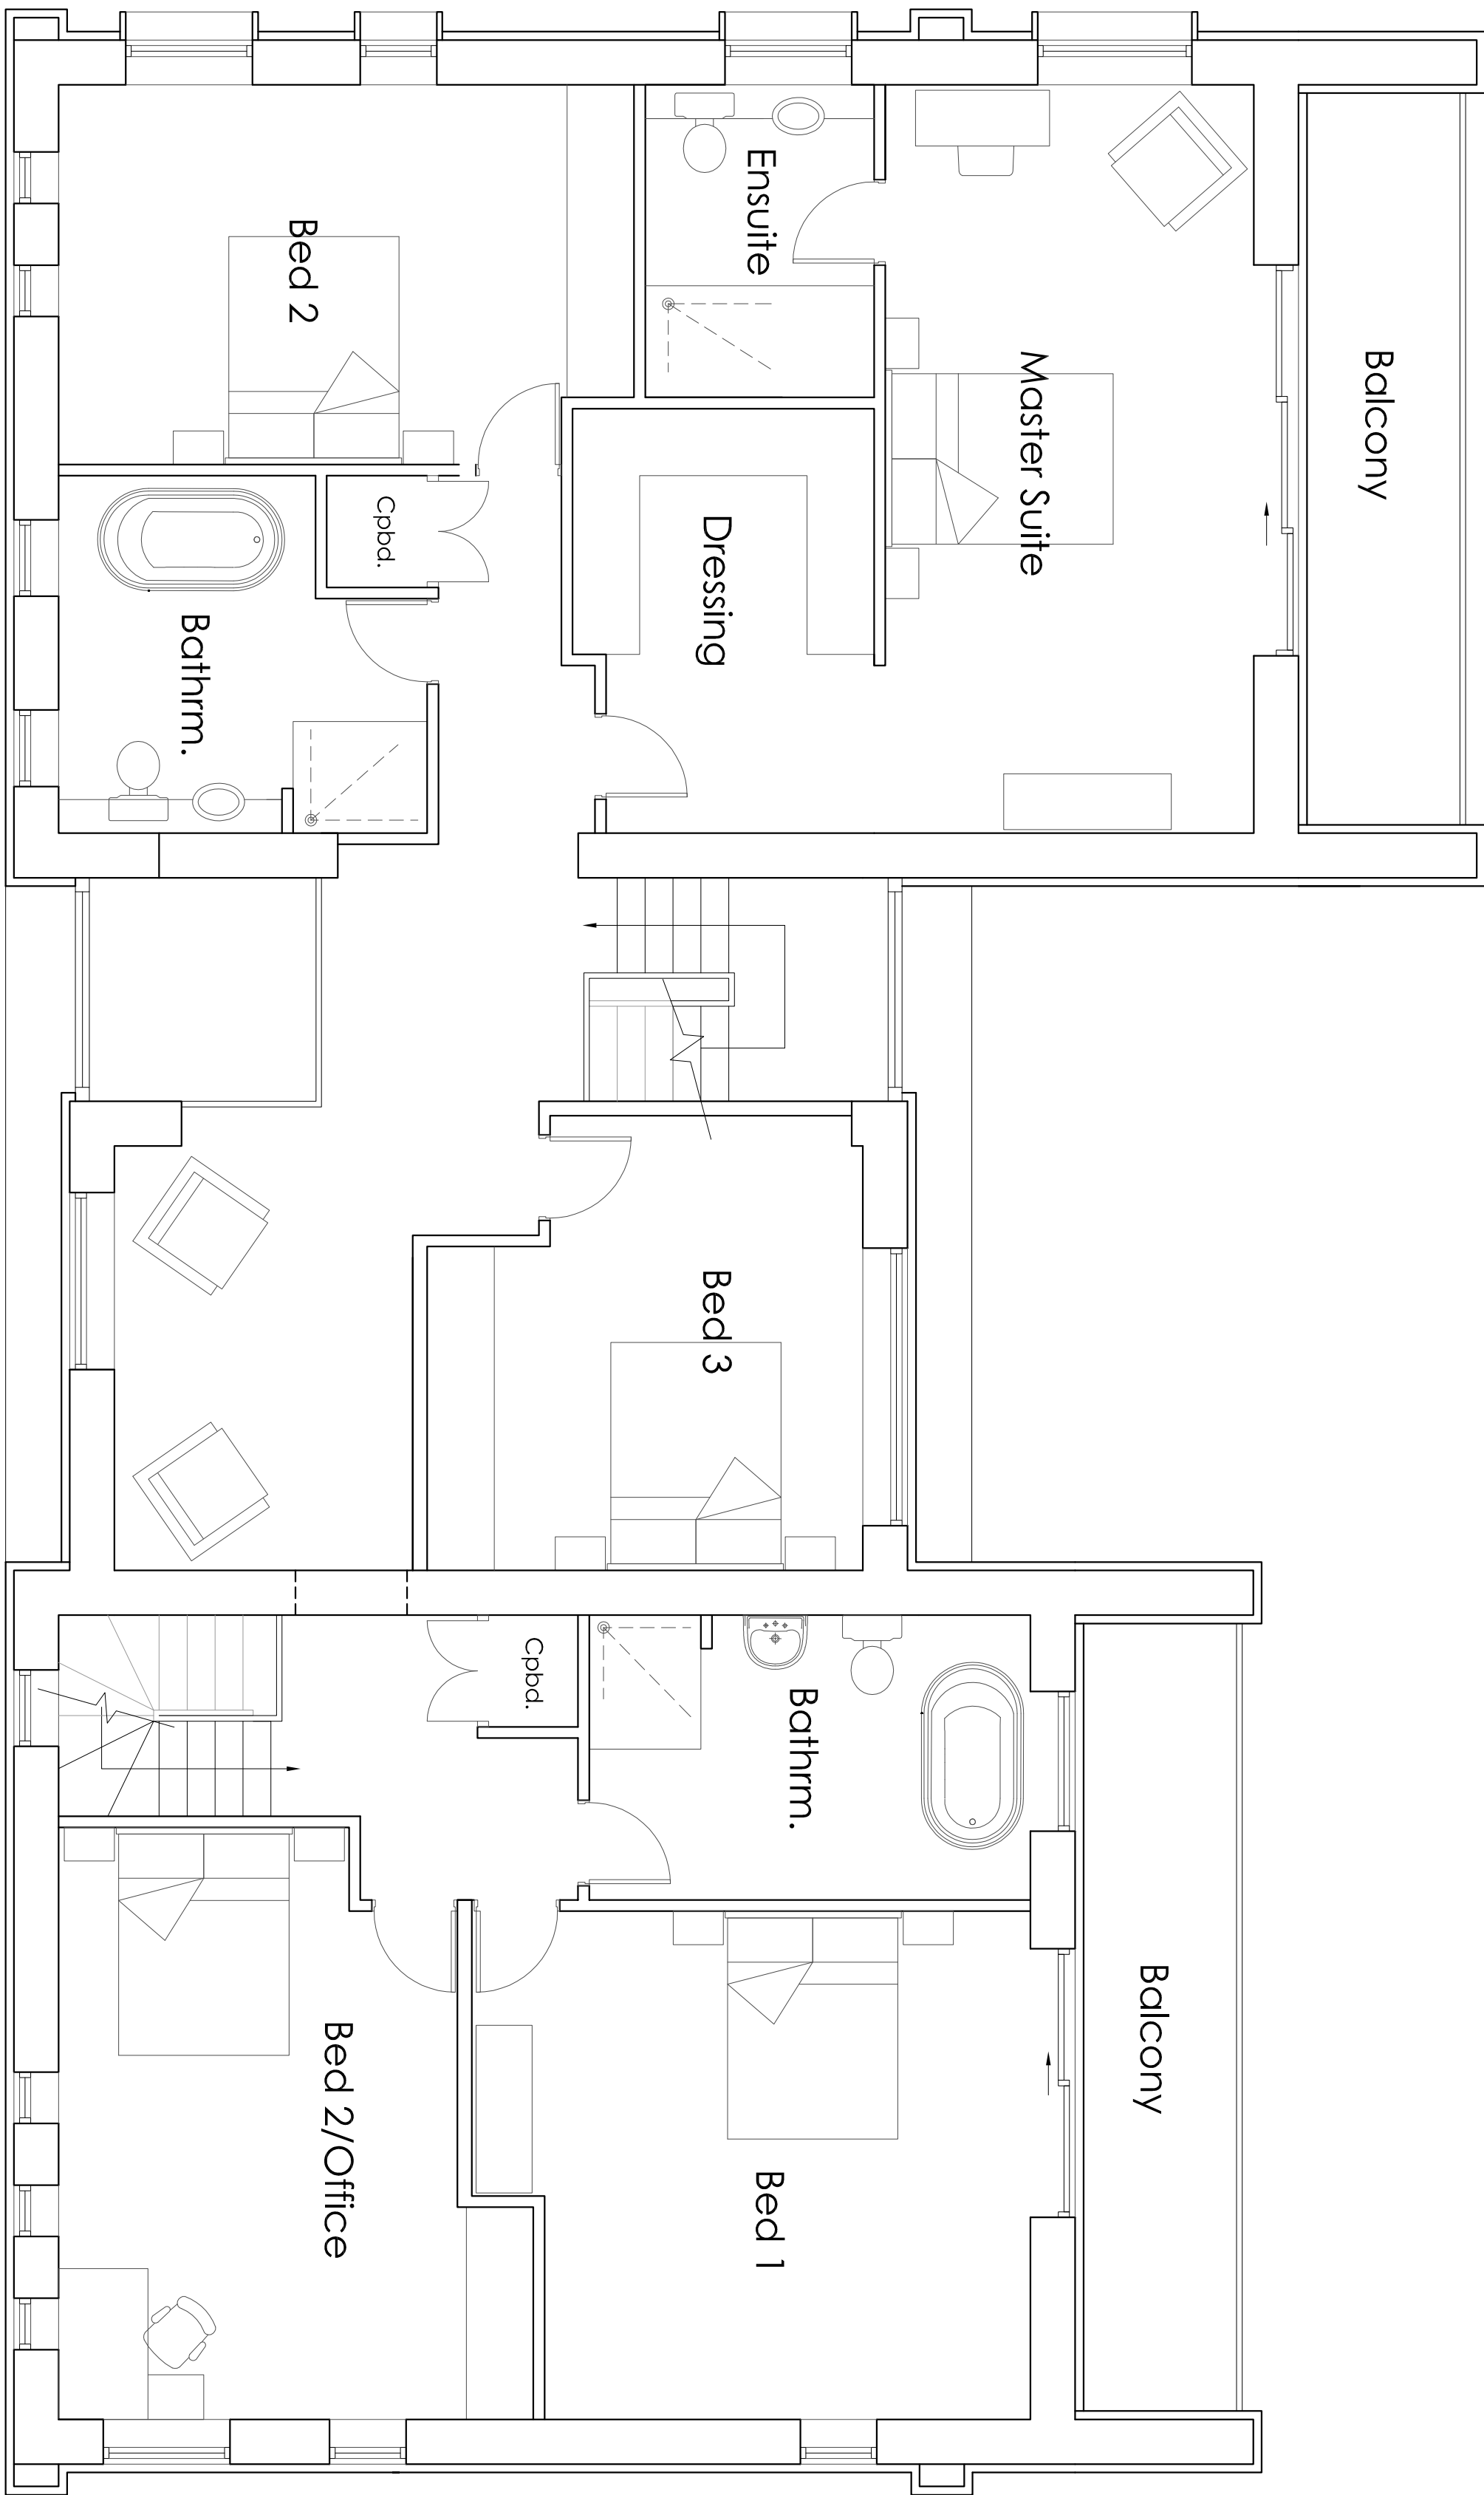

FIRST FLOOR PLAN 1:50

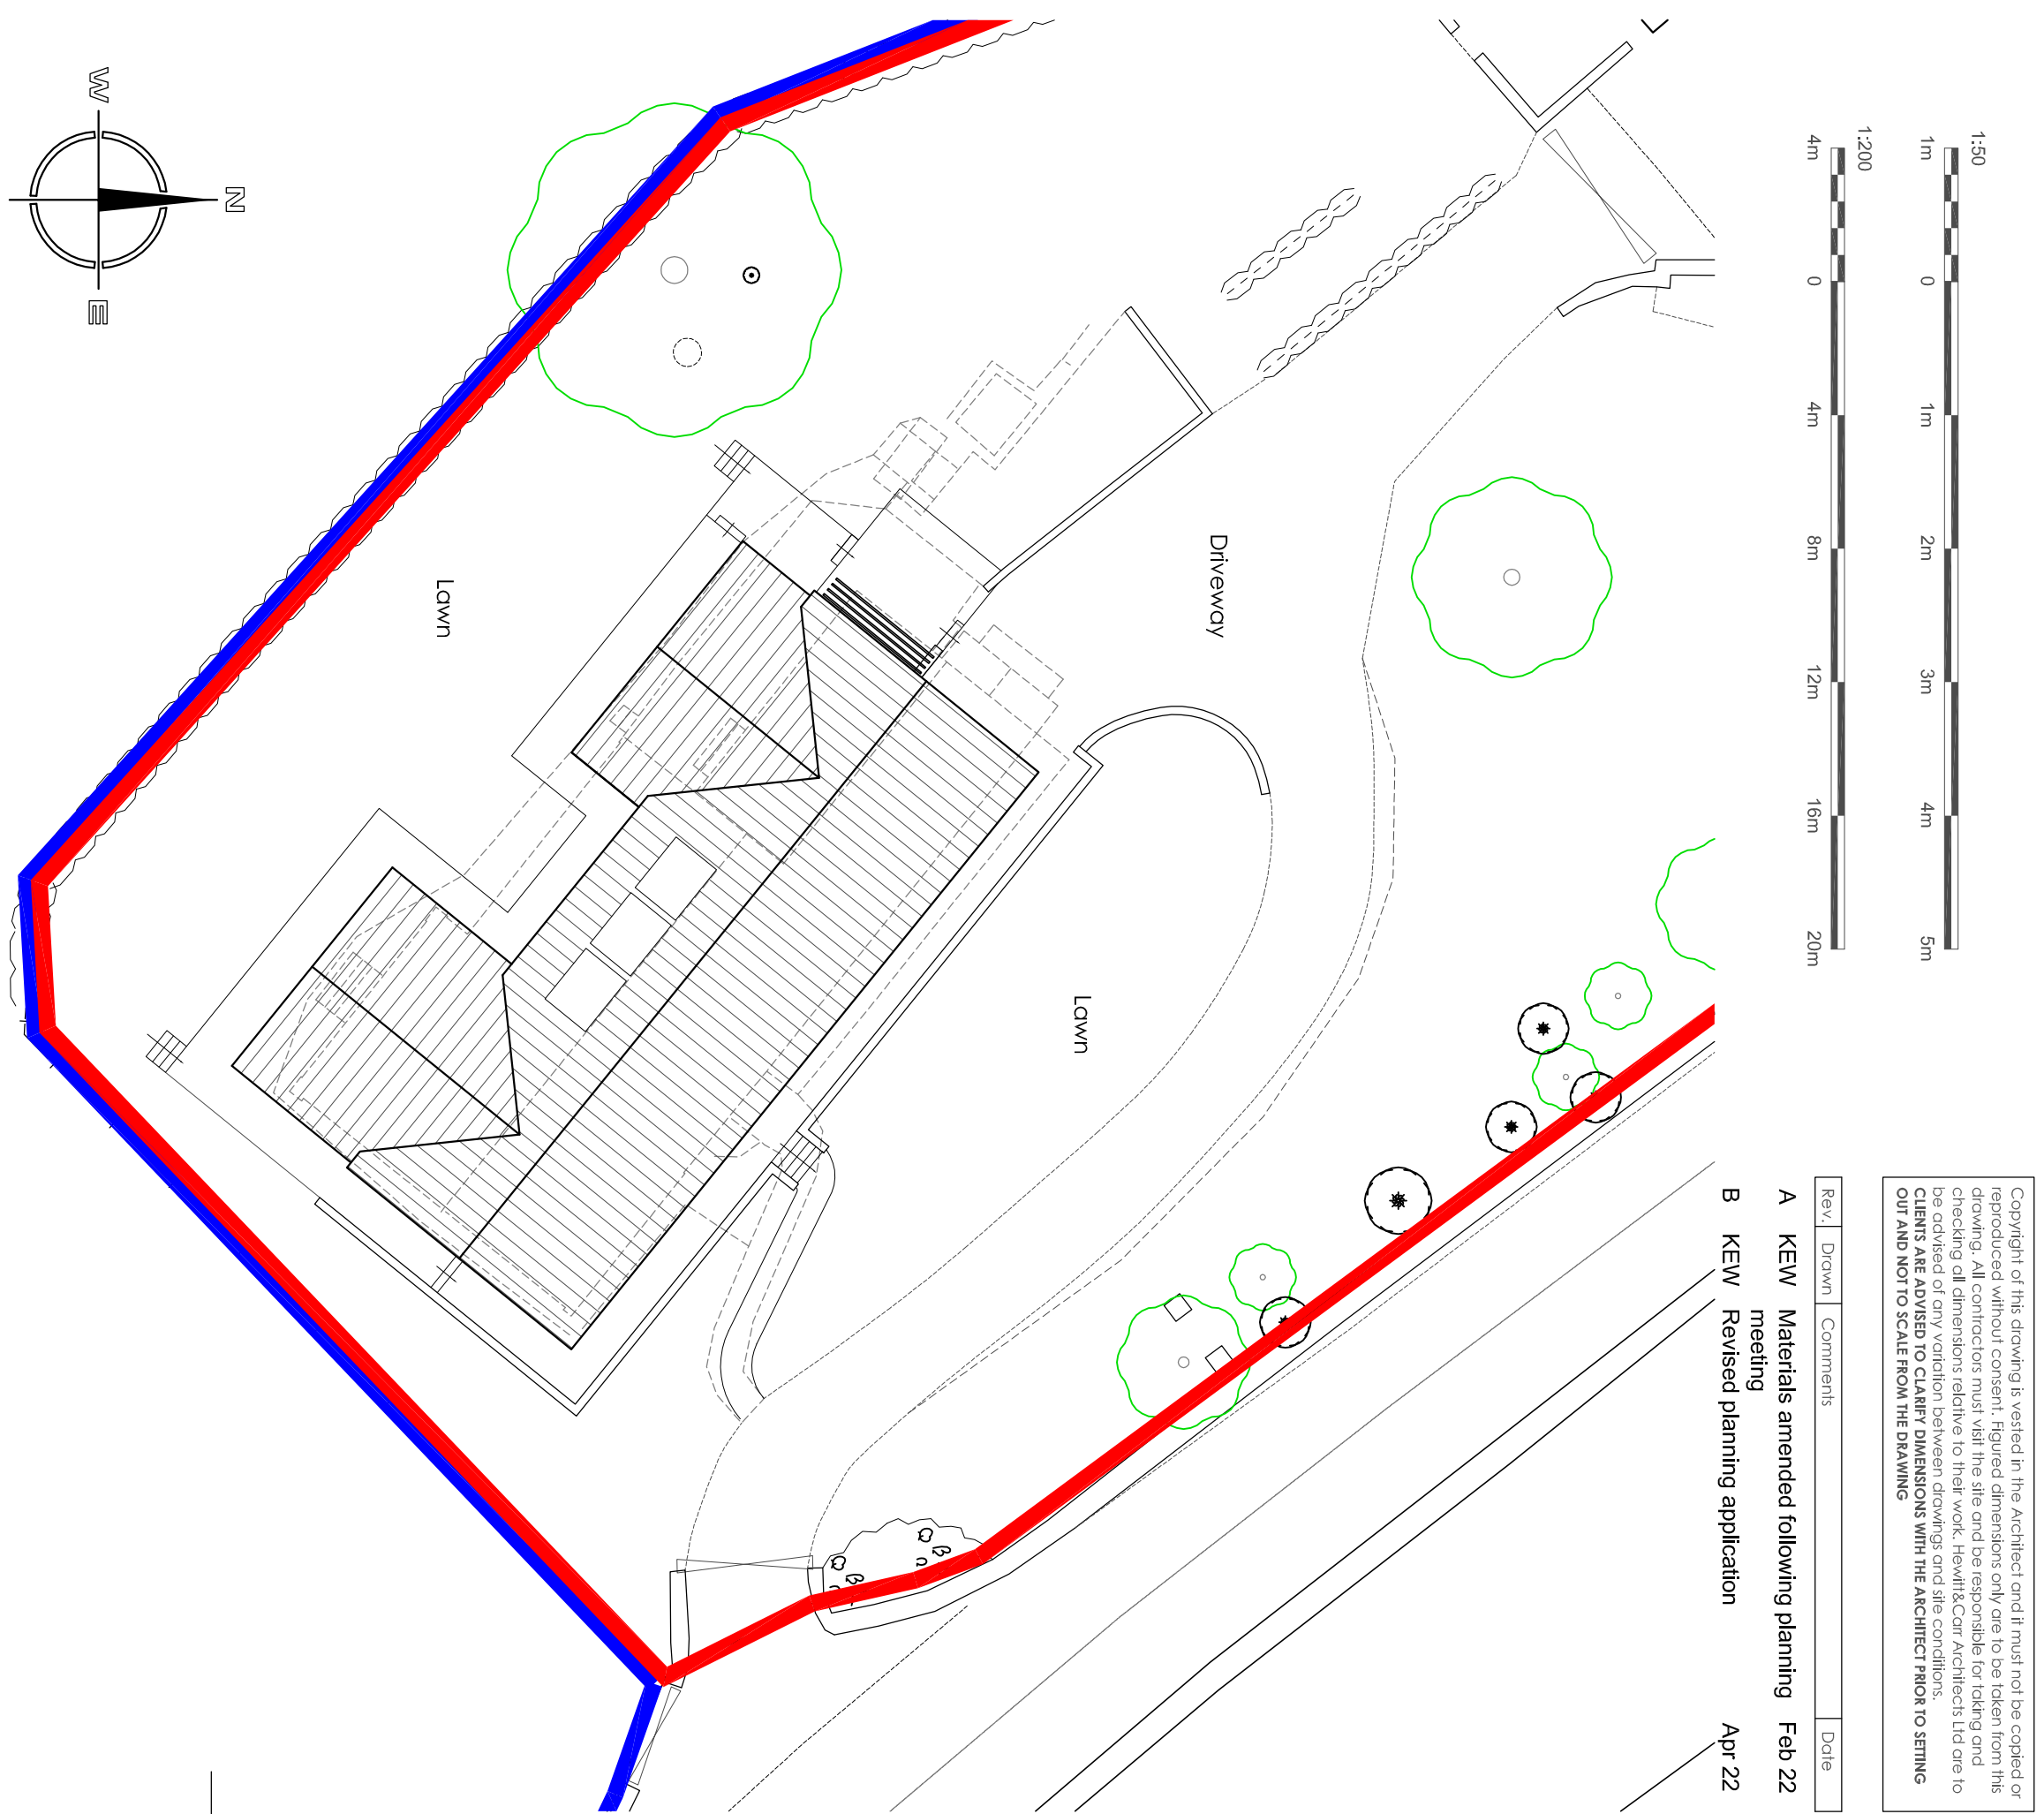

SITE PLAN 1:200

Copyright of this drawing is vested in the Architect and it must not be copied or reproduced without consent. Planned dimensions only are to be taken from this drawing. All dimensions must refer to the site and be acceptable for scaling and be obtained or vary between drawing and site conditions. All dimensions to be taken from the drawing and not the site. 

Rev	Drawn	Comments	Date
A	KEW	Materials amended following planning meeting	Feb 22
B	KEW	Revised planning application	Apr 22

Hewitt&Carr Architects
A. Design&Arch House 1 17-19 Leek Road Cheddole ST10 1JE
T. 01539 255989
E. enquiries@hccarchitects.co.uk
W. www.hccarchitects.co.uk

Client
Mr & Mrs C Green

Project
Eco House Replacement Dwelling at
Wildwood, Farley Lane, Alton ST10 4BZ

Title
Proposed Floor Plans

Drawn
Planning
Date
Sept 2021
Scale
A1 AS NOTED
Checked
KEW

Project No.
01038 AL(0)52

Rev
B

PLANNING