
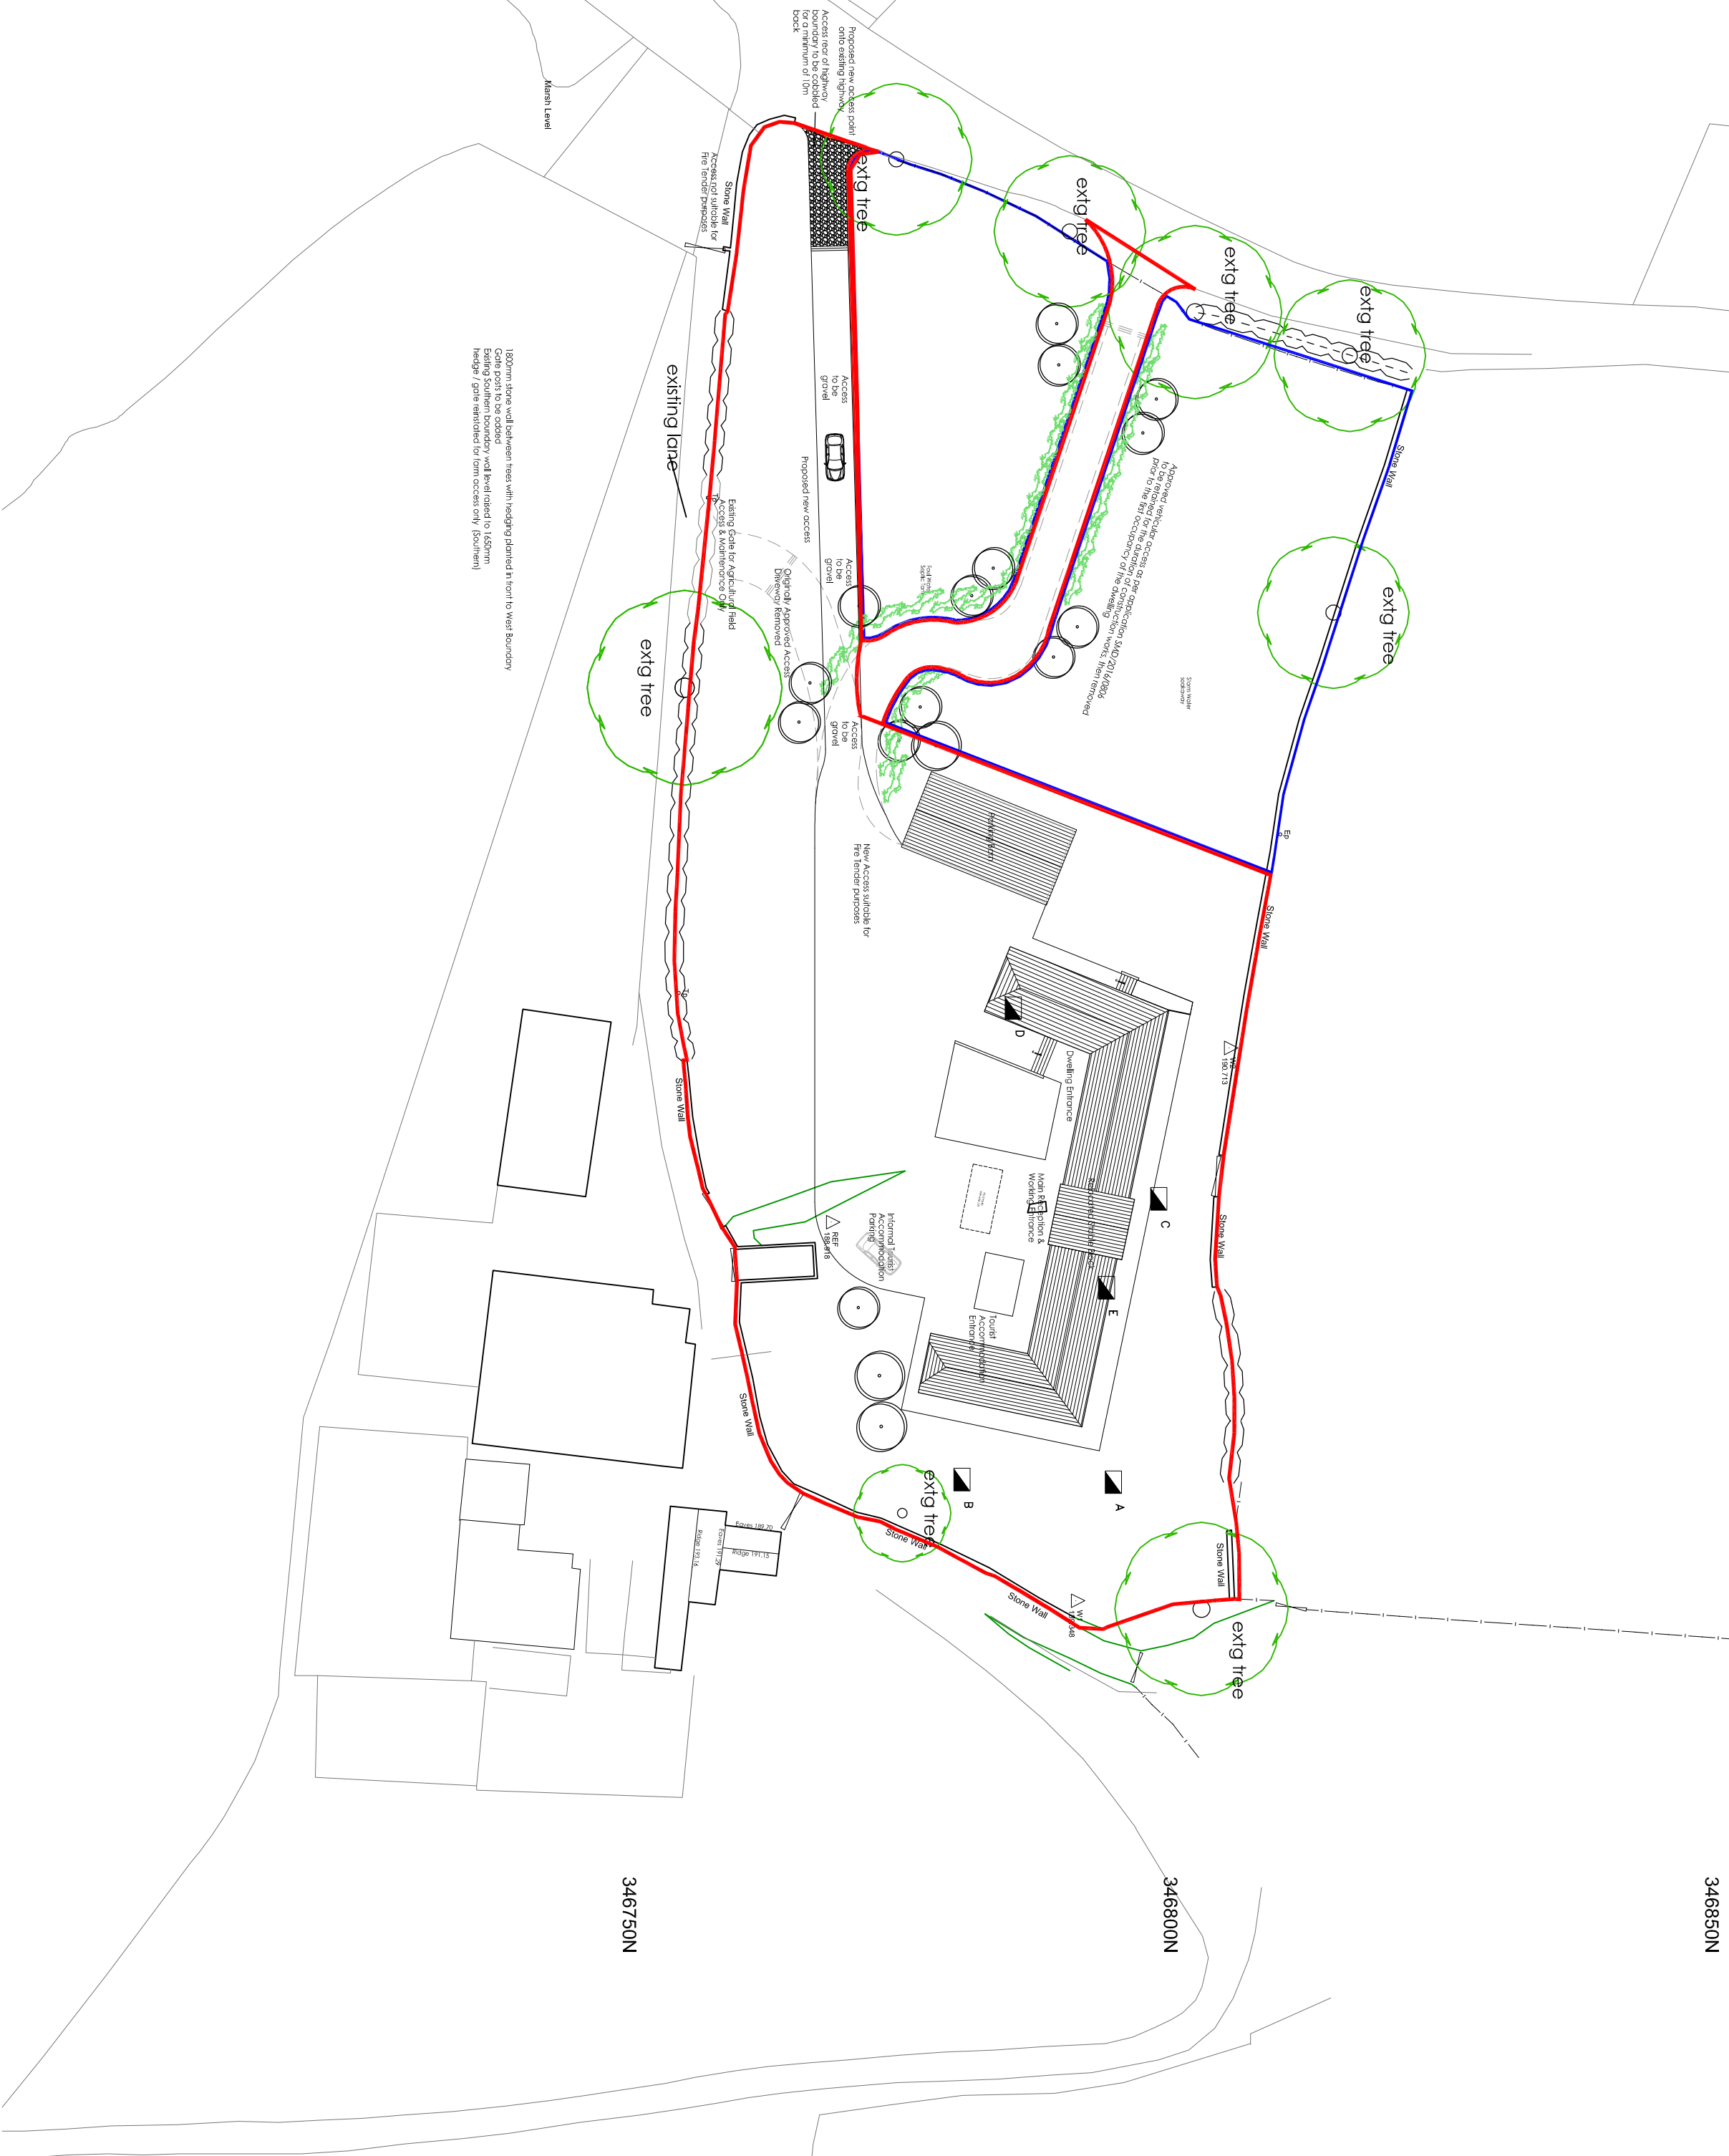


Copyright in this drawing is vested in the Architect and it must not be copied or reproduced without consent. Figured dimensions only are to be taken from this drawing. **All** contractors must visit the site and be responsible for taking and checking all dimensions relative to their work. **Hemli & Co Architects Ltd** are to be advised of any variation between drawing and site conditions.

CLIENTS ARE ADVISED TO CLARIFY DIMENSIONS WITH THE ARCHITECT PRIOR TO SETTING OUT AND NOT TO SCALE FROM THE DRAWING

Rev.	Drawn	Comments	Date
A	SG	Extended Extent of Basement.	29.04.22

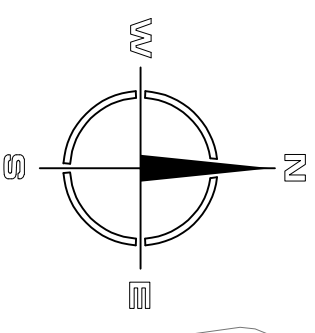

Hewitt & Carr Architects

A: DaisyBank House | 17-19 Leek Road | Cheadle | ST10 1JE
T: 01 538 756888
E: enquiries@hccarchitects.co.uk
W: www.hccarchitects.co.uk

Client
Mr C Maddock

Project	Title
Reconstruction and Conversion of Whiston Eaves Stable Block to Form Dwelling and Tourist Accommodation	Proposed Landscaping Plan

Status
Planning

Date May 2020

Scale @A2 1:500

Drawn SG
Checked

Project No	Drawing No.
00484	PL(0)08

Rev A

File Ref: H:\