


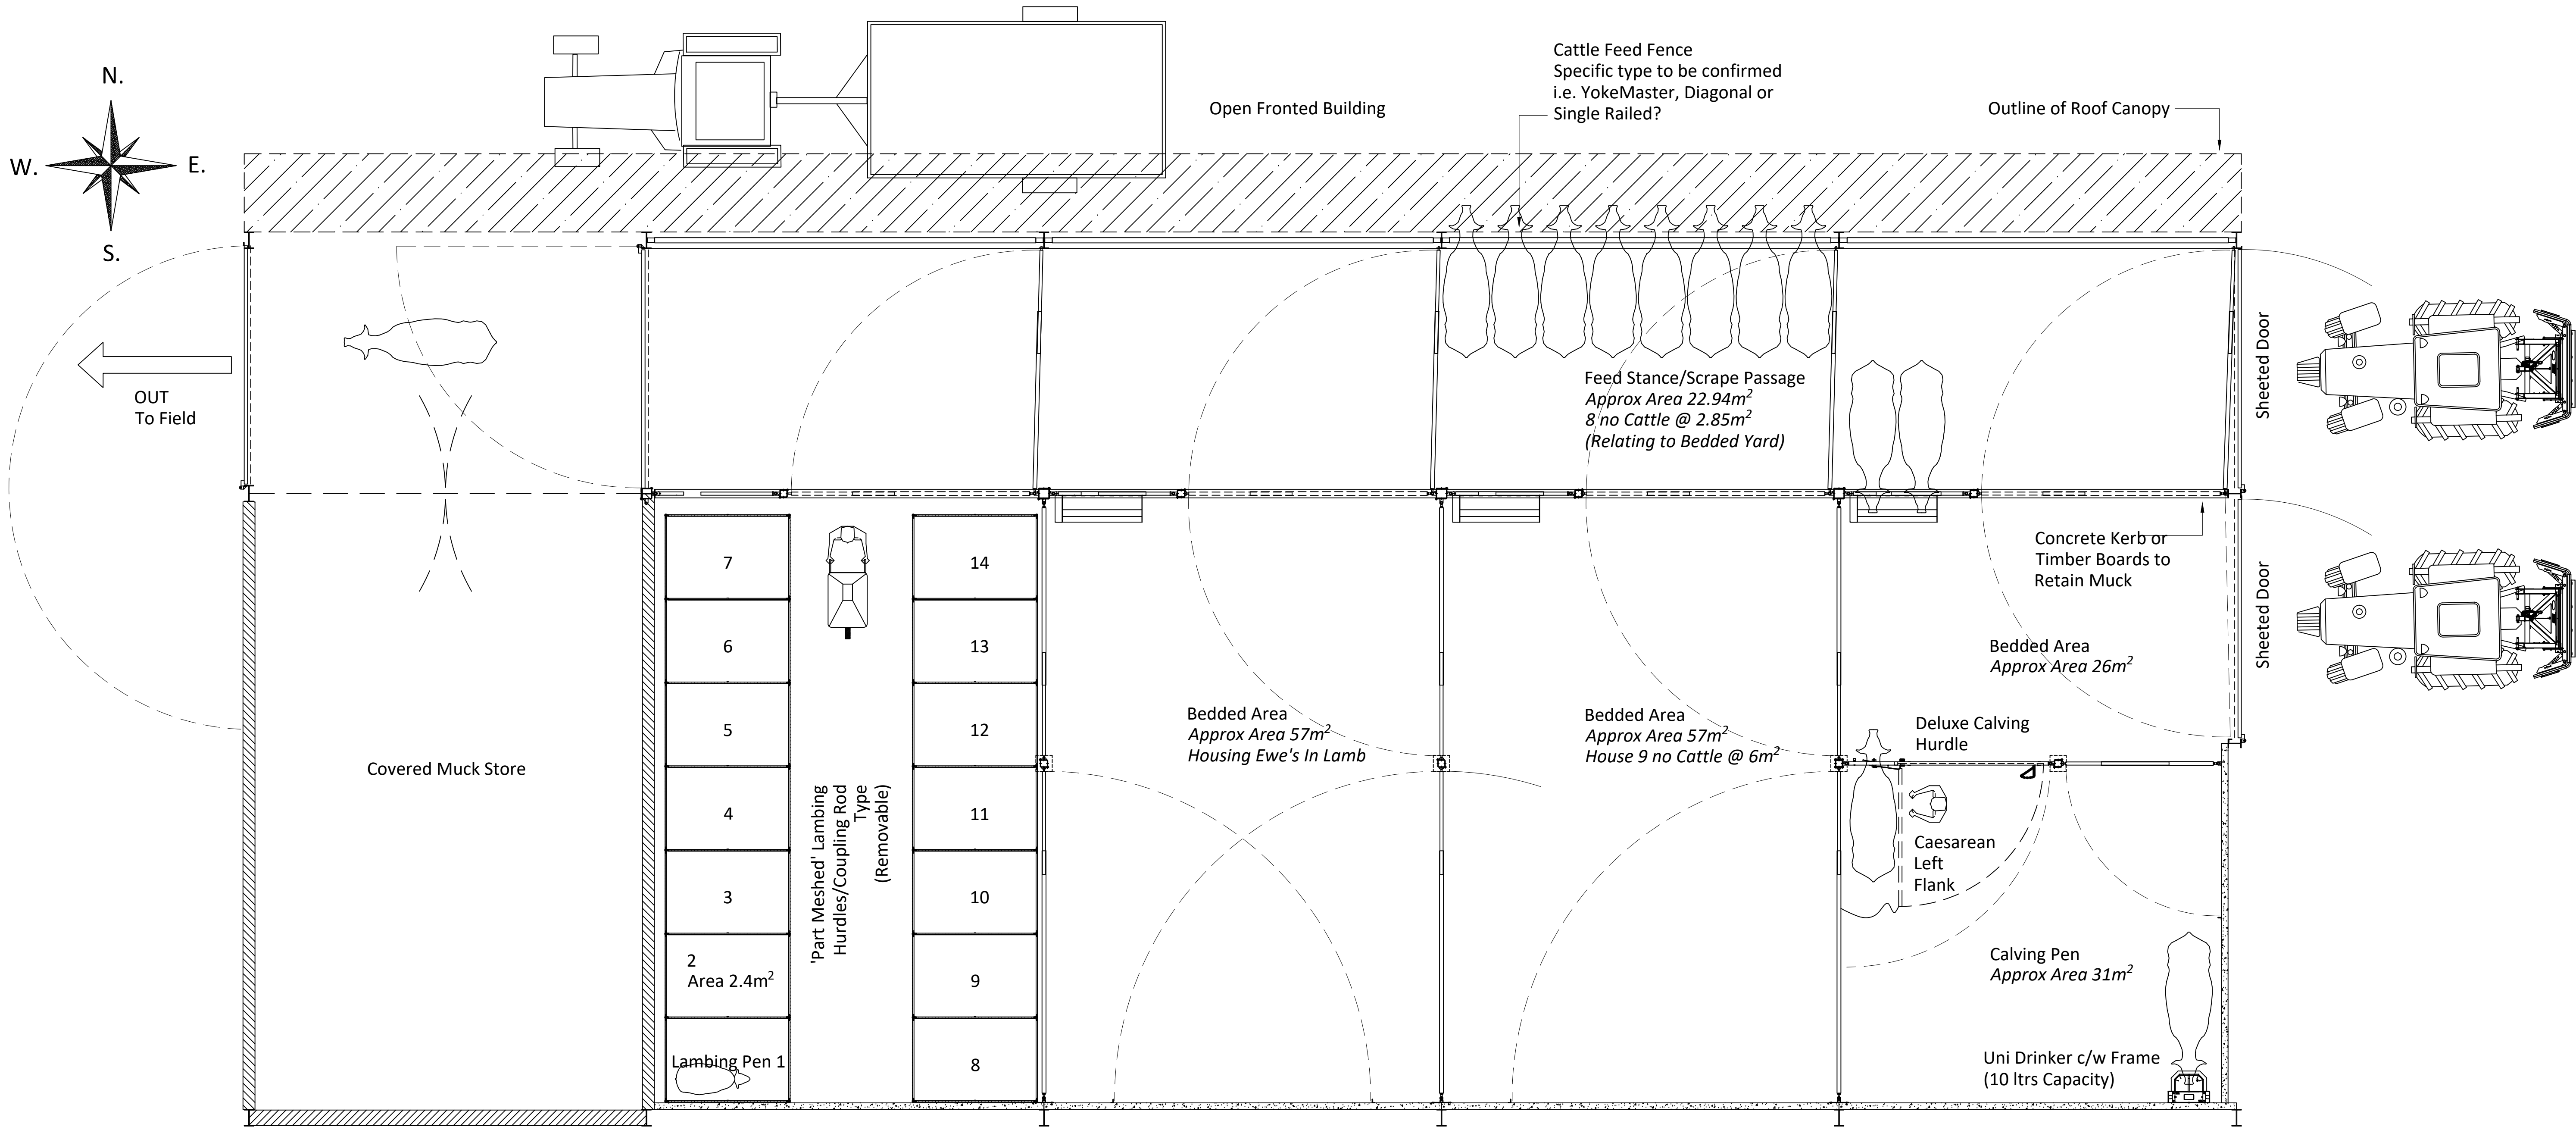

Also Lambing Area Between
Gridlines '1 & 3' Only
Area Can Also Be Used For Housing
Cattle

DRAWING ISSUE STATUS		
For Planning Permission		
TITLE	Proposed Agricultural Building for Loose Animal Housing Mr Frank Klucznik	
CLIENT	White Chimneys Bradshaws Lane Ipstones Edge, Ipstones Staffordshire ST10 2LR	
 Mossfield road Adderley Green, Longton, Stoke on Trent, Staffs. ST3 5BW Tel: 01782 339320 Fax: 01782 339321 www.iae.co.uk		
THE INFORMATION CONTAINED IN THIS DRAWING IS THE PROPERTY OF F. KLUCZNIK & SON LTD, T/A IAE. COPYRIGHT IS RESERVED BY THEM AND THE CONTENT USED ON THE CONDITION THAT IT IS NOT COPIED, REPRODUCED, RETAINED OR DISCLOSED TO ANY UNAUTHORISED PERSON EITHER WHOLLY OR IN PART WITHOUT THE CONSENT IN WRITING OF F. KLUCZNIK & SON LTD, T/A IAE.		
SCALE	1/50	A1
ORDER No.	DRAWN. FK	DATE 28.04.2022
DRG No.	Additional Building B	