

Notes :

This drawing has been prepared in accordance with BS 5837:2012.

This drawing is intended to be printed and used in colour only, and for no purpose other than the consideration of trees in accordance with BS 5837.

B5587:2012 Cascade chart for tree quality assessment			
Category & Definition	Criteria (Including subcategories where appropriate)	Identification on plan	
Trees unsuitable for retention			
Category 1			
Trees with such a condition that they are unlikely to survive for more than 10 years	Trees that have a serious, irreparable structural defect, such that their only use is expected due to their immediate amenity value. Trees that should be removed as soon as possible for safety reasons or to prevent damage to other trees or structures.	Red on plan RGB 127,0,0	
Trees to be considered for retention			
	1. Highly ornithofaunal qualities	2. Highly landscape qualities	3. Highly cultural values, including conservation
Category A			
Trees of high quality with no significant remaining amenity or historic interest	Trees that are ornithofaunally and/or landscape features of moderate or high value.	Trees that are ornithofaunally and/or landscape features of moderate or high value.	Light Green RGB 0,255,0
Category B			
Trees of low quality with an estimated remaining life expectancy of at least 20 years	Trees that are ornithofaunally and/or landscape features of low value.	Trees that are ornithofaunally and/or landscape features of low value.	Medium RGB 0,0,255
Category C			
Trees of low quality with an estimated remaining life expectancy of less than 20 years	Trees that are ornithofaunally and/or landscape features of low value.	Trees that are ornithofaunally and/or landscape features of low value.	Grey RGB 091,091,091

KEY

-  Root Protection Area (RPA)
 Tree Stem
 T1 Tree No.
 Tree Incursion

[illegible]

Drawing Number	AEL-18537-TIP
----------------	---------------



Apex Environmental Ltd

3 Lawrence Way, Lichfield, WS13 6RD
TEL: 0121 249 1235 e-mail: info@ael-treeconsultants.co.uk web: www.ael-treeconsultants.co.uk


Client Mr and Mrs Bradley

Project Chained Oak Farm, Farley Lane, Alton

Title	Tree Impact Plan
-------	------------------

Scale	Date	Drawn By	Checked By	Drawing Number	Revision
1:200	25/04/2022	RJH			A

THIS DRAWING IS CONFIDENTIAL AND MUST NOT BE
REPRODUCED WITHOUT THE CONSENT OF
APEX ENVIRONMENTAL LTD

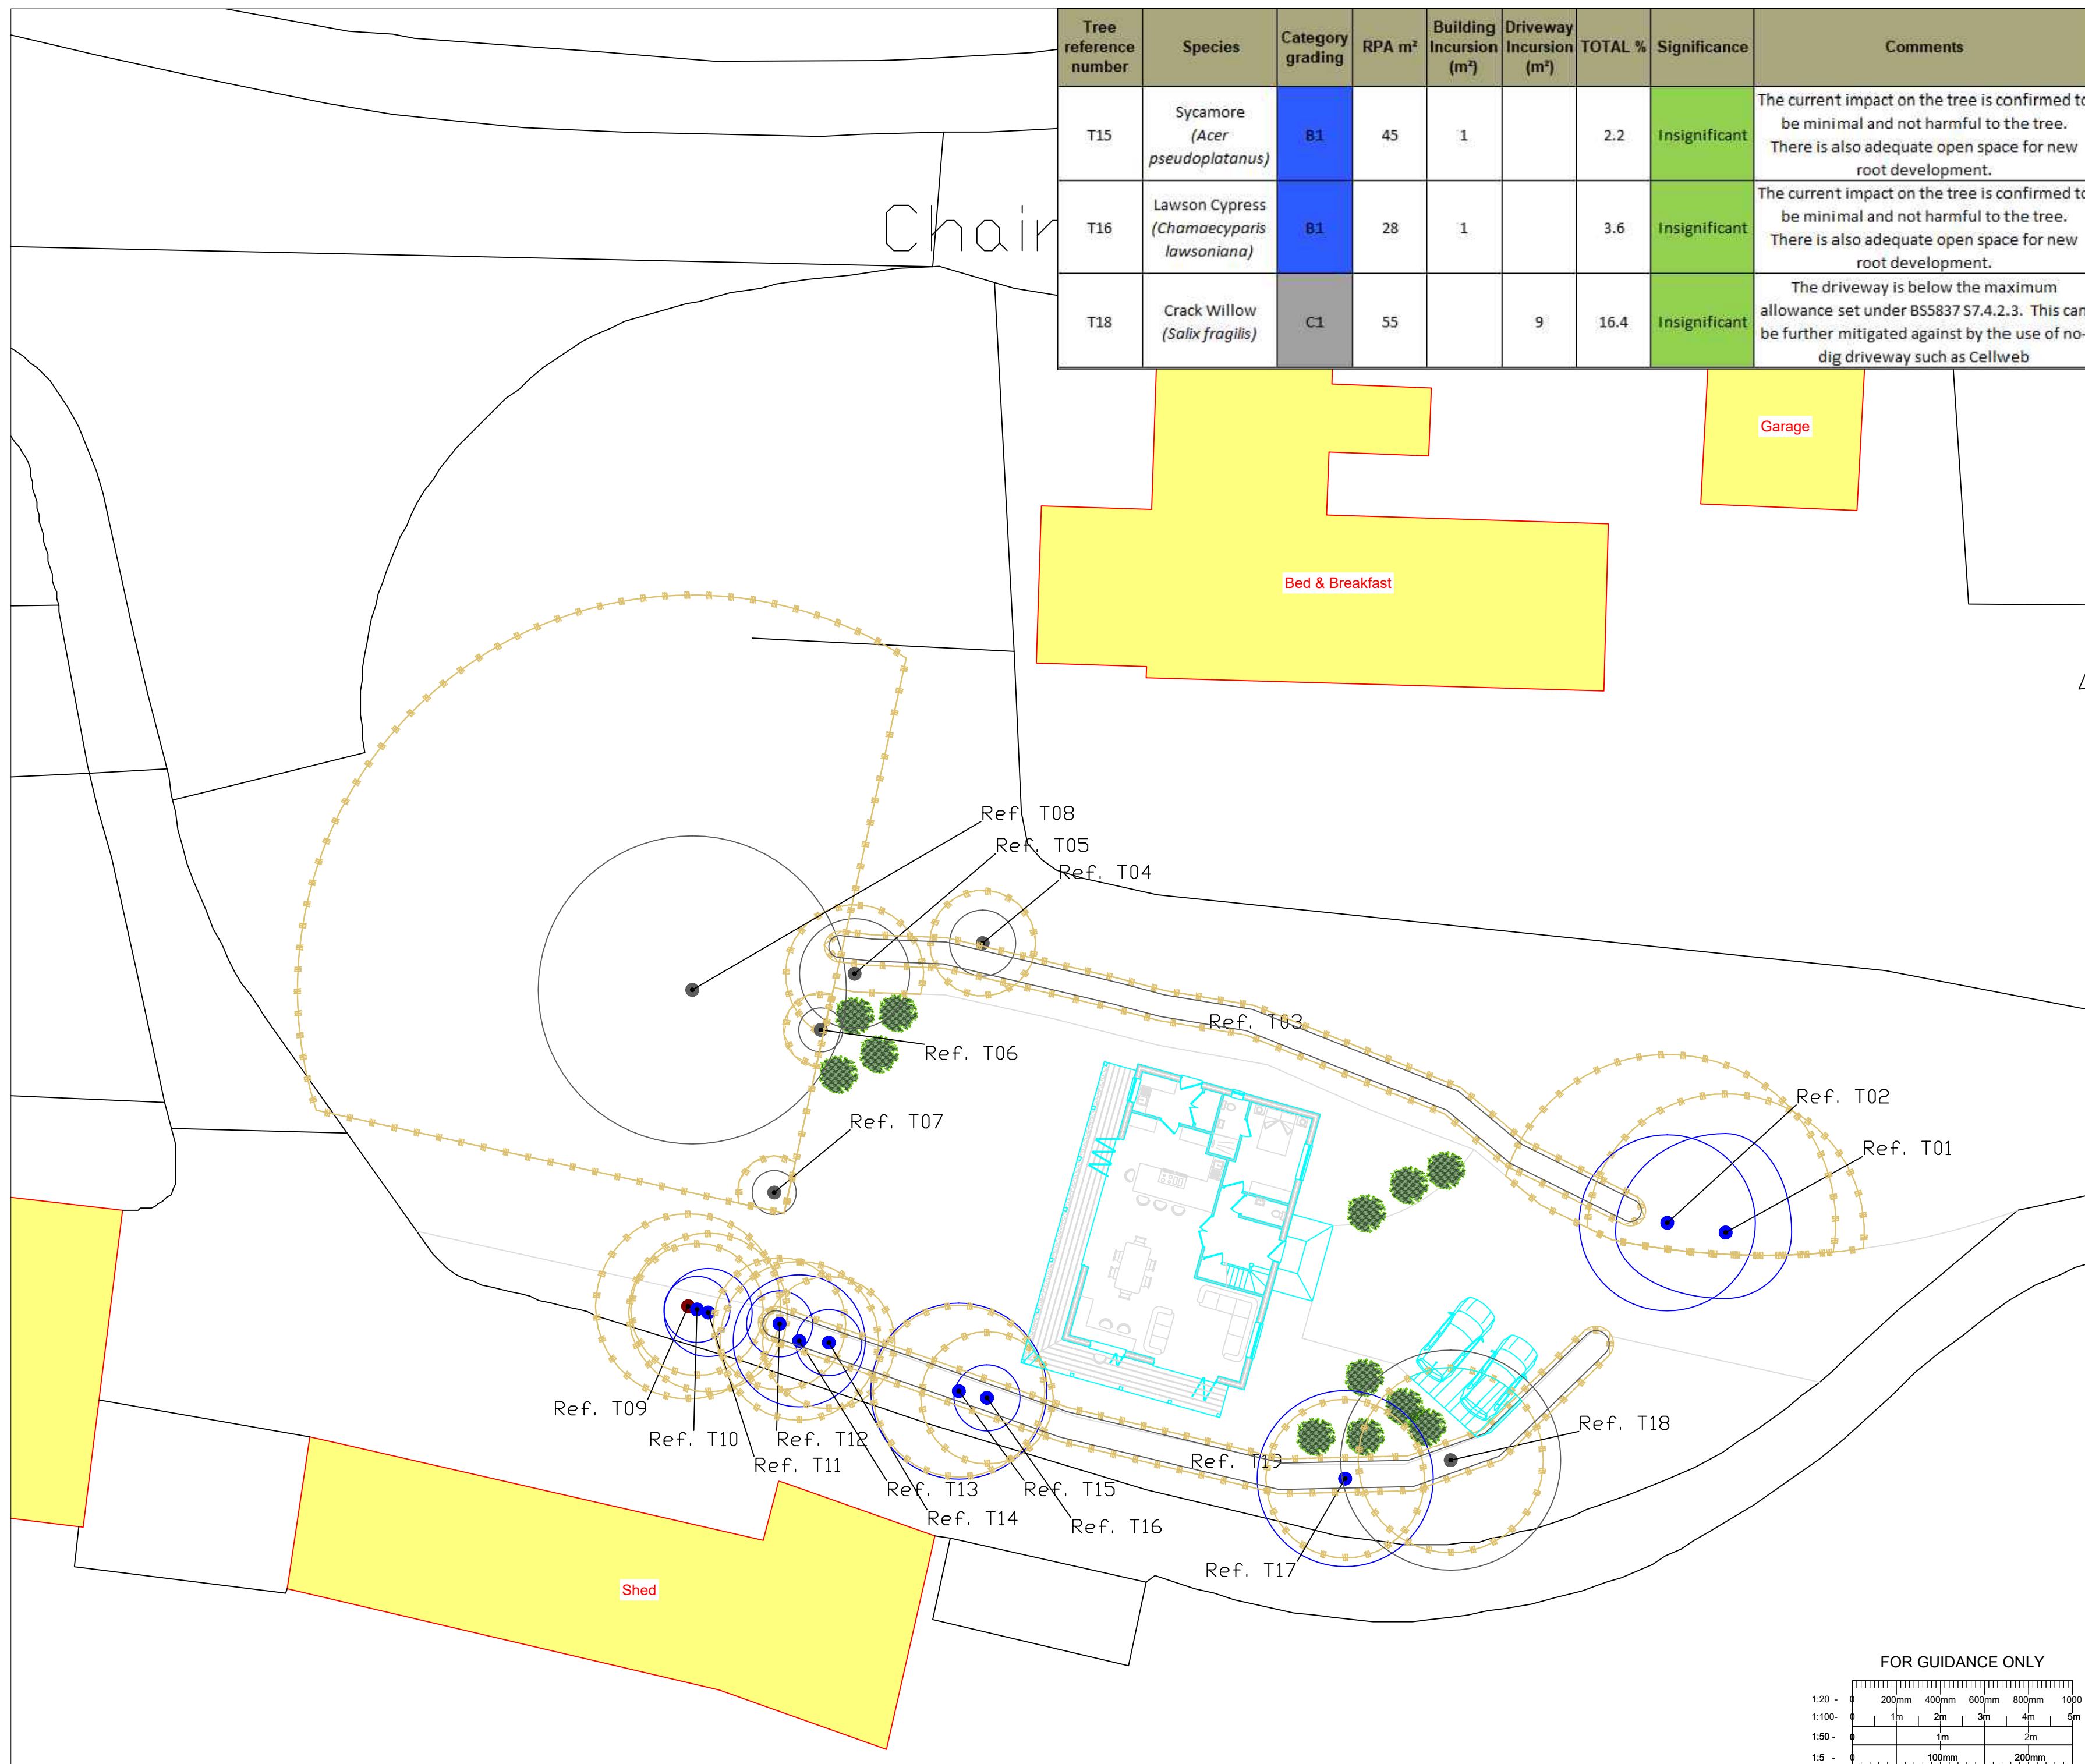

FOR GUIDANCE ONLY

