

Notes :

This drawing has been prepared in accordance with BS 5837:2012.


This drawing is intended to be printed and used in colour only, and for no purpose other than the consideration of trees in accordance with BS 5837.

BS5837:2012 Cascade chart for tree quality assessment

[illegible]

KEY

-  Root Protection Area (RPA)
 Tree Stem
 T1 Tree No.
 Tree Shadow

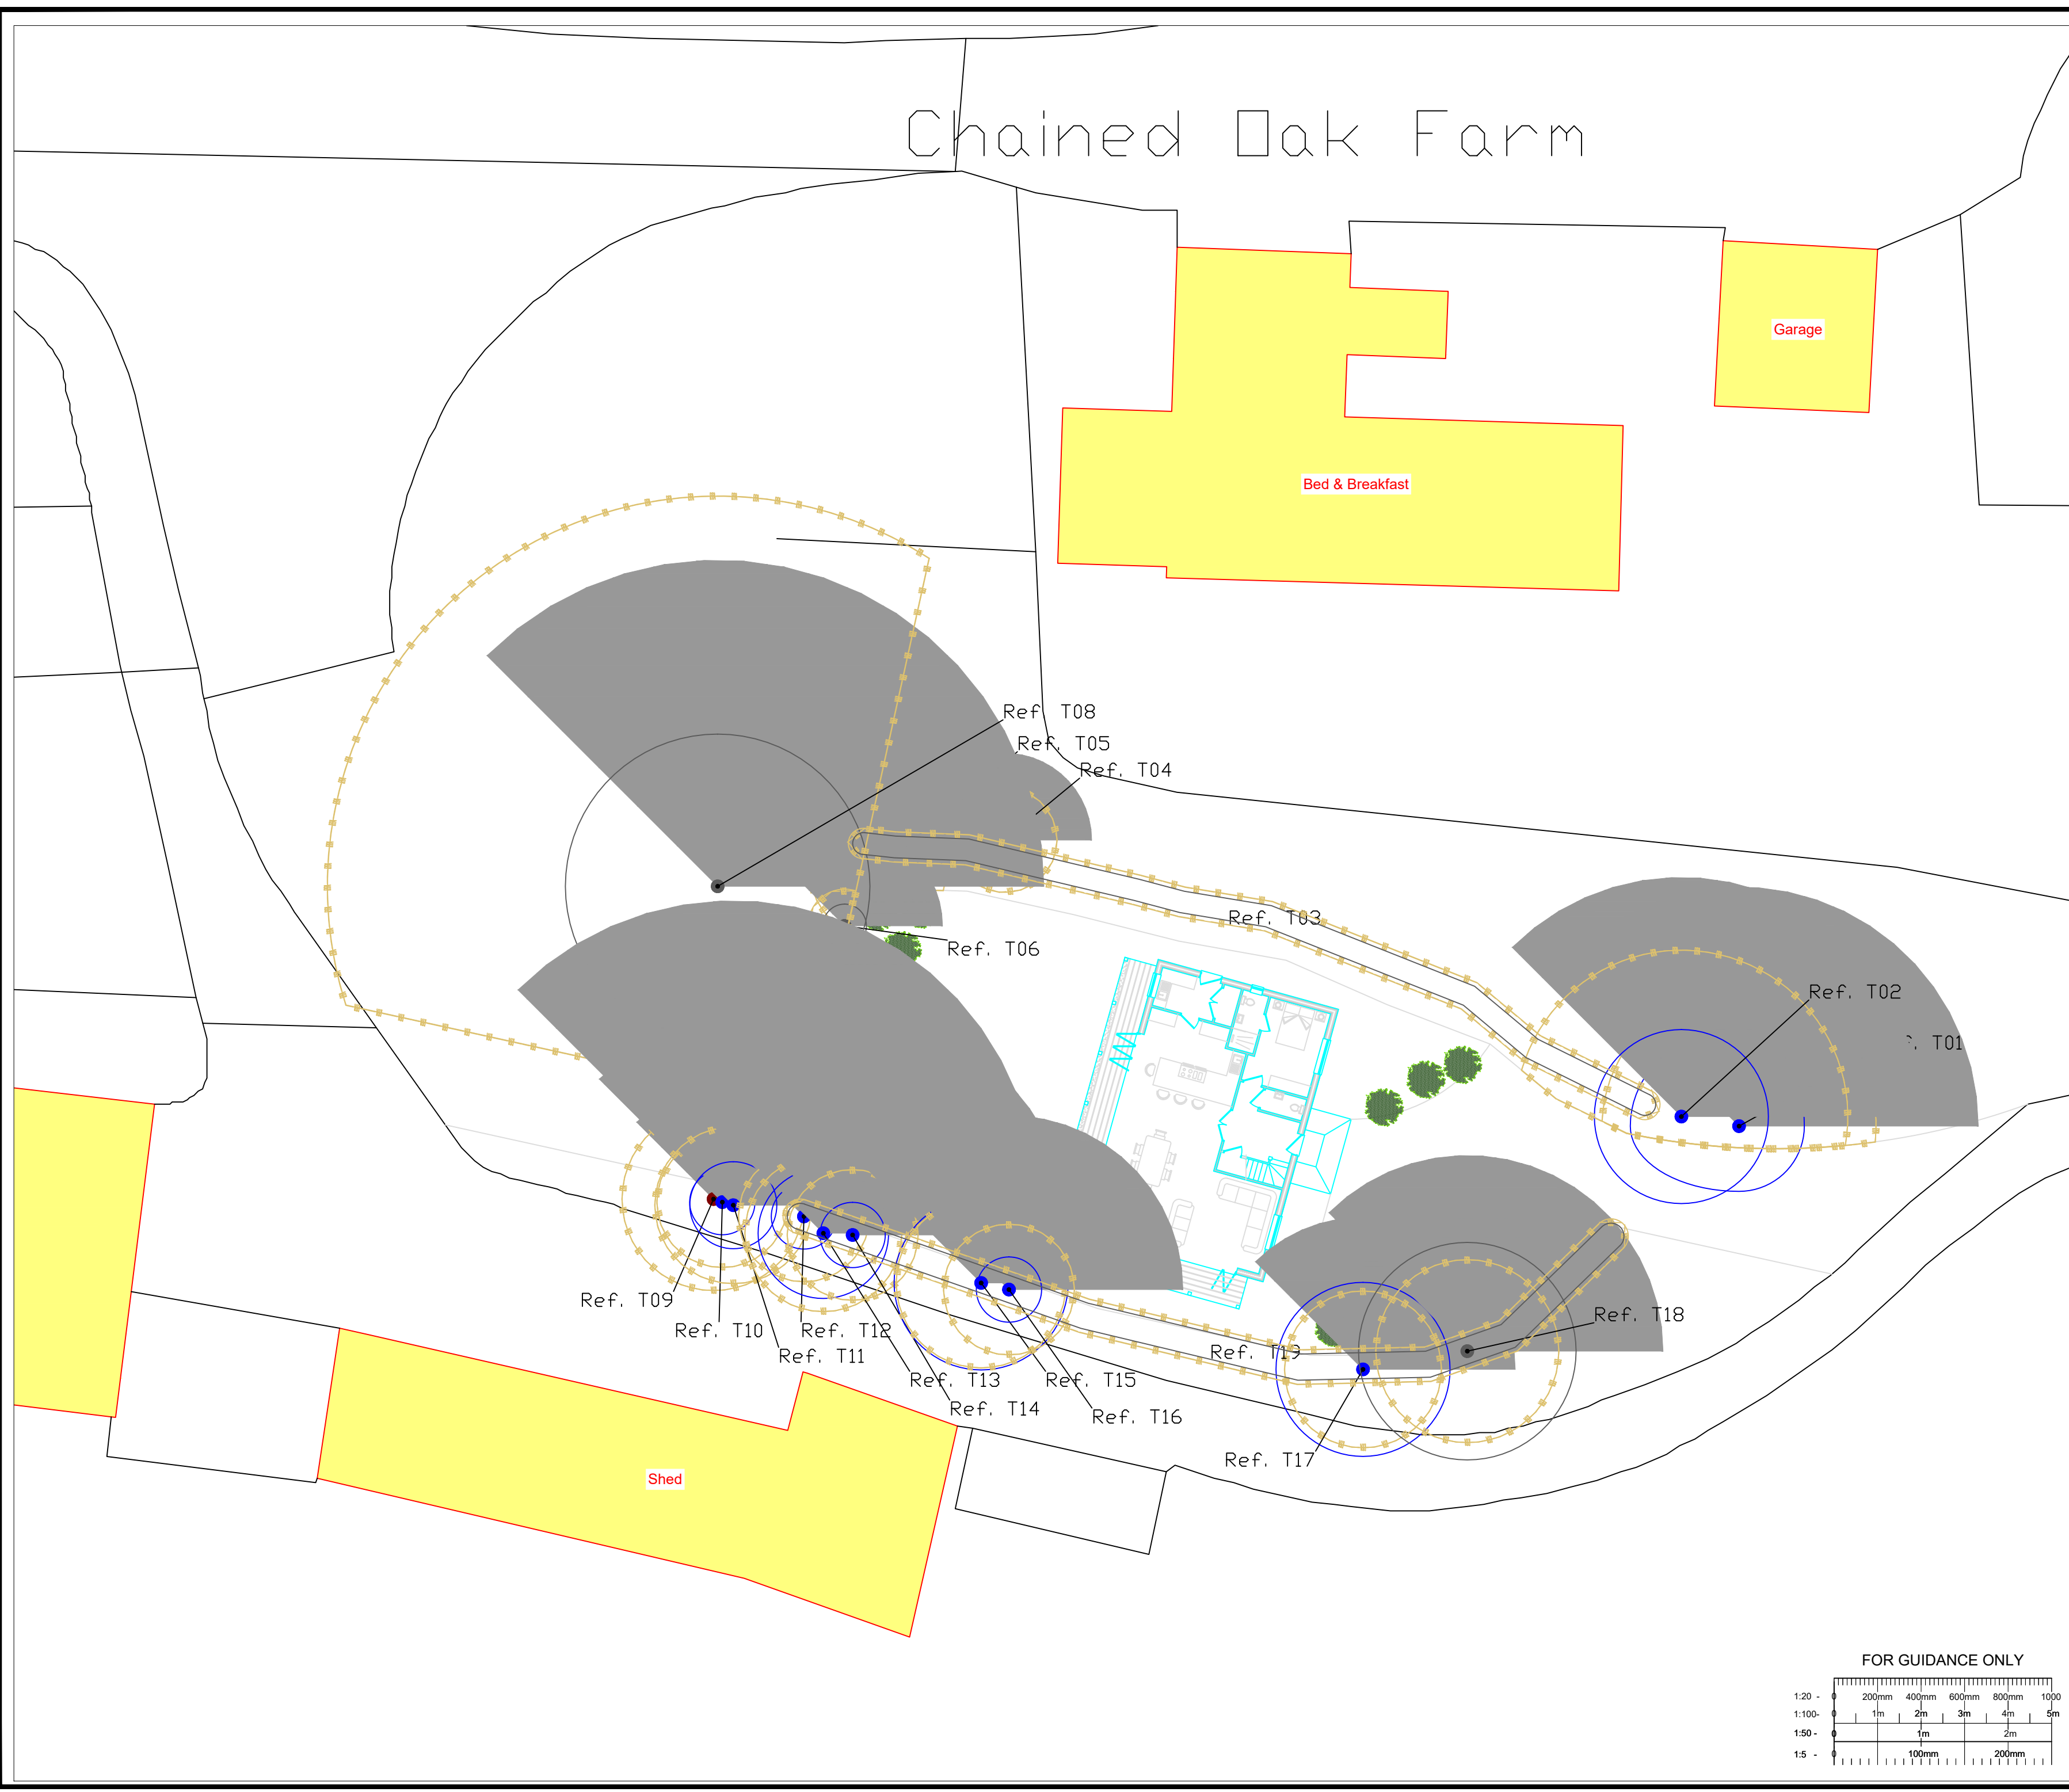

Rev	Details	Date	Checked By
-----	---------	------	------------

Drawing Number	AEL-18537-TSP
----------------	---------------



Apex Environmental Ltd

3 Lawrence Way, Lichfield, WS13 6RD
TEL: 0121 249 1235 e-mail: info@acl-treeconsultants.co.uk web: www.acl-treeconsultants.co.uk

Client	Mr and Mrs Bradley
--------	--------------------

Project Chained Oak Farm, Farley Lane, Alton

Title	Tree Shadow Plan
-------	------------------

Scale	Date	Drawn By	Checked By	Drawing Number	Revision
1:200	25/04/2022	RJH			A

THIS DRAWING IS CONFIDENTIAL AND MUST NOT BE
REPRODUCED WITHOUT THE CONSENT OF
APEX ENVIRONMENTAL LTD