



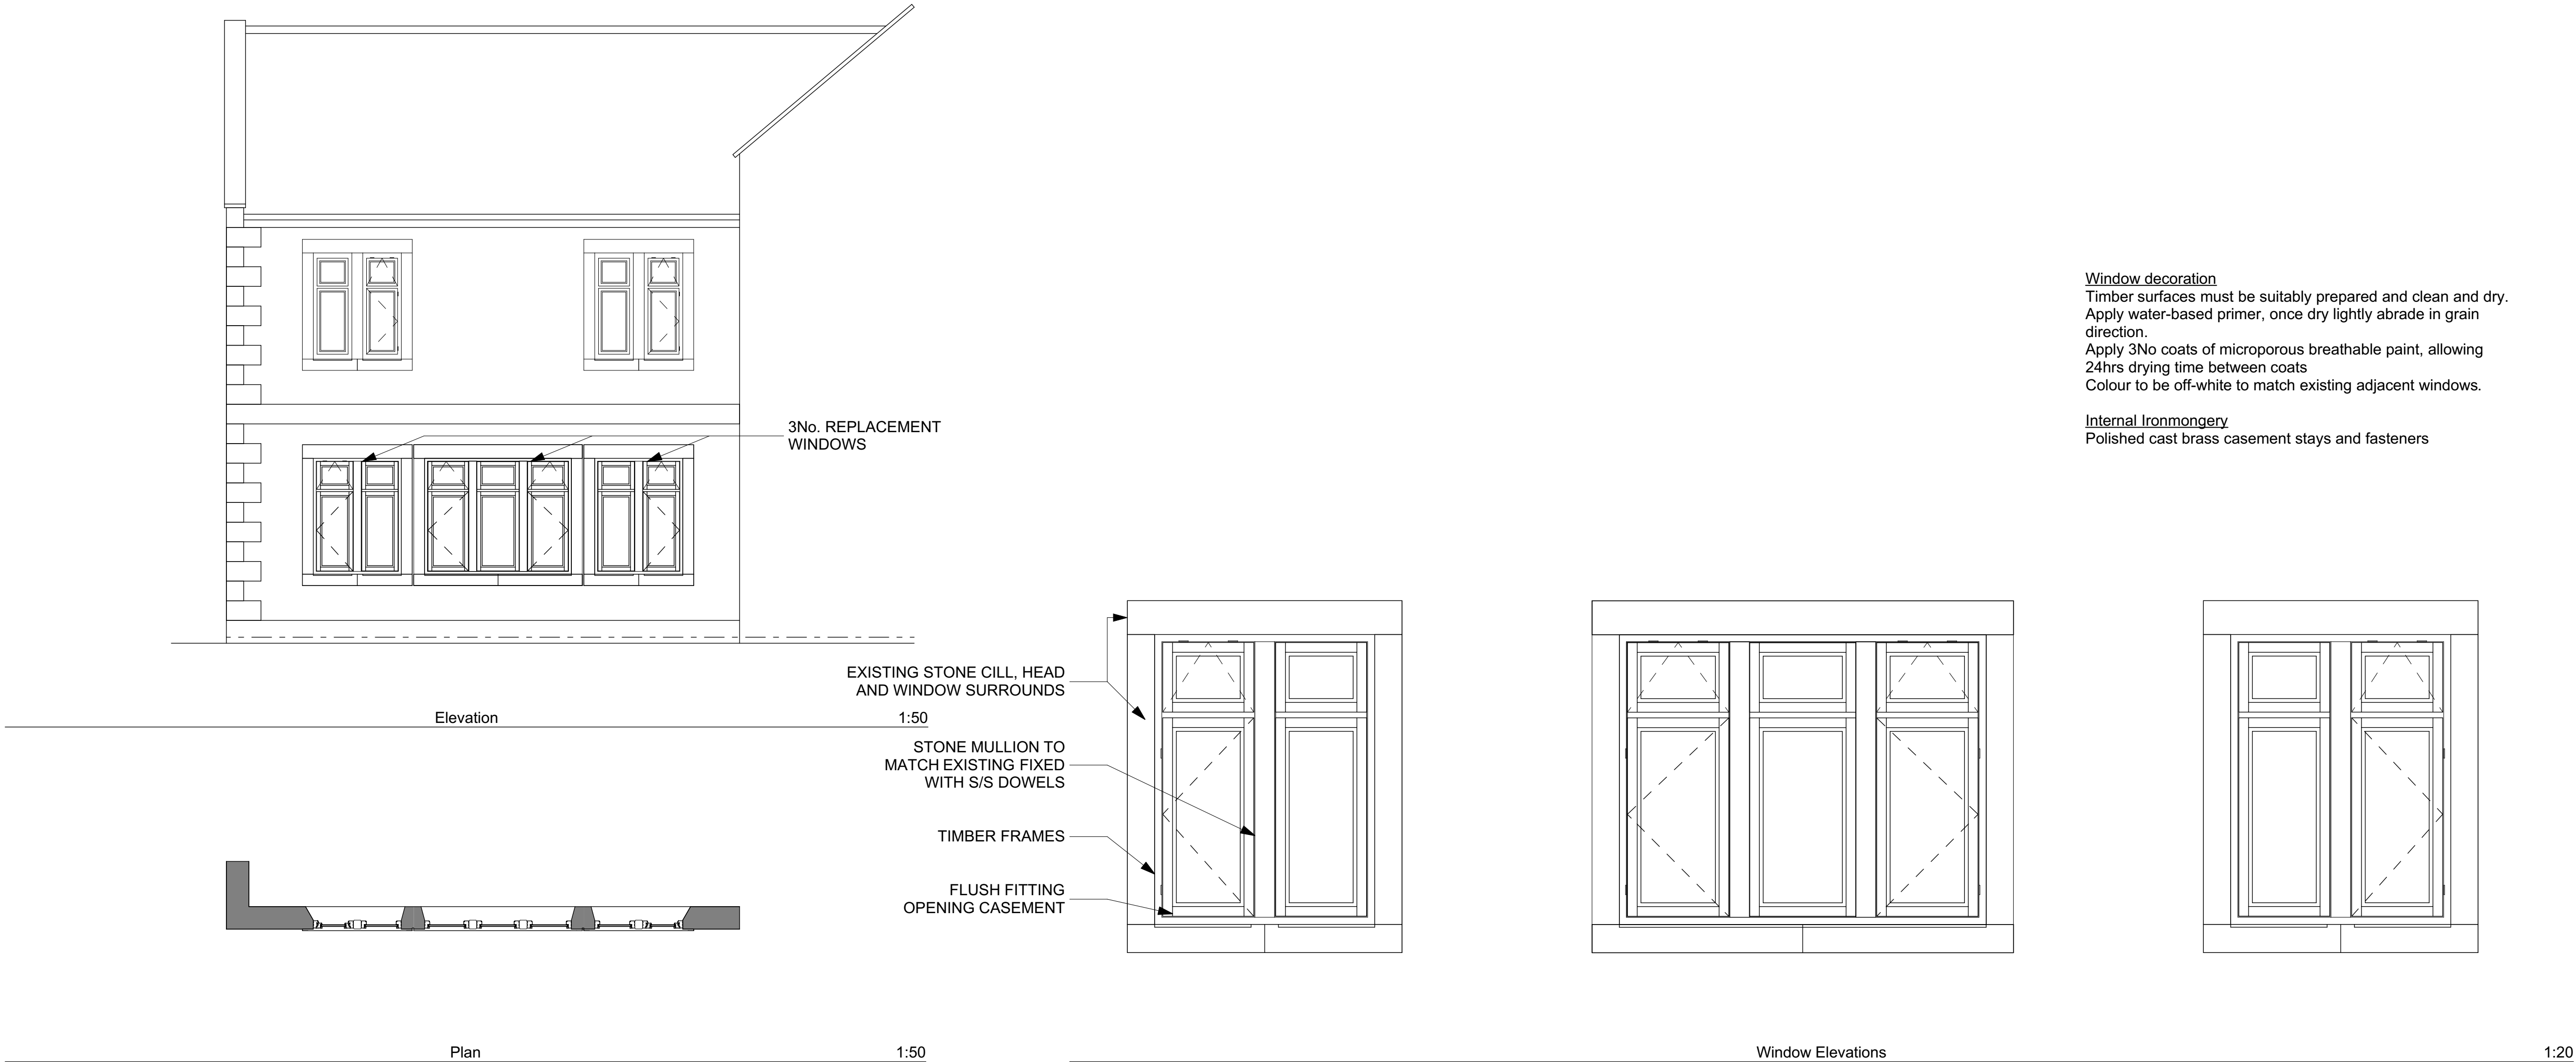

Window decoration
Timber surfaces must be suitably prepared and clean and dry.
Apply water-based primer, once dry lightly abrade in grain direction.
Apply 3No coats of microporous breathable paint, allowing 24hrs drying time between coats
Colour to be off-white to match existing adjacent windows.

Internal Ironmongery
Polished cast brass casement stays and fasteners

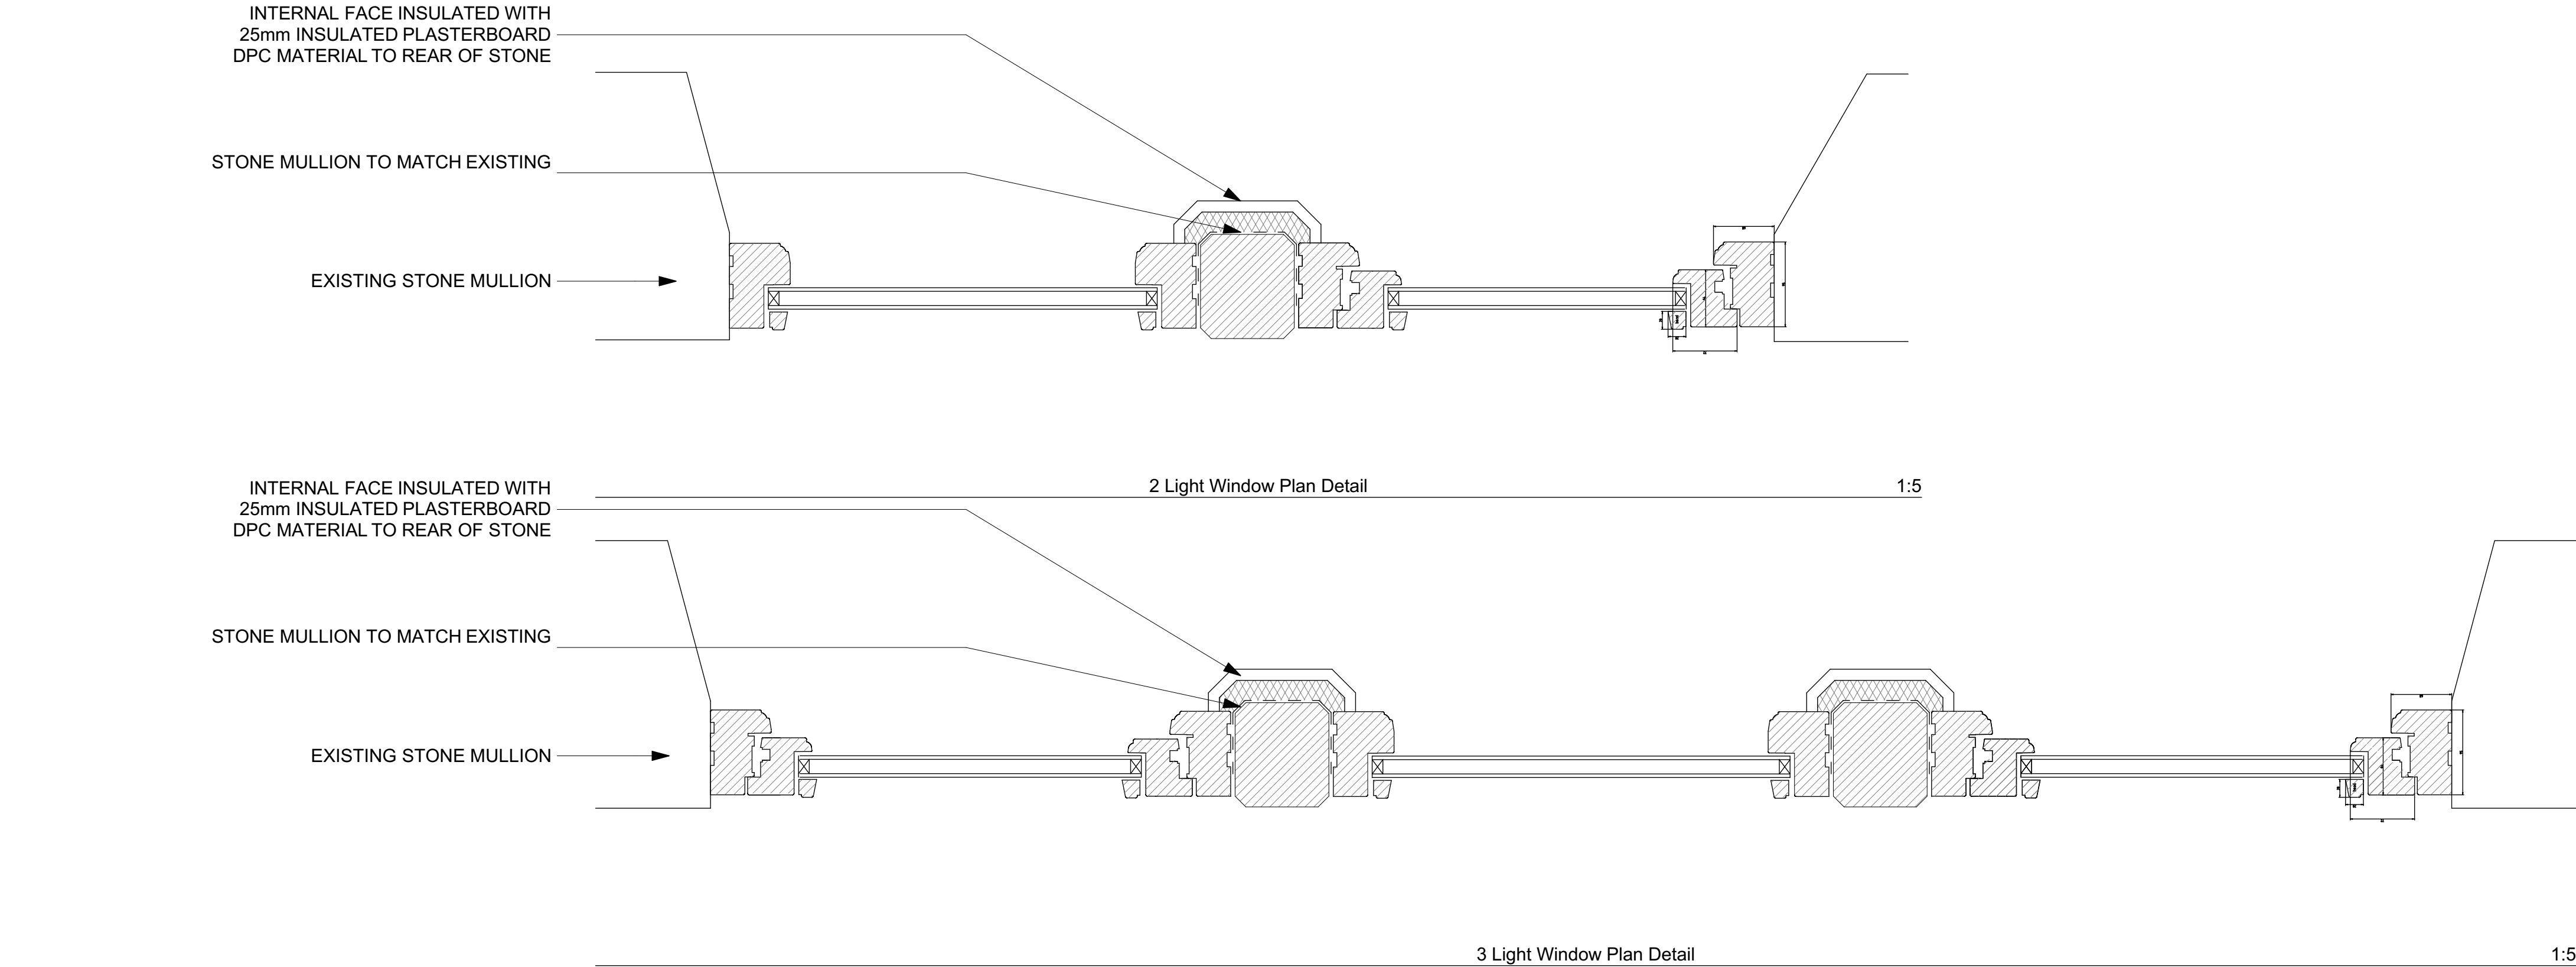

Rev: Comment: Date: By:

C New mullions indicated solid 07/06/2022
B Additional opening casements indicated, new mullion noted as stone 05/05/2022

wood | goldstraw | yorath
ARCHITECTS QUANTITY SURVEYORS CDM CO-ORDINATORS
Churchill House, Regent Road, Stoke on Trent, ST1 3RH.
Tel: 01782 208000 Fax: 01782 208712 E-mail: info@woodgoldstraw.co.uk
www.woodgoldstraw.co.uk

Client.
MR R STANLEY

Project.
**REPLACEMENT WINDOWS
THE OLD VICARAGE
HORTON**

Scale
1:50, 1:20, 1:5 Issue Date
07/06/2022

Sheet Size
A1 Drawn
IC

Title.
PROPOSED WINDOWS

Drawing Number / (Revision) Revision ID
3061-02-03C **C**

CAD file path:
X:\0 PROJECTS\3062 Stanley, Rob\3062-02 Replacement windows retrospective application\Design
Jaco\CAD\Windows.gip
Copyright. Wood Goldstraw Yorath LLP.
Contractors are to check all dimensions on site and refer any discrepancies to the Architect immediately. This drawing has been prepared for planning purposes only and to the best of our knowledge the original digital document is accurate at the stated scale. However, we cannot accept liability for the accuracy of third party data (OS mapping, topographical survey information, etc) used in the production of this document which we have relied upon in good faith. Key dimensions are noted for reference and any further specific dimensional information can be provided upon request.

Window Vertical Section Detail 1:5

3 Light Window Plan Detail 1:5