


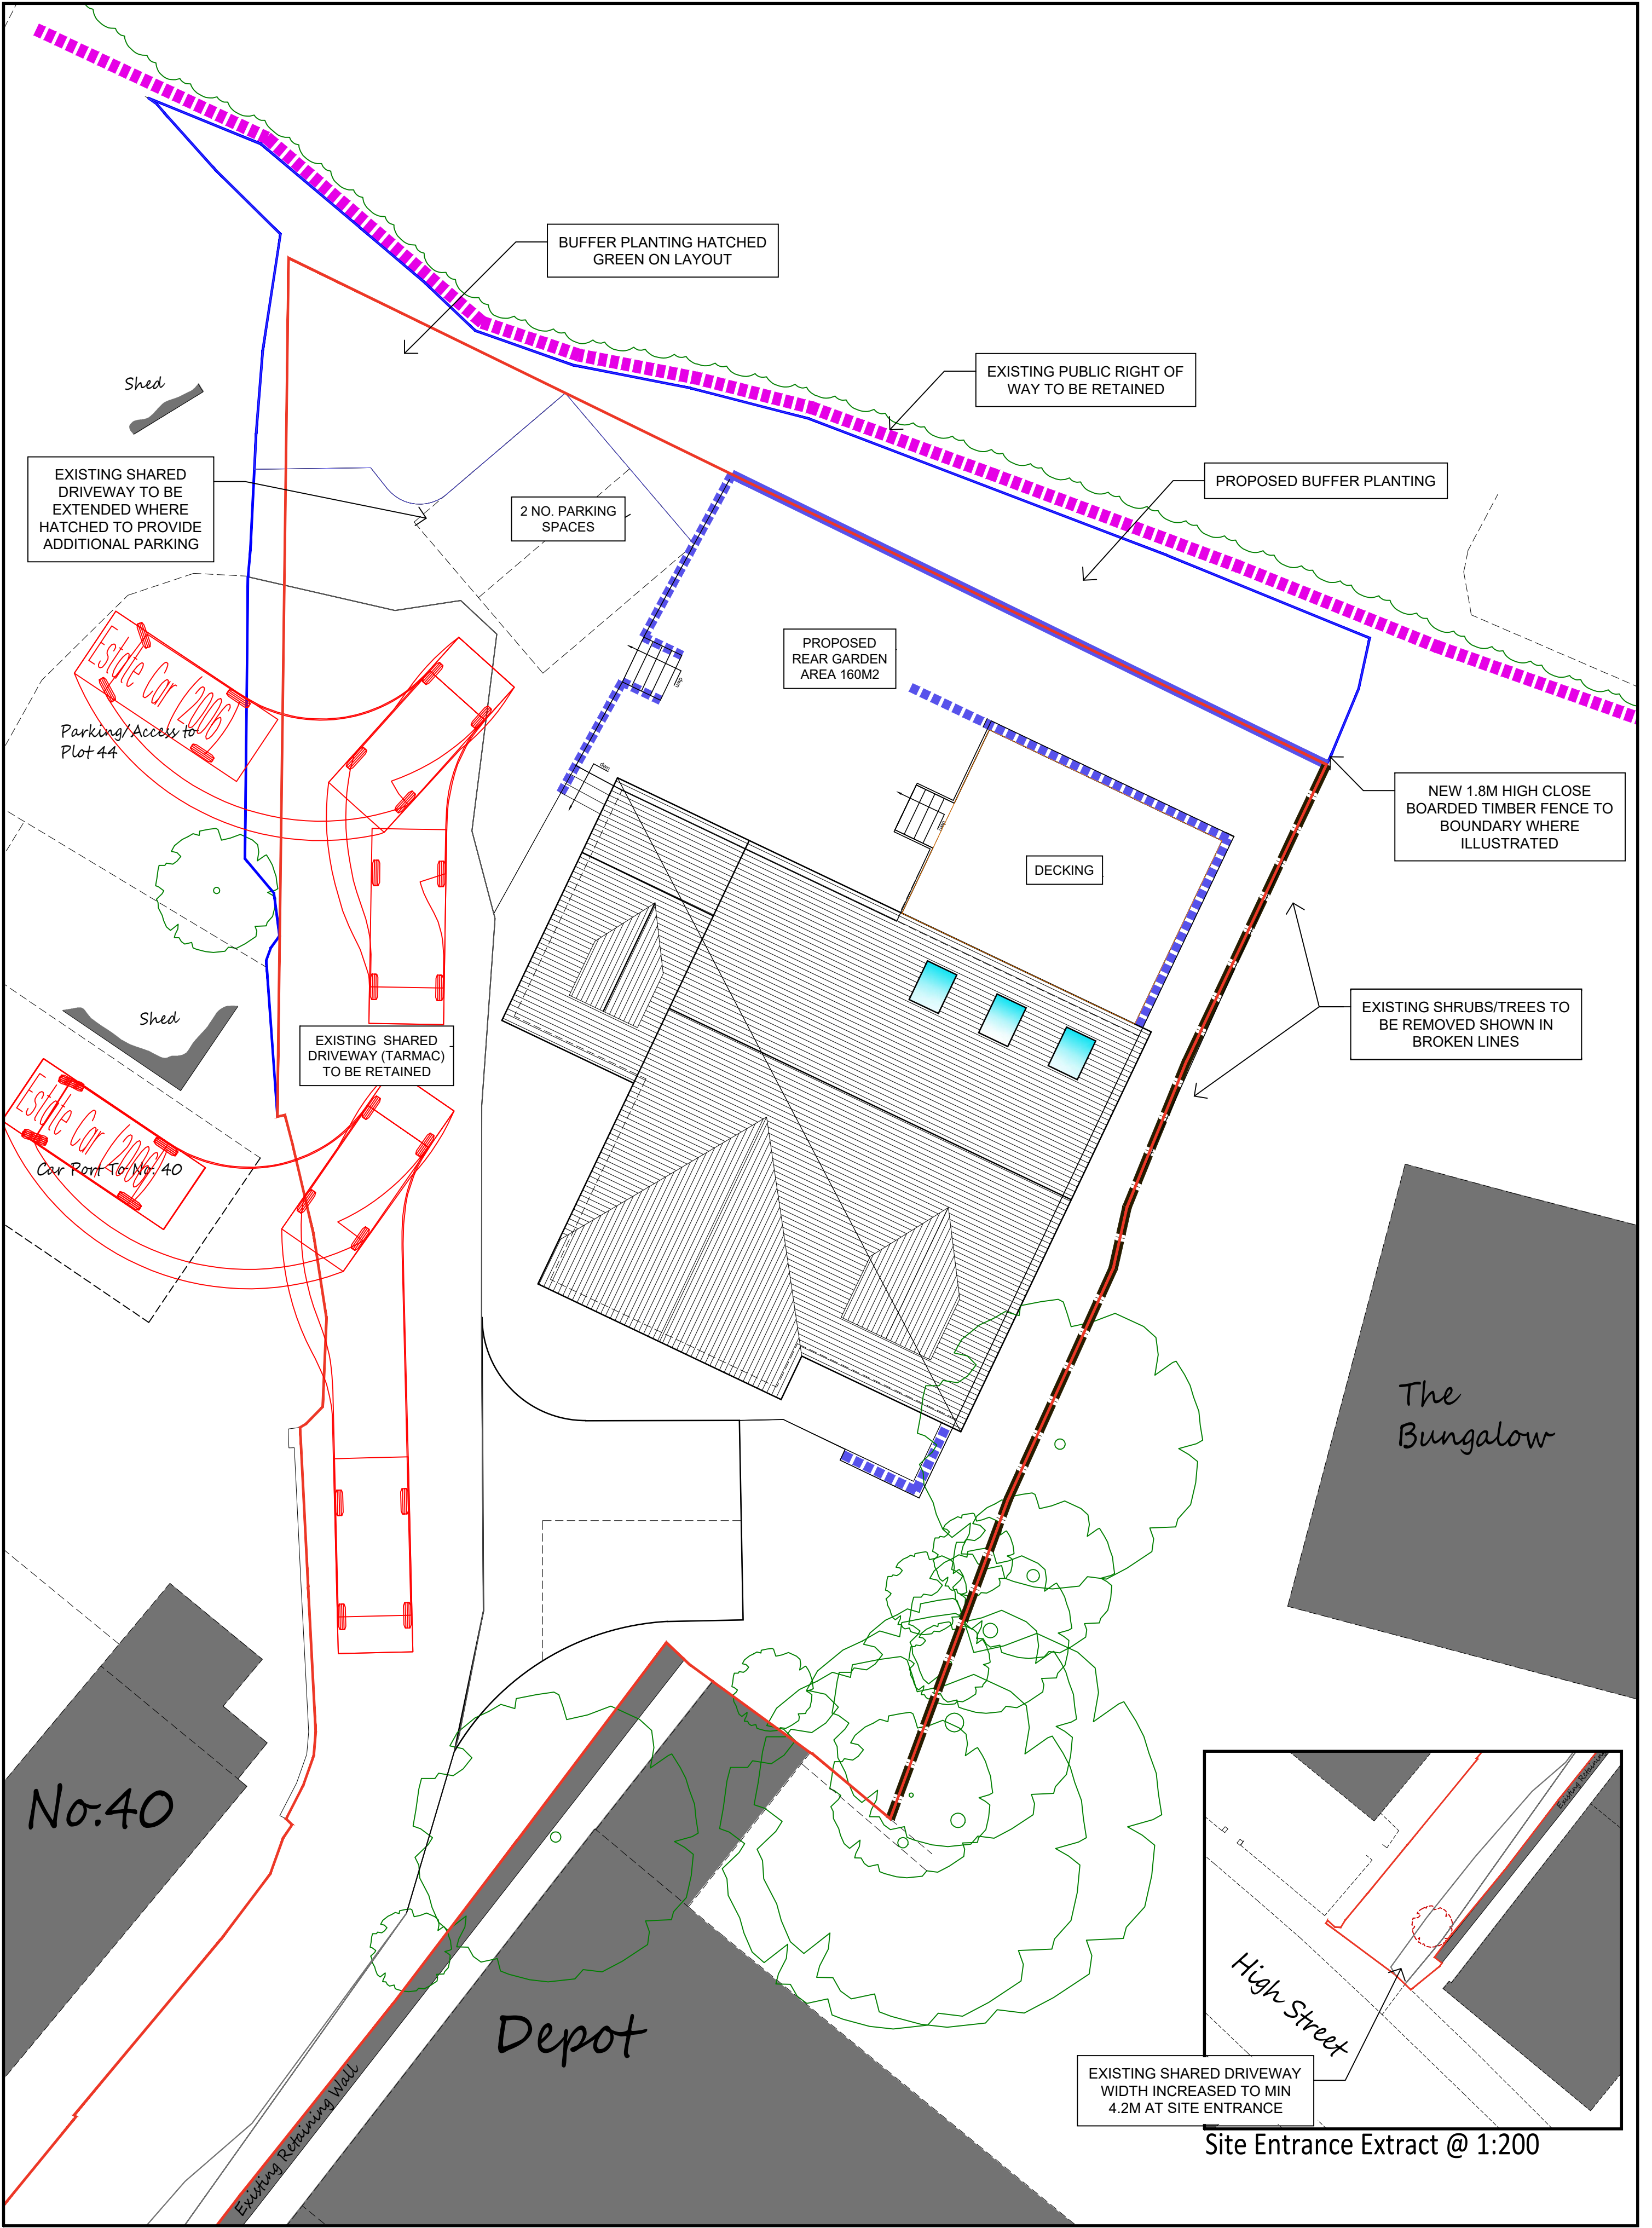

Legend											
PROJECT ERECTION OF 1 NO. DWELLING ON LAND OFF EXISTING ACCESS ROUTE ON LAND ADJ THE BUNGALOW HIGH STREET, KINGSLEY, STAFFORDSHIRE			SCALE(S) 1:100 / 1:200	DRG. No. 167-1		INDICATES EXISTING SHARED DRIVEWAY		INDICATES PROPOSED CLOSE BOARDED TIMBER FENCE 1.8M HIGH			
			DATE March 2020	REVISION .		INDICATES PROPOSED DRIVEWAY WIDENING/EXTENDING		INDICATES EXISTING TREES/SHRUBS TO BE RETAINED			
			CLIENT Mr & Mrs Matthews	DRAWING TITLE Proposed Materials	DRAWN BY J.Walters	PAPER SIZE A1		INDICATES EXISTING PROW		INDICATES PROPOSED RETAINING WALLS (HEIGHTS VARY)	